



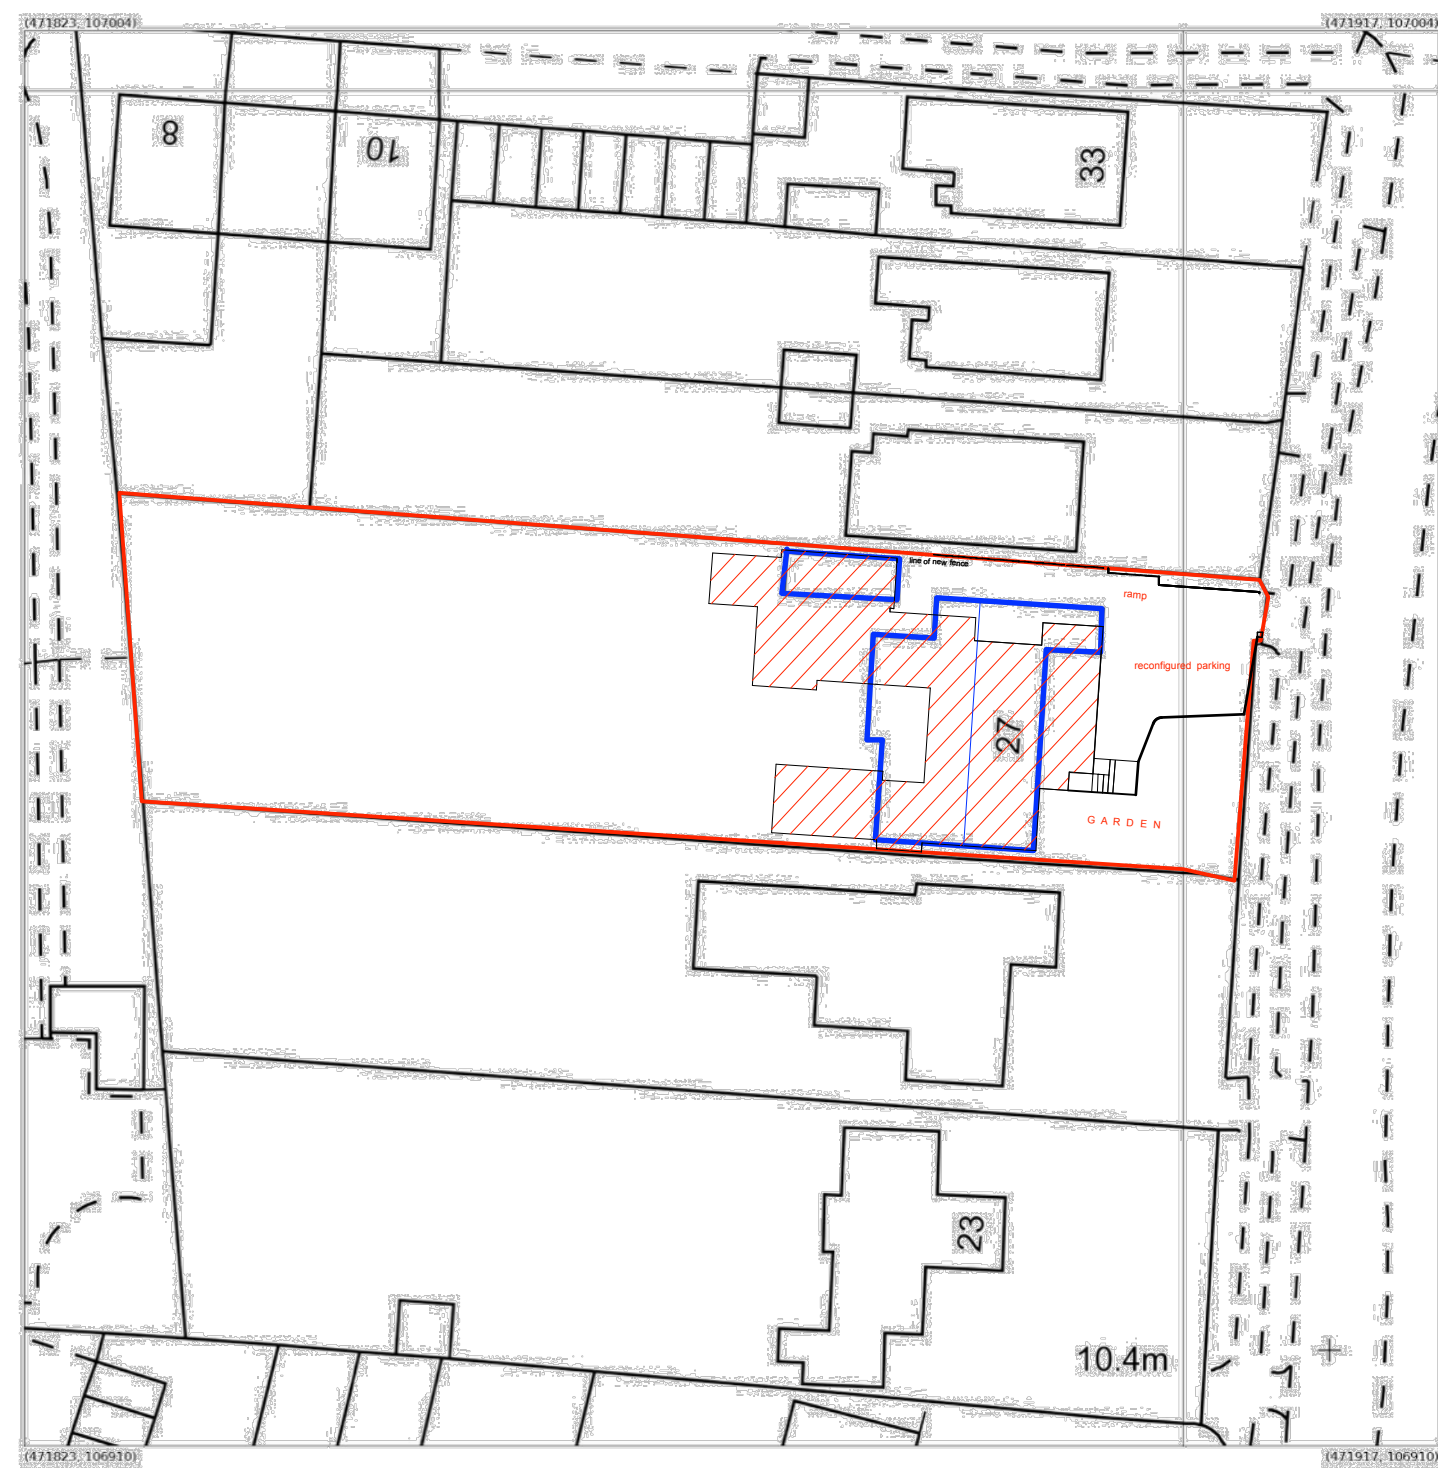


Supplied by: **Stanfords 15 Dec 2021**
 Licence: © Crown Copyright and
 database rights 2021 OS100035409
 Order Licence Reference: OI1514284
 Centre coordinates: 471870 106957

BLOCK PLAN

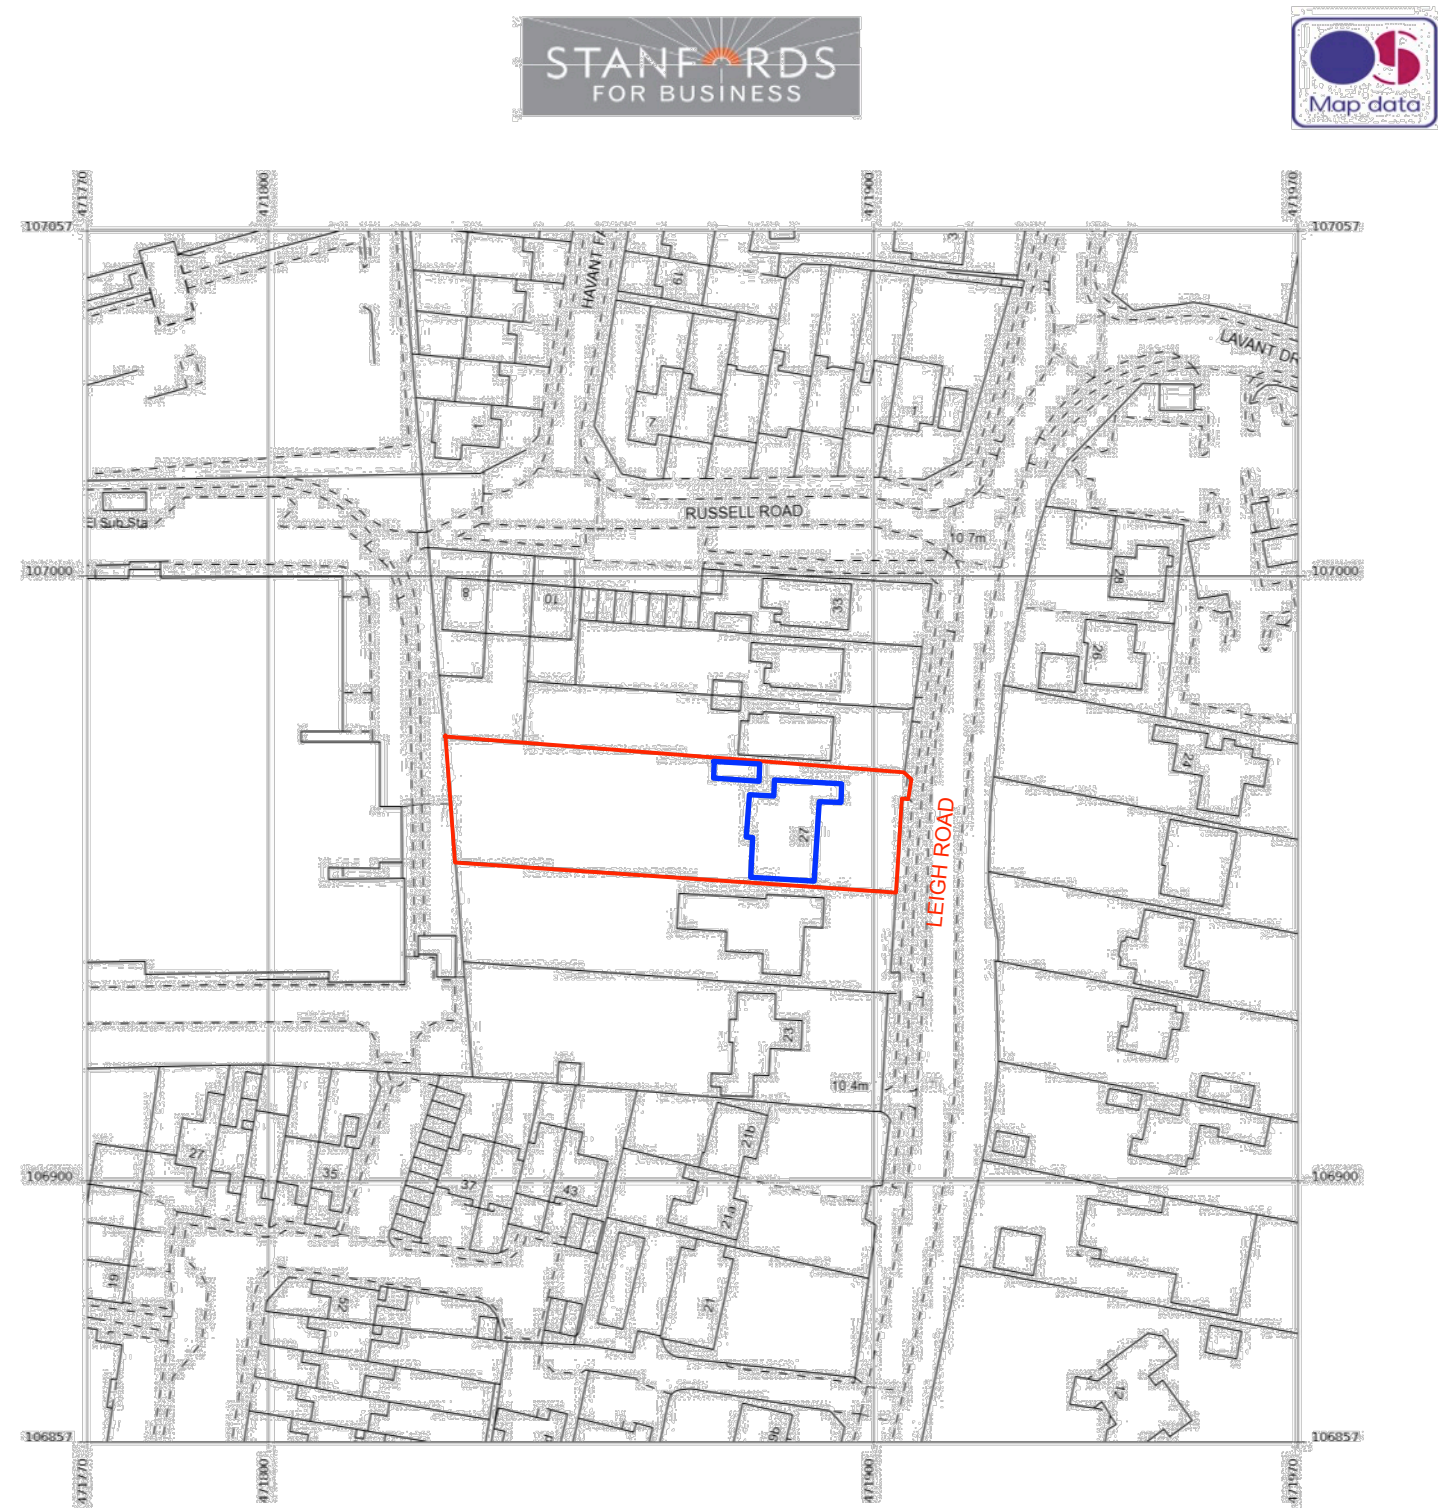


Supplied by: **Stanfords 15 Dec 2021**
Licence: © Crown Copyright and
database rights 2021 OS100035409
Order Licence Reference: OI1514285
Centre coordinates: 471870 106957

LOCATION PLAN

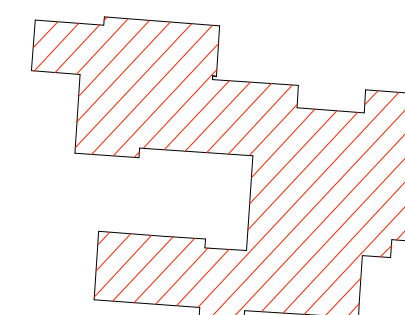


OUTLINE of PROPOSED DEVELOPMENT

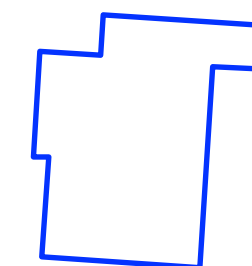

OUTLINE of HOUSE and GARAGE


OUTLINE of SITE

revision	date	description	
		client E + K GRANT project 27 LEIGH ROAD drawing title OS plans location plan 1: 500 @ 1: 1250 @ A2 job: 01 scale rev date 03/22	

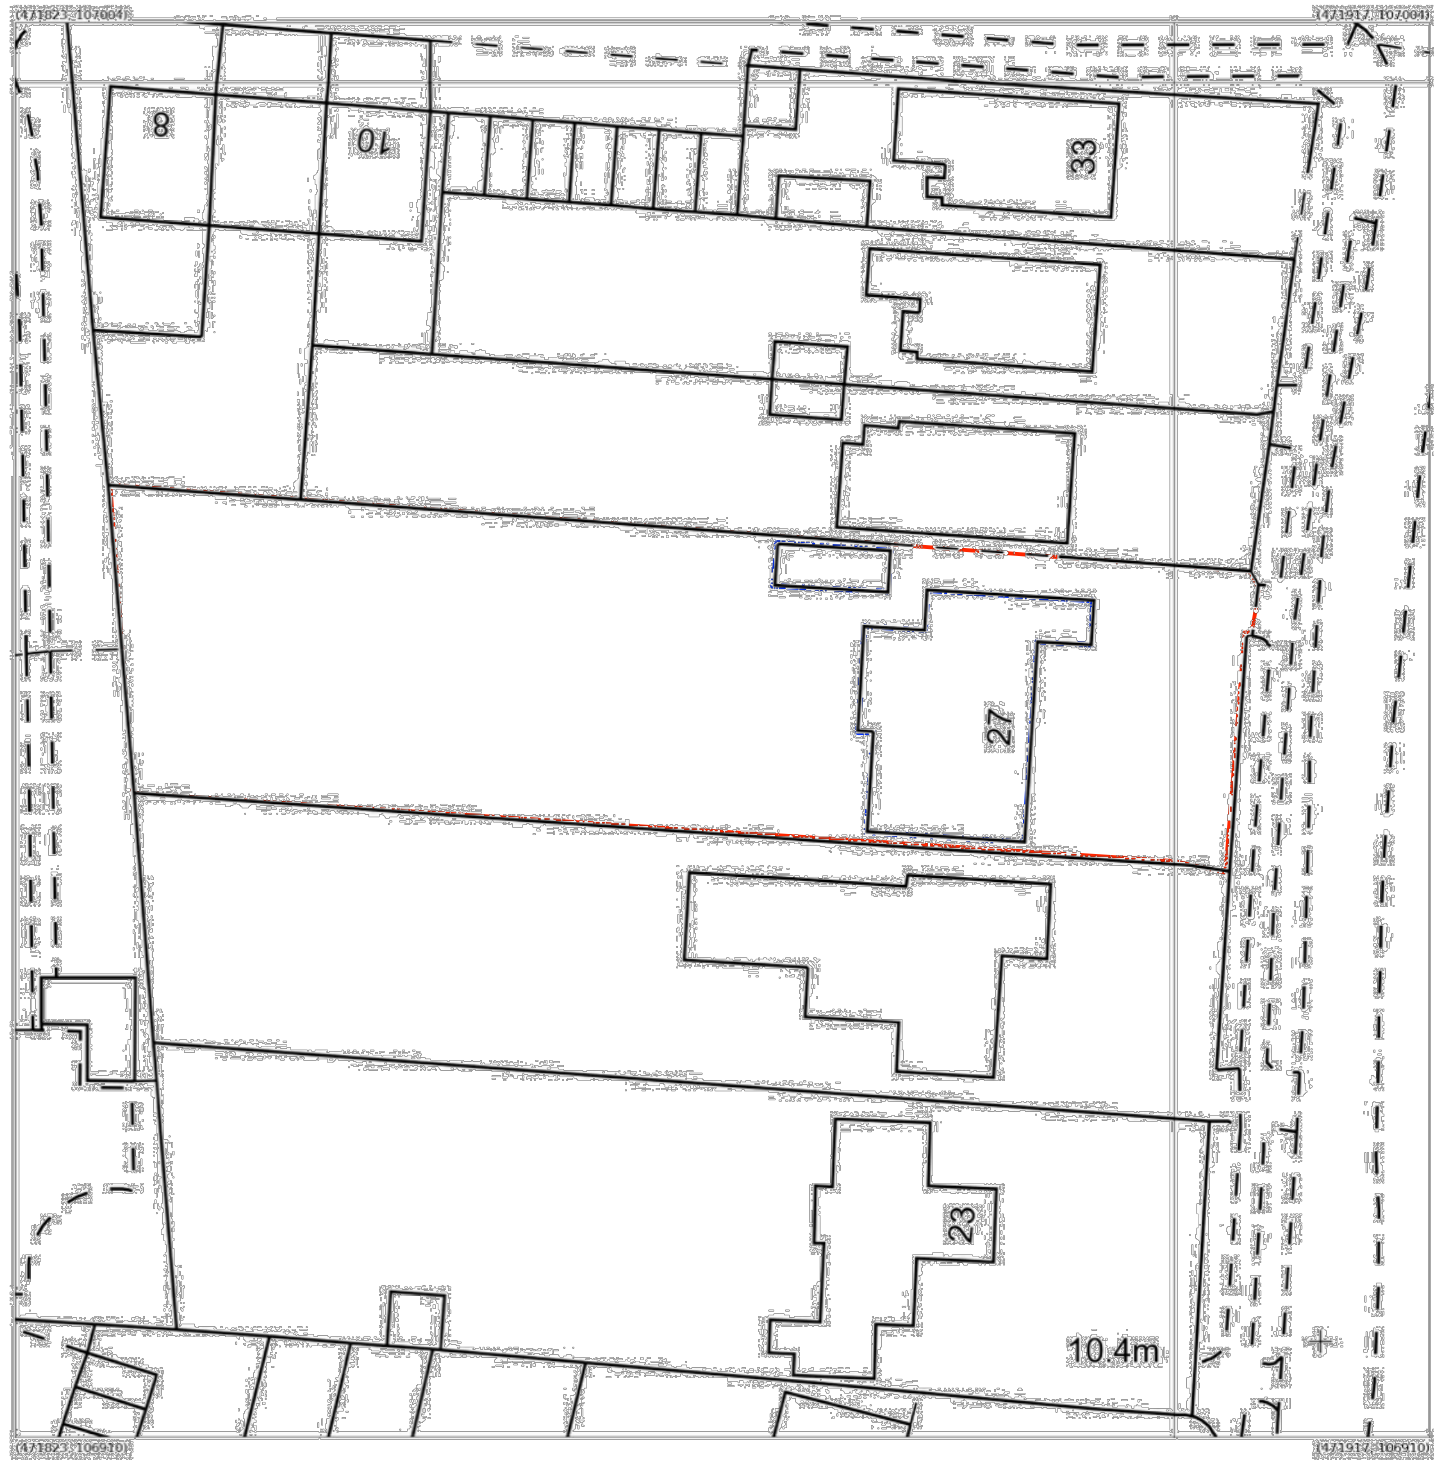

Produced 15 Dec 2021 from the Ordnance Survey MasterMap (Topography) Database and incorporating surveyed revision available at this date.

The representation of a road, track or path is no evidence of a right of way. The representation of features as lines is no evidence of a property boundary.

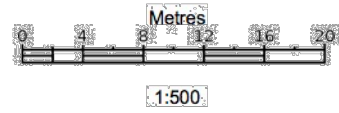

Supplied by: Stanfords 15 Dec 2021
Licence: © Crown Copyright and database rights 2021 OS100035409
Order Licence Reference: OI1514284
Centre coordinates: 471870 106957

Version 1.0 Unversioned directory PDF

