



Fat Face Head Office - Location Plan

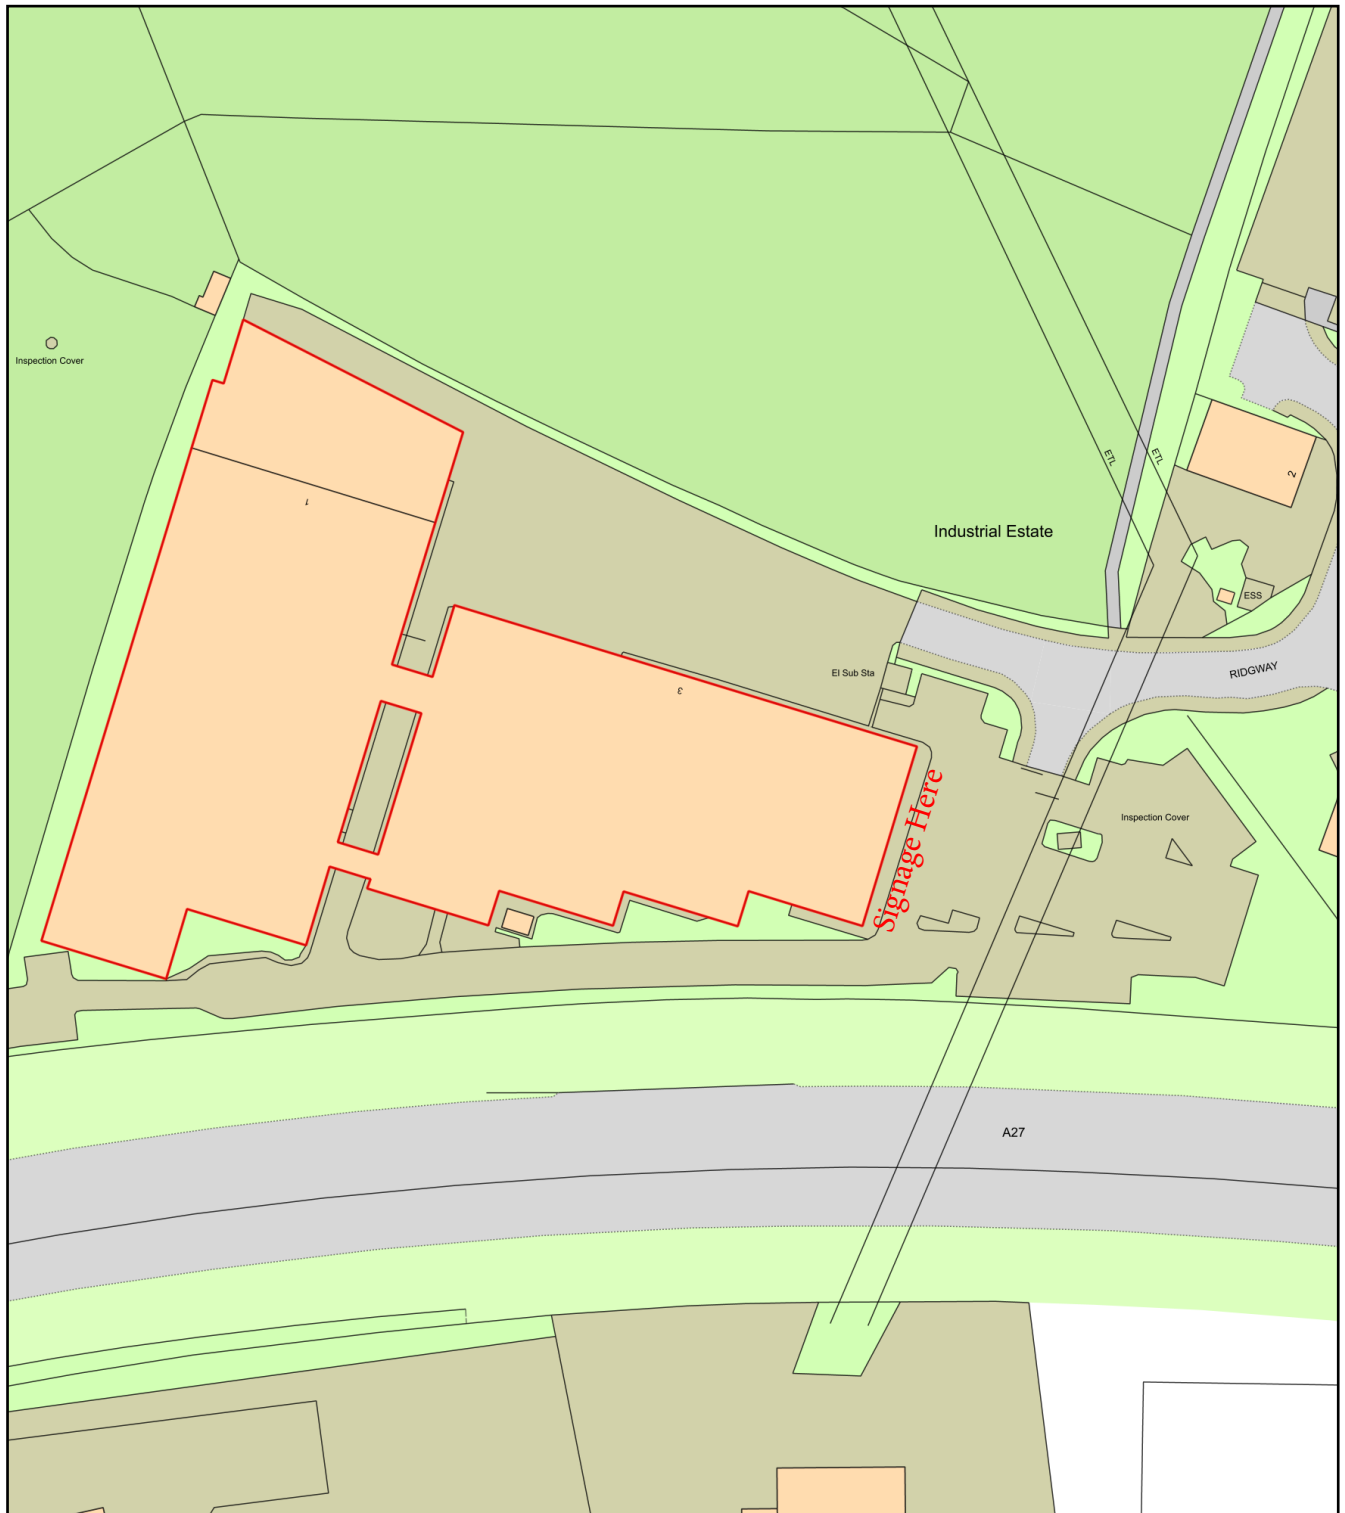

0 50
Metres

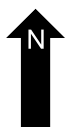

Plan Produced for: Fat Face

Date Produced: 16 Feb 2022

Plan Reference Number: TQRQM22047173219734

Scale: 1:1250 @ A4