




Proposed Elevations

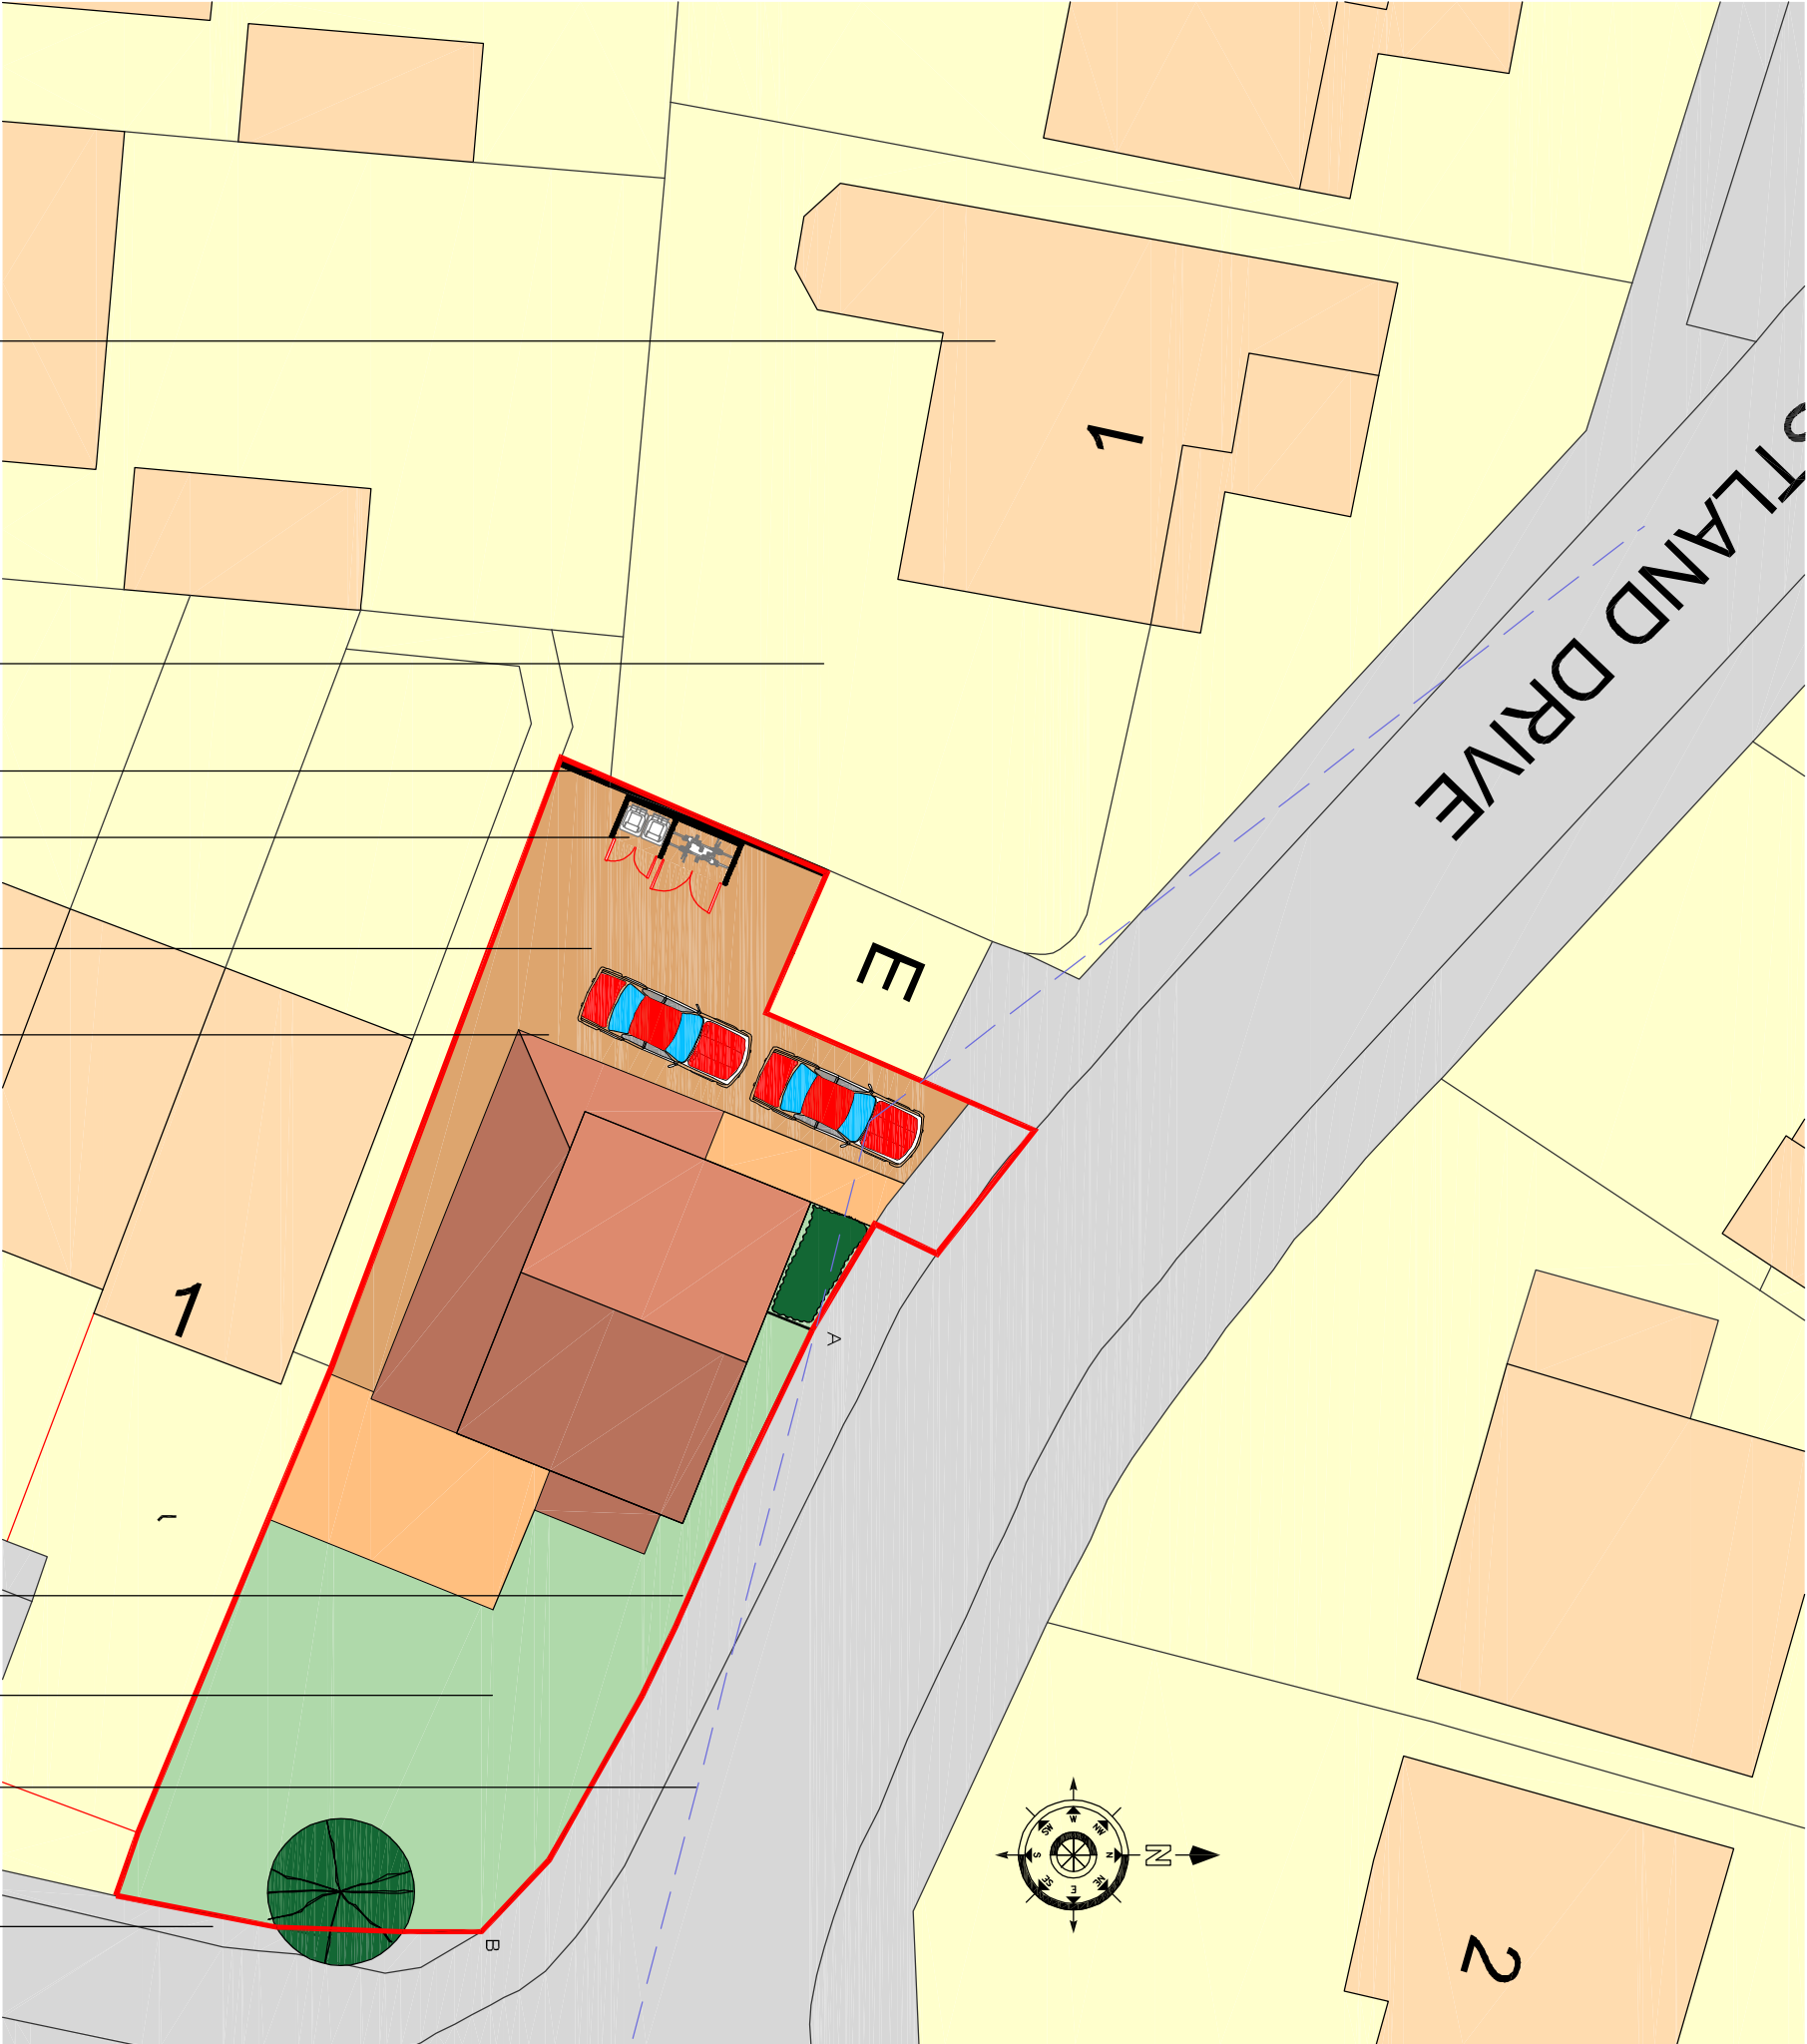

Drawing Title:
Proposed Development

Project:
Land Adjacent
1 Westland Drive
Waterlooville

Drawn By	Date	SHEET SIZE	Approved By	Date
CRF	21/12/22	A2		
Drawing No.		Revision:	Scale:	
CFA	FULL	BS	1/200-100	

PLANNING

Chris Flint Associates Ltd
CHARTERED SURVEYORS - PROJECT MANAGERS
DEVELOPMENT CONSULTANTS

- 1 retained existing property
- 2 retained side/ rear garden area
- 3 new retaining wall adjacent existing electrical sub-station
- 4 refuse and cycle stores
- 5 proposed parking area
- 6 proposed boundary wall A to B
- 7 proposed garden area with retained and new soft landscaping
- 8 visibility splay to proposed dropped curb
- 9 1.8m high softwood fencing
- 10 electrical charging point

2 Emewall Close Waterlooville Hants PO7 8NZ
tel: 023 92 432484 fax: 023 92 338554
Email: chrisflintassociates@gmail.com