
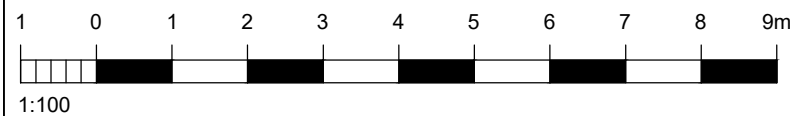
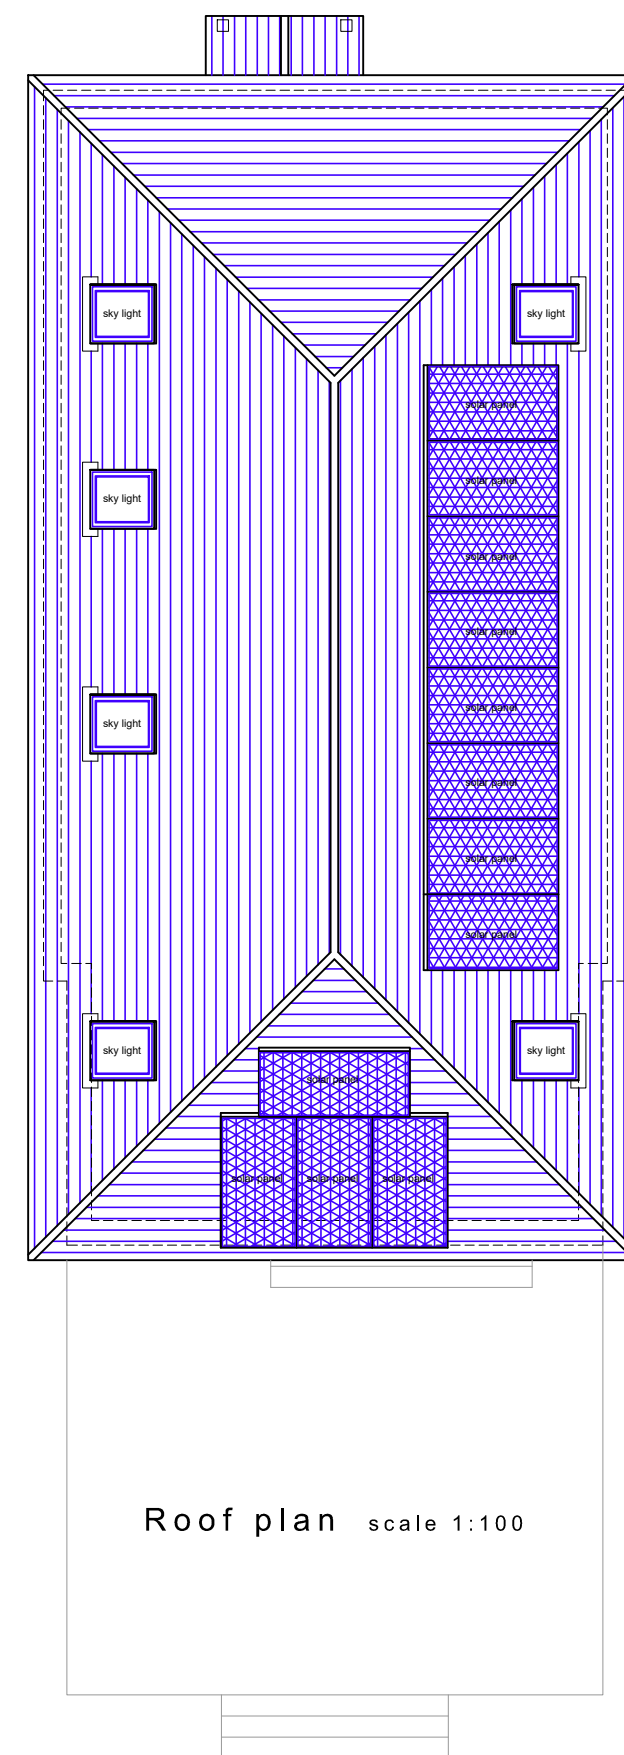
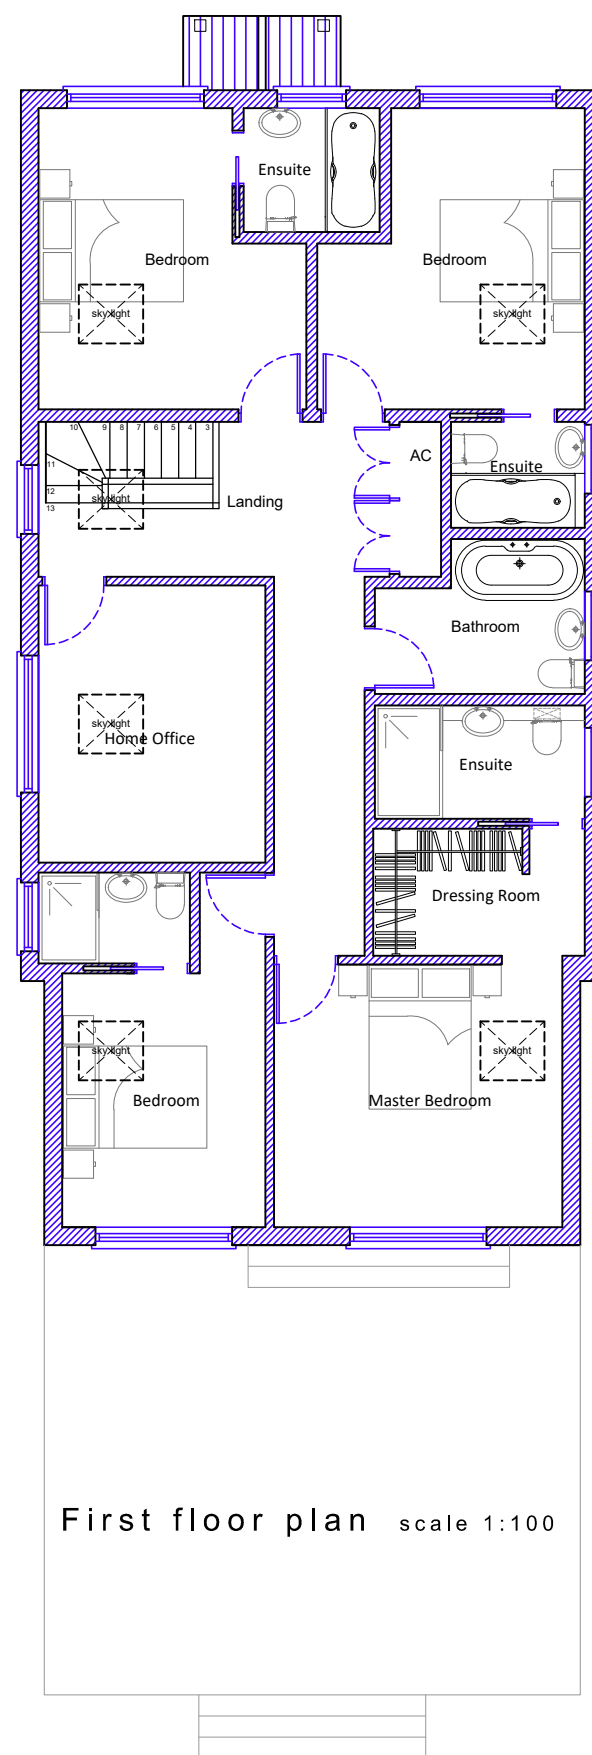


NOTES:

Dimensions to be checked on site before commencing work. Any discrepancies shall be reported to the architect immediately.

Do not scale from these drawings except for planning purposes. Use figured dimensions only.

Where applicable this drawing is to be read in conjunction with other consultants' drawings.

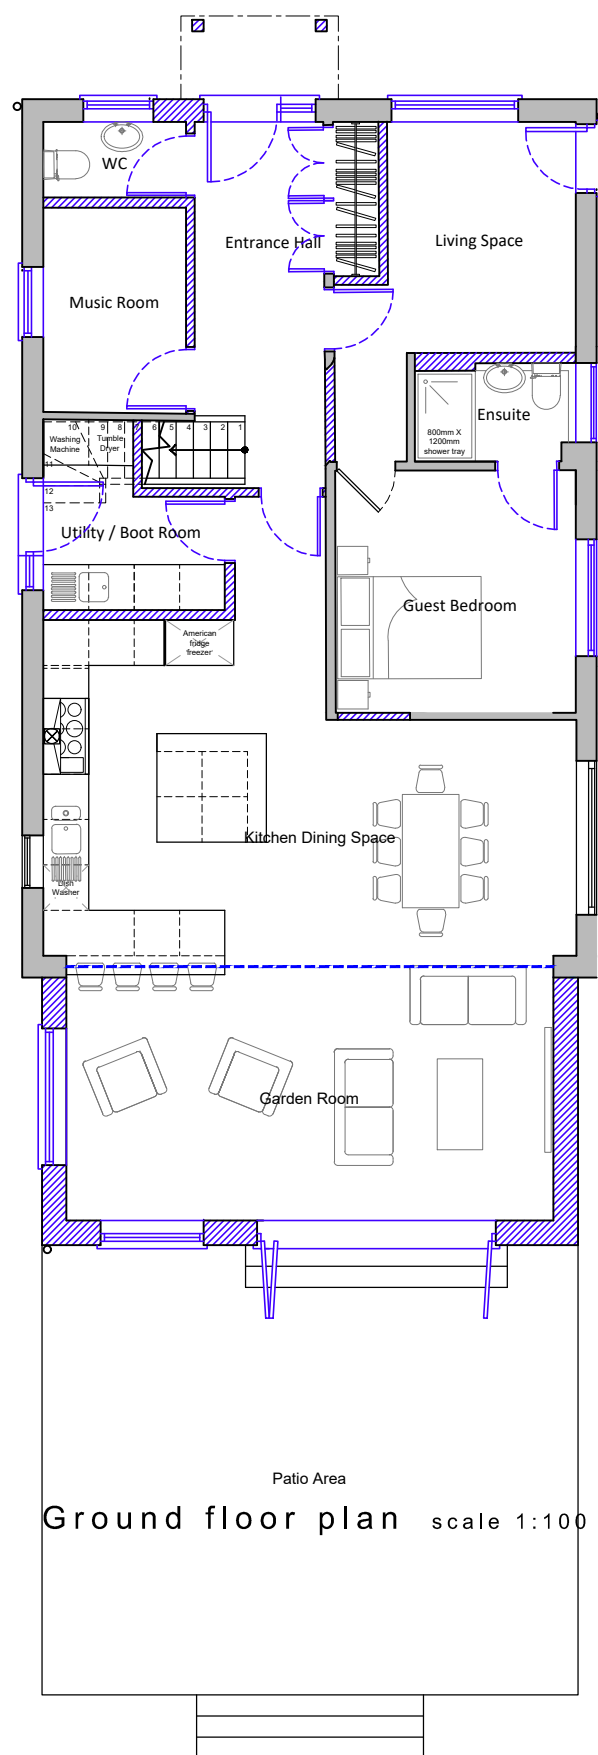

Existing walls Proposed walls Proposed structure

For MR & MRS LATHAM	Title PROPOSED PLANS	Office Tel: 01243 933732
Project PROPOSED FIRST FLOOR EXTENSION & ANNEX AT 9C LOVEDEAN LANE, WATERLOOVILLE, PO8 8HH	Date NOV 2022	Email: admin@jb-architecturedesign.com
	Drawn SR	Web: www.jb-architecturedesign.com
	Scale as noted @ A3	
	Checked -	
	Job Number PL 654.22	
	Drawing Number -03	
	Revision -	