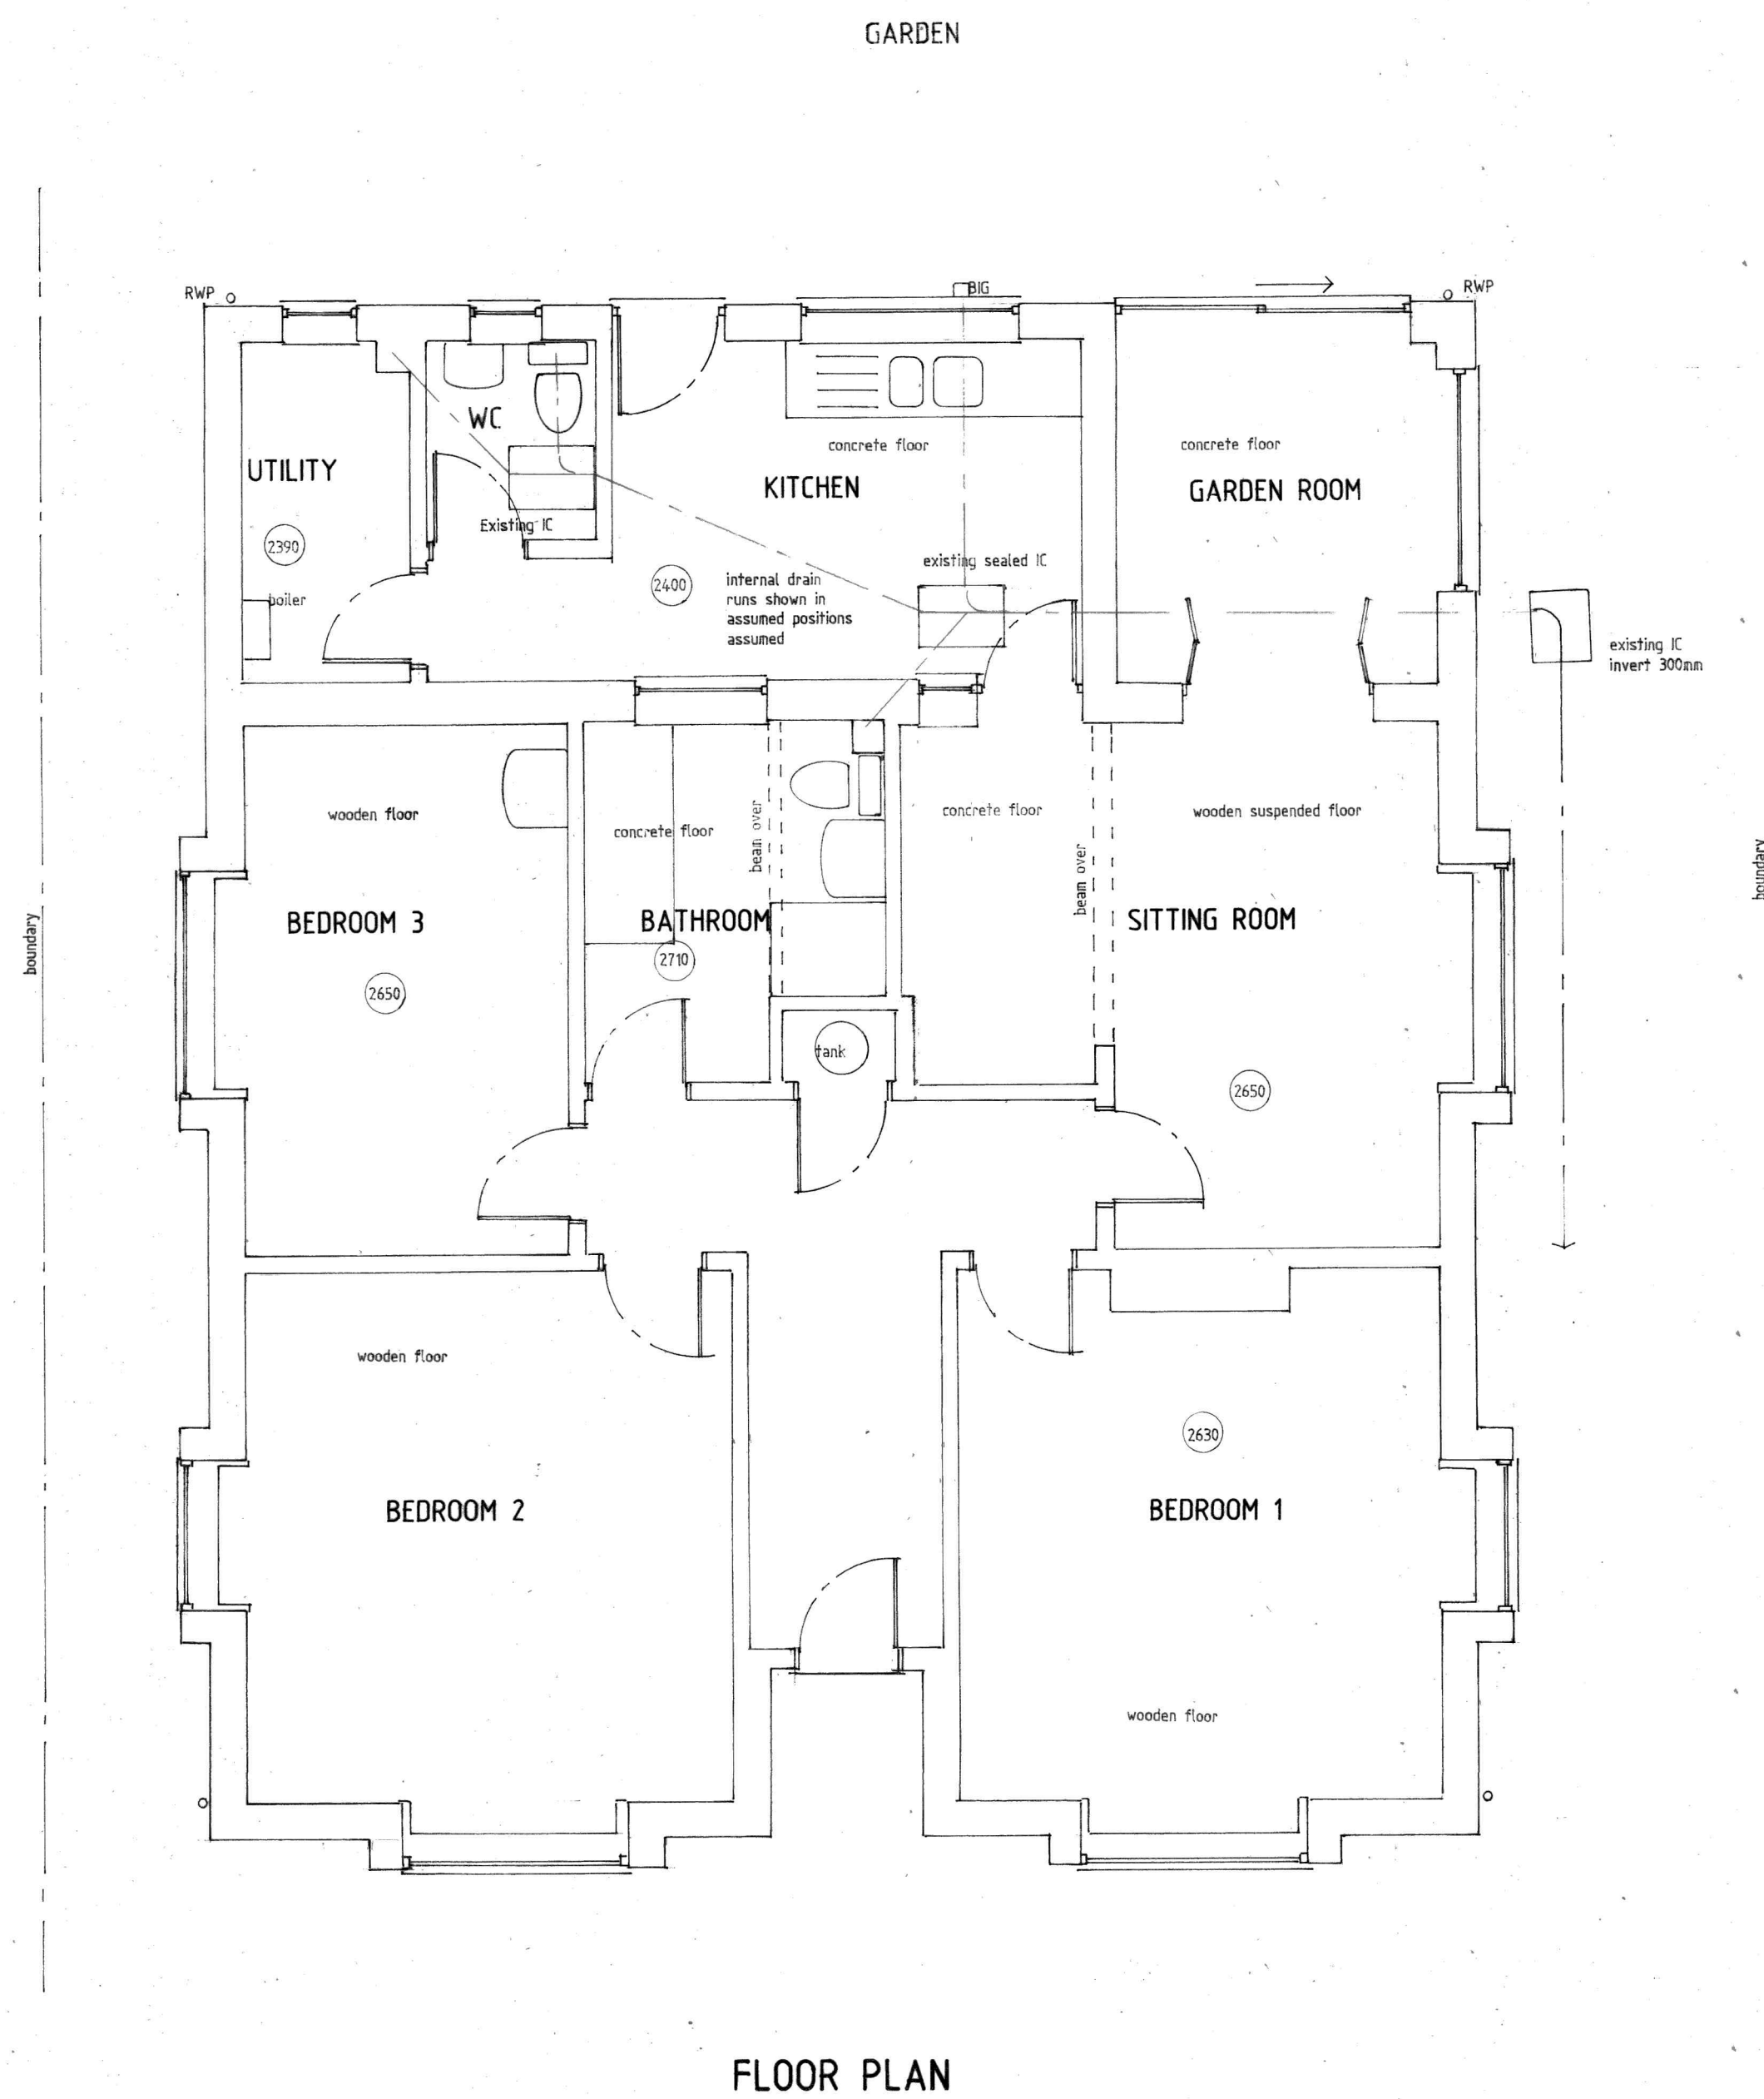
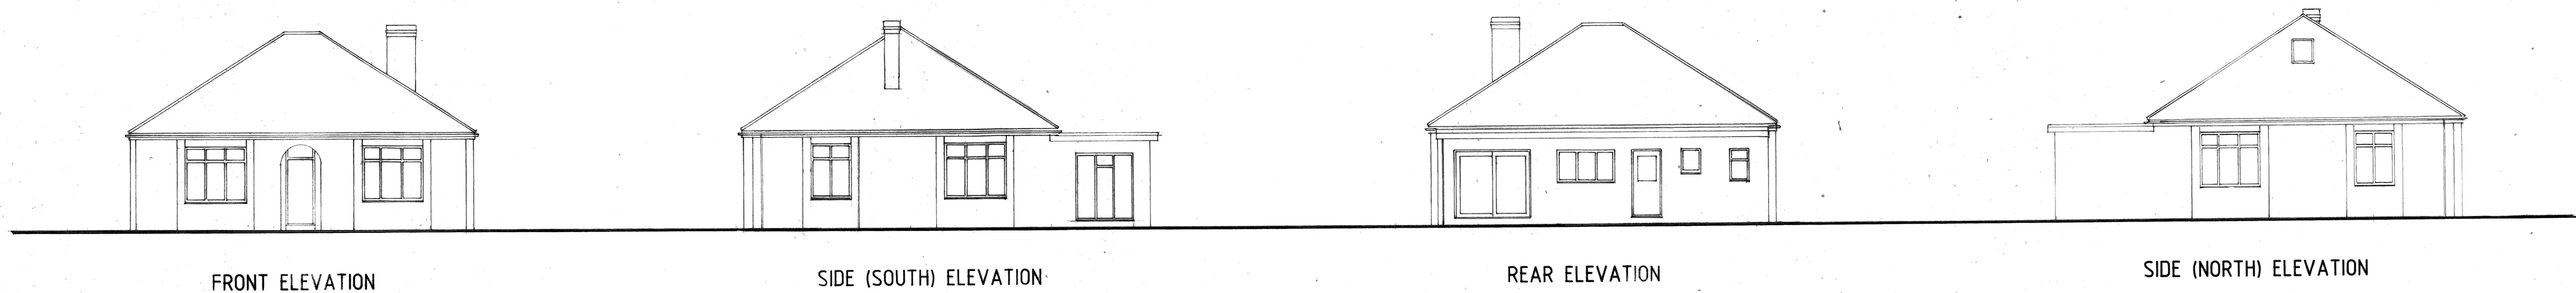


FIRST FLOOR EXTENSION & ALTERATIONS

36 BEACH ROAD
EMSWORTH
HAMPSHIRE
PO10 7HR
MR & MRS POINTER

DRAWING: EXISTING PLANS & ELEVATIONS

SCALE: 1:50 & 1:100

DRG No. 1203/1

DATE: JUNE 2022



Space & Style Home Design
Cornerways,
Gomer Lane,
Alverstoke,
Hampshire
PO12 2QW
www.spaceandstyle.co.uk
Tel: 02392 525 100

This drawing is to be read in conjunction with any accompanying calculations, drawings, notes or specification. All dimensions on site supersede the drawing and to be checked and verified by contractor prior to ordering materials. Any discrepancies or changes to be referred to Space & Style Home Design.

© Copyright 2022 this drawing cannot be copied, reproduced or used without the consent of Space & Style Home Design.