

Landscape bed at entrance

Trees	Code	Size	Density	No
Prunus cerasus 'Morello' (C) (Sour Cherry)	Tc	200-250 cm 12lt pot 8-10 cm girth	n/a	1 no
Malus 'Bramley 20' 'Bramley' (Apple tree)	Te	M26 semi-dwarfing root ball. 200-250 cm 8-10 cm girth	n/a	2 no
Shrubs	Code	Size	Density	No
Hydrangea Macrophylla 'Pengwyn' (L) (Hydrengae)	S1	30 - 50 cm 2lt pot	1/ 0.5 m ²	1 no
Daphne bholua 'Spring Herald' (Daphne Spring Herald)	S3	30 - 40 cm 2lt pot	1/ 0.5 m ²	2 no
Buxus Sempervirens in ball shape / Topiary (Common Box)	S4	30 - 40 cm 2lt pot	1/ 0.5 m ²	3 no
Viburnum tinus 'Ladybird' (Viburnum)	S5	30 - 40 cm 2lt pot	1/ 0.5 m ²	1 no
Choisya ternata (Mexican Orange blossom)	S6	40 - 60 cm 5lt pot	1/ 0.5 m ²	2 no




Existing landscape buffer already contains trees and shrubs. These are all being retained, ground cover to be made good.

Native Hedge at top of sloping bank

Trees	Location	Size	Density	No
Malus sylvestris (Crab Apple)	in hedge	60 - 90 cm bare root	4-5 m ²	9 no
Crataegus monogyna (Common Hawthorn)	in hedge	40 - 60 cm bare root	3-5 m ²	18 no
Prunus spinosa (Blackthorn)	in hedge	40 - 60 cm bare root	3-5 m ²	18 no
Acer campestre (Field Maple)	in hedge	40 - 60 cm bare root	3-5 m ²	9 no
Shrubs	Location	Size	Density	No
Ligustrum vulgare (Wild privet)	in hedge	30 - 60 cm bare root	3-5 m ²	9 no
Rosa canina (Dog rose)	in hedge	30 - 40 cm bare root	3-4 m ²	7 no

NOTES:
This drawing has been prepared for the purposes of Discharge of Planning Condition and is not to be used for any other purpose.
This drawing is the property of LUNDI ARCHITECTS and must not be reproduced, in part or whole, or deviated from, without their permission.

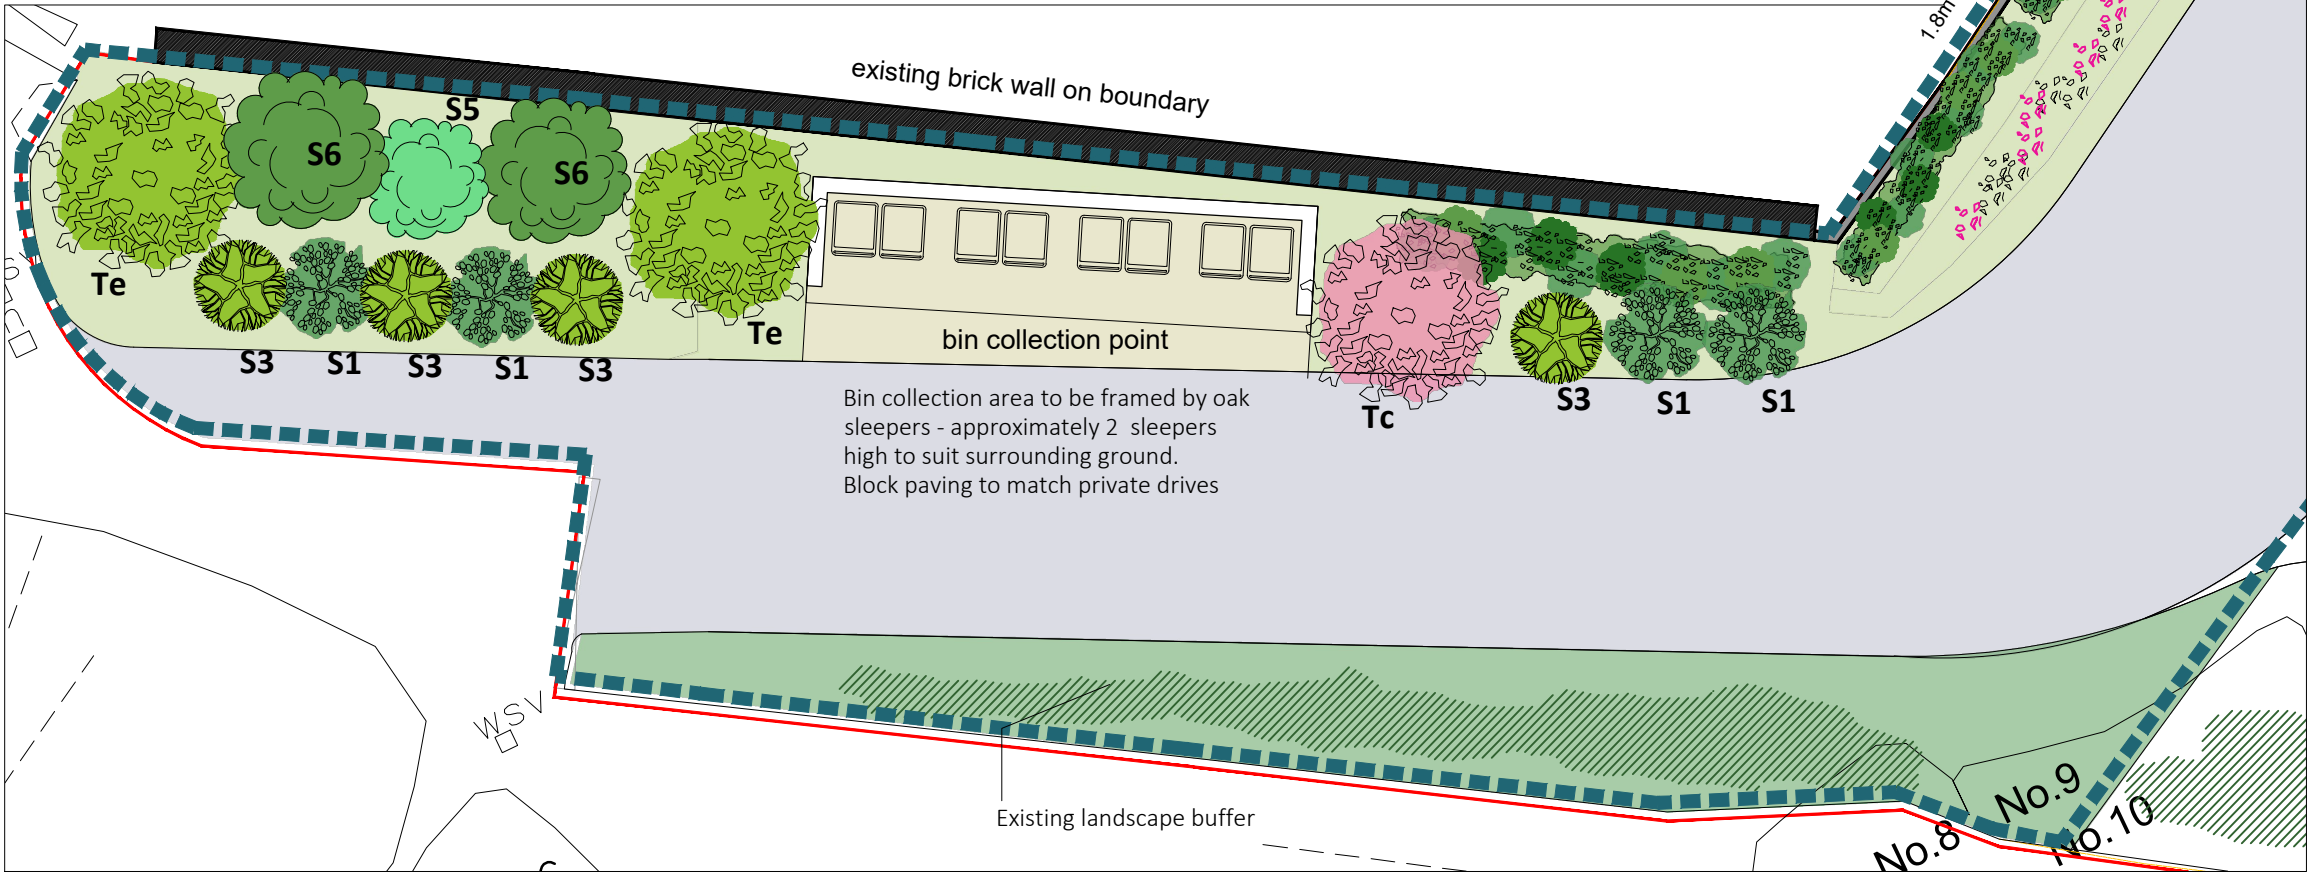

AMENDMENTS		DATE
C	Co ordination changes	09.03.22
B	Discharge of Conditions	24.02.22
A	General update	09.02.22

CLIENT
LANDWISE

PROJECT
**15 BILLETT AVENUE
WATERLOOVILLE
HAMPSHIRE**

DRAWING TITLE
**LANDSCAPE MASTERPLAN
ENTRANCE AREA**

DATE
JANUARY 2022

SCALE
1:100 @ A3

DRAWING No. LA2202	10	REVISION C
------------------------------	----	----------------------

**LUNDI
ARCHITECTS**

RIBA **Lundi Architects Ltd
THE STUDIO**
12A FIVE HEADS ROAD
HORDEAN
HANTS, PO8 9NW
www.lundi-architects.co.uk studio@lundi-architects.co.uk
Julia 07889 515860 Olaf 07801 279046

LANDSCAPE AREA
Entrance

15 BILLETT AVENUE