


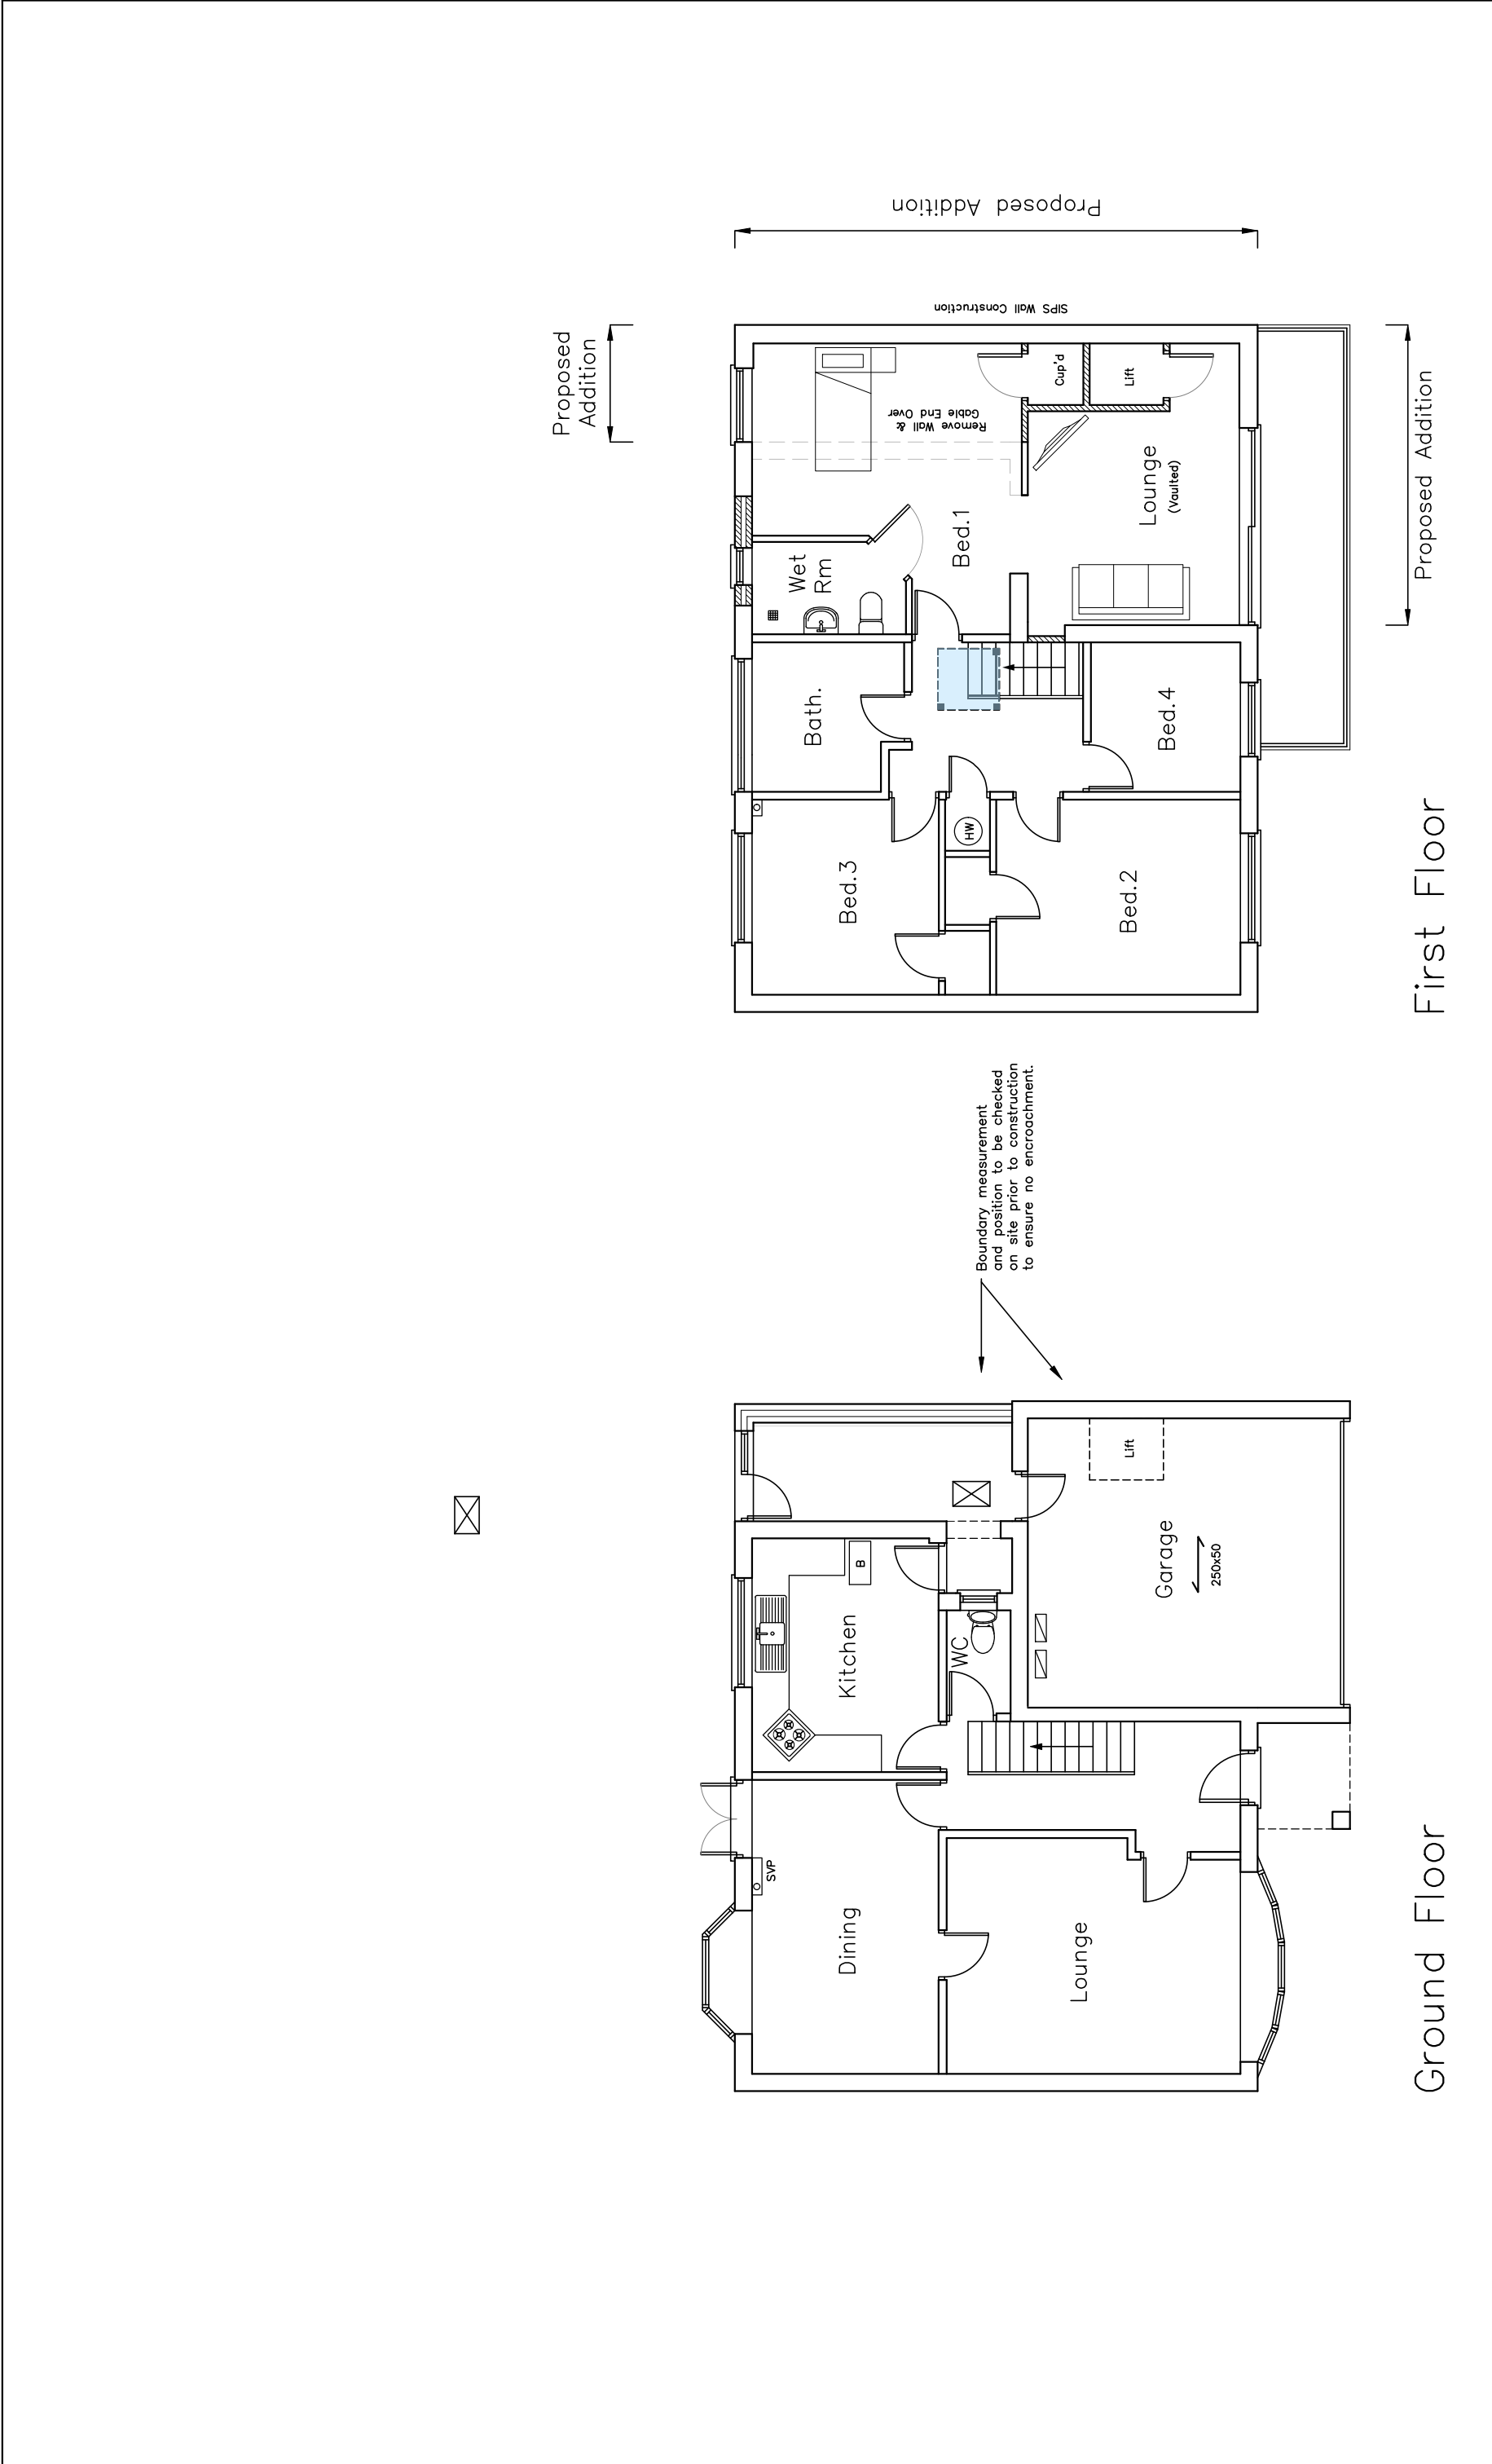

C/A/D Critchley Architecture And Design Ltd. Contact: 02392 474 919 info@caad.online The Old Brewery, 15E South Street, Havant, PO9 1BU		Proposed Floor Plans		3 Woodpecker Close, Havant, Hampshire, PO9 2SF		Scale A1=1:50, A3=1:100 Drawn SAR Date 30/03/2022	
		Revisions	a) b) c) d)			22021-402 ⁰	