





PHYSICAL SCALE IN METERS @ 1:1250

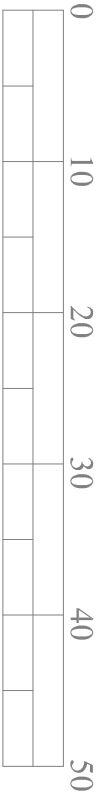

PHYSICAL SCALE IN METERS @ 1:500

NOTES:
This drawing has been produced solely for PLANNING/DESIGN.
Do not scale from this Drawing except for planning purposes.
Any drainage runs shown are presumed and to be checked on
site before commencement of works.
This drawing is the copyright of MF Designs Ltd.

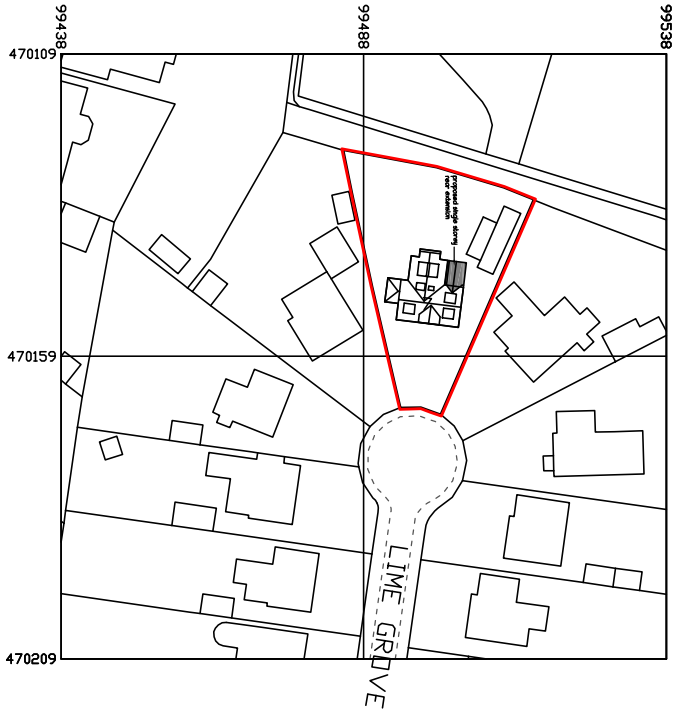


Produced on 01 March 2022 from the Ordnance Survey National Geographic Database and incorporating surveyed revision available at this date.
This map shows the area bounded by 470109 99438, 470209 99438, 470209 99538, 470109 99538, 470109 99438.
Reproduction in whole or part is prohibited without the prior permission of Ordnance Survey.
Crown copyright 2022. Supplied by copyright trading as UKPlanningMaps.com a licensed Ordnance Survey partner (100054135).
Data licence expires 01 March 2023. Unique plan reference: VIC/750093/1028217

Location



Block

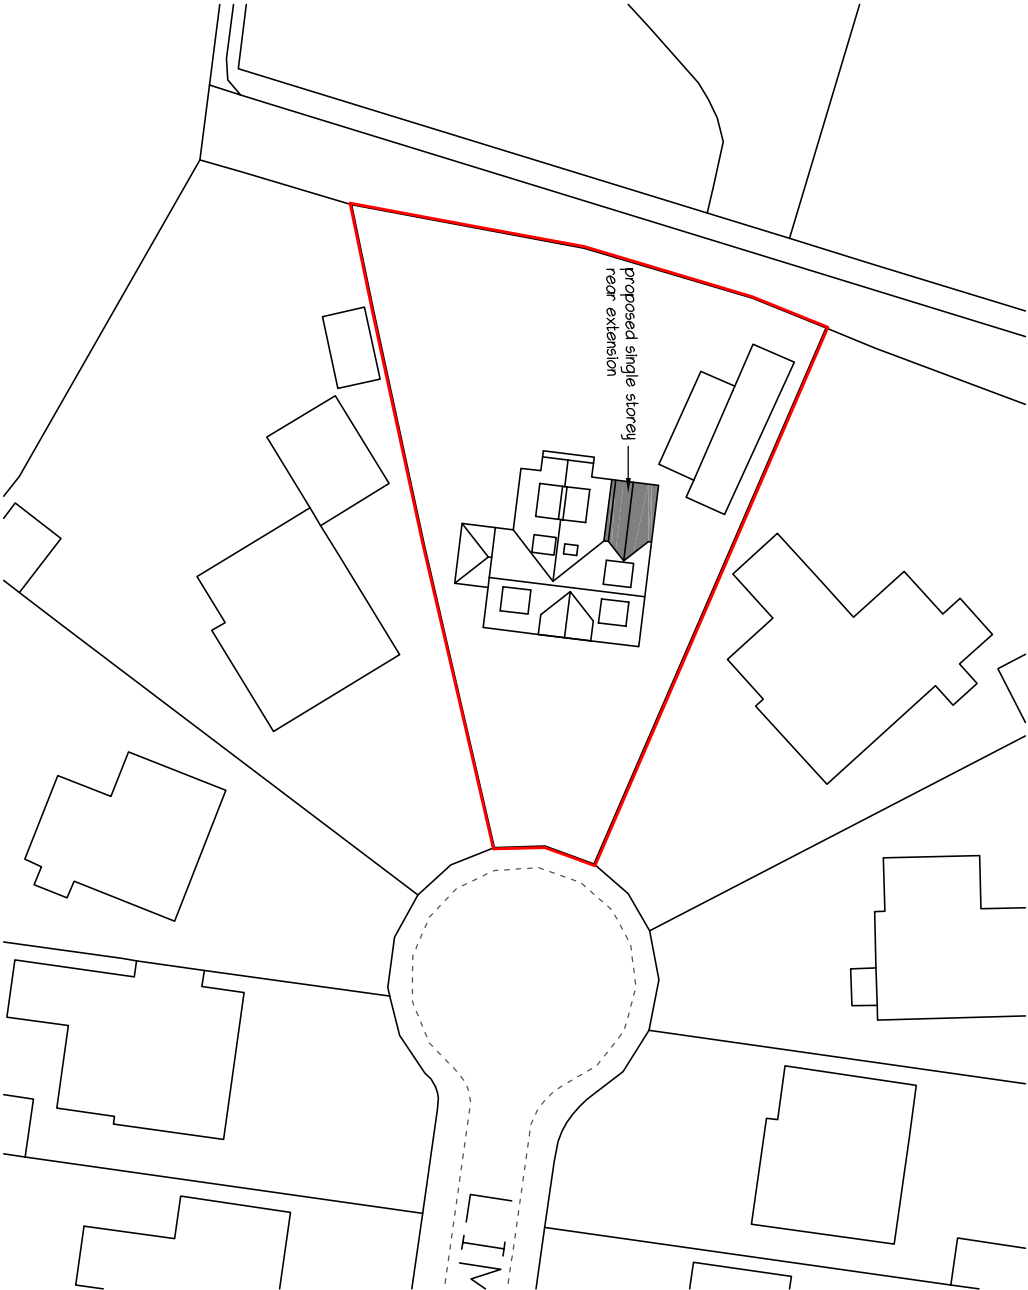

mf designs ltd

Chartered Architects



36 Grove Road • Havant • Hampshire • PO9 1AR
Director: Martin Farrer RIBA • Co Registration No.4507379

t/f 02382 470967
e admh@mfdesigns.org.uk

Date: March 2022
Scale: 1:100

Job No: 3290
Dwg No: P_03

SINGLE STOREY EXTENSION - Eskaybee, 7 Lime Grove, Hayling Island. PO11 0HS