

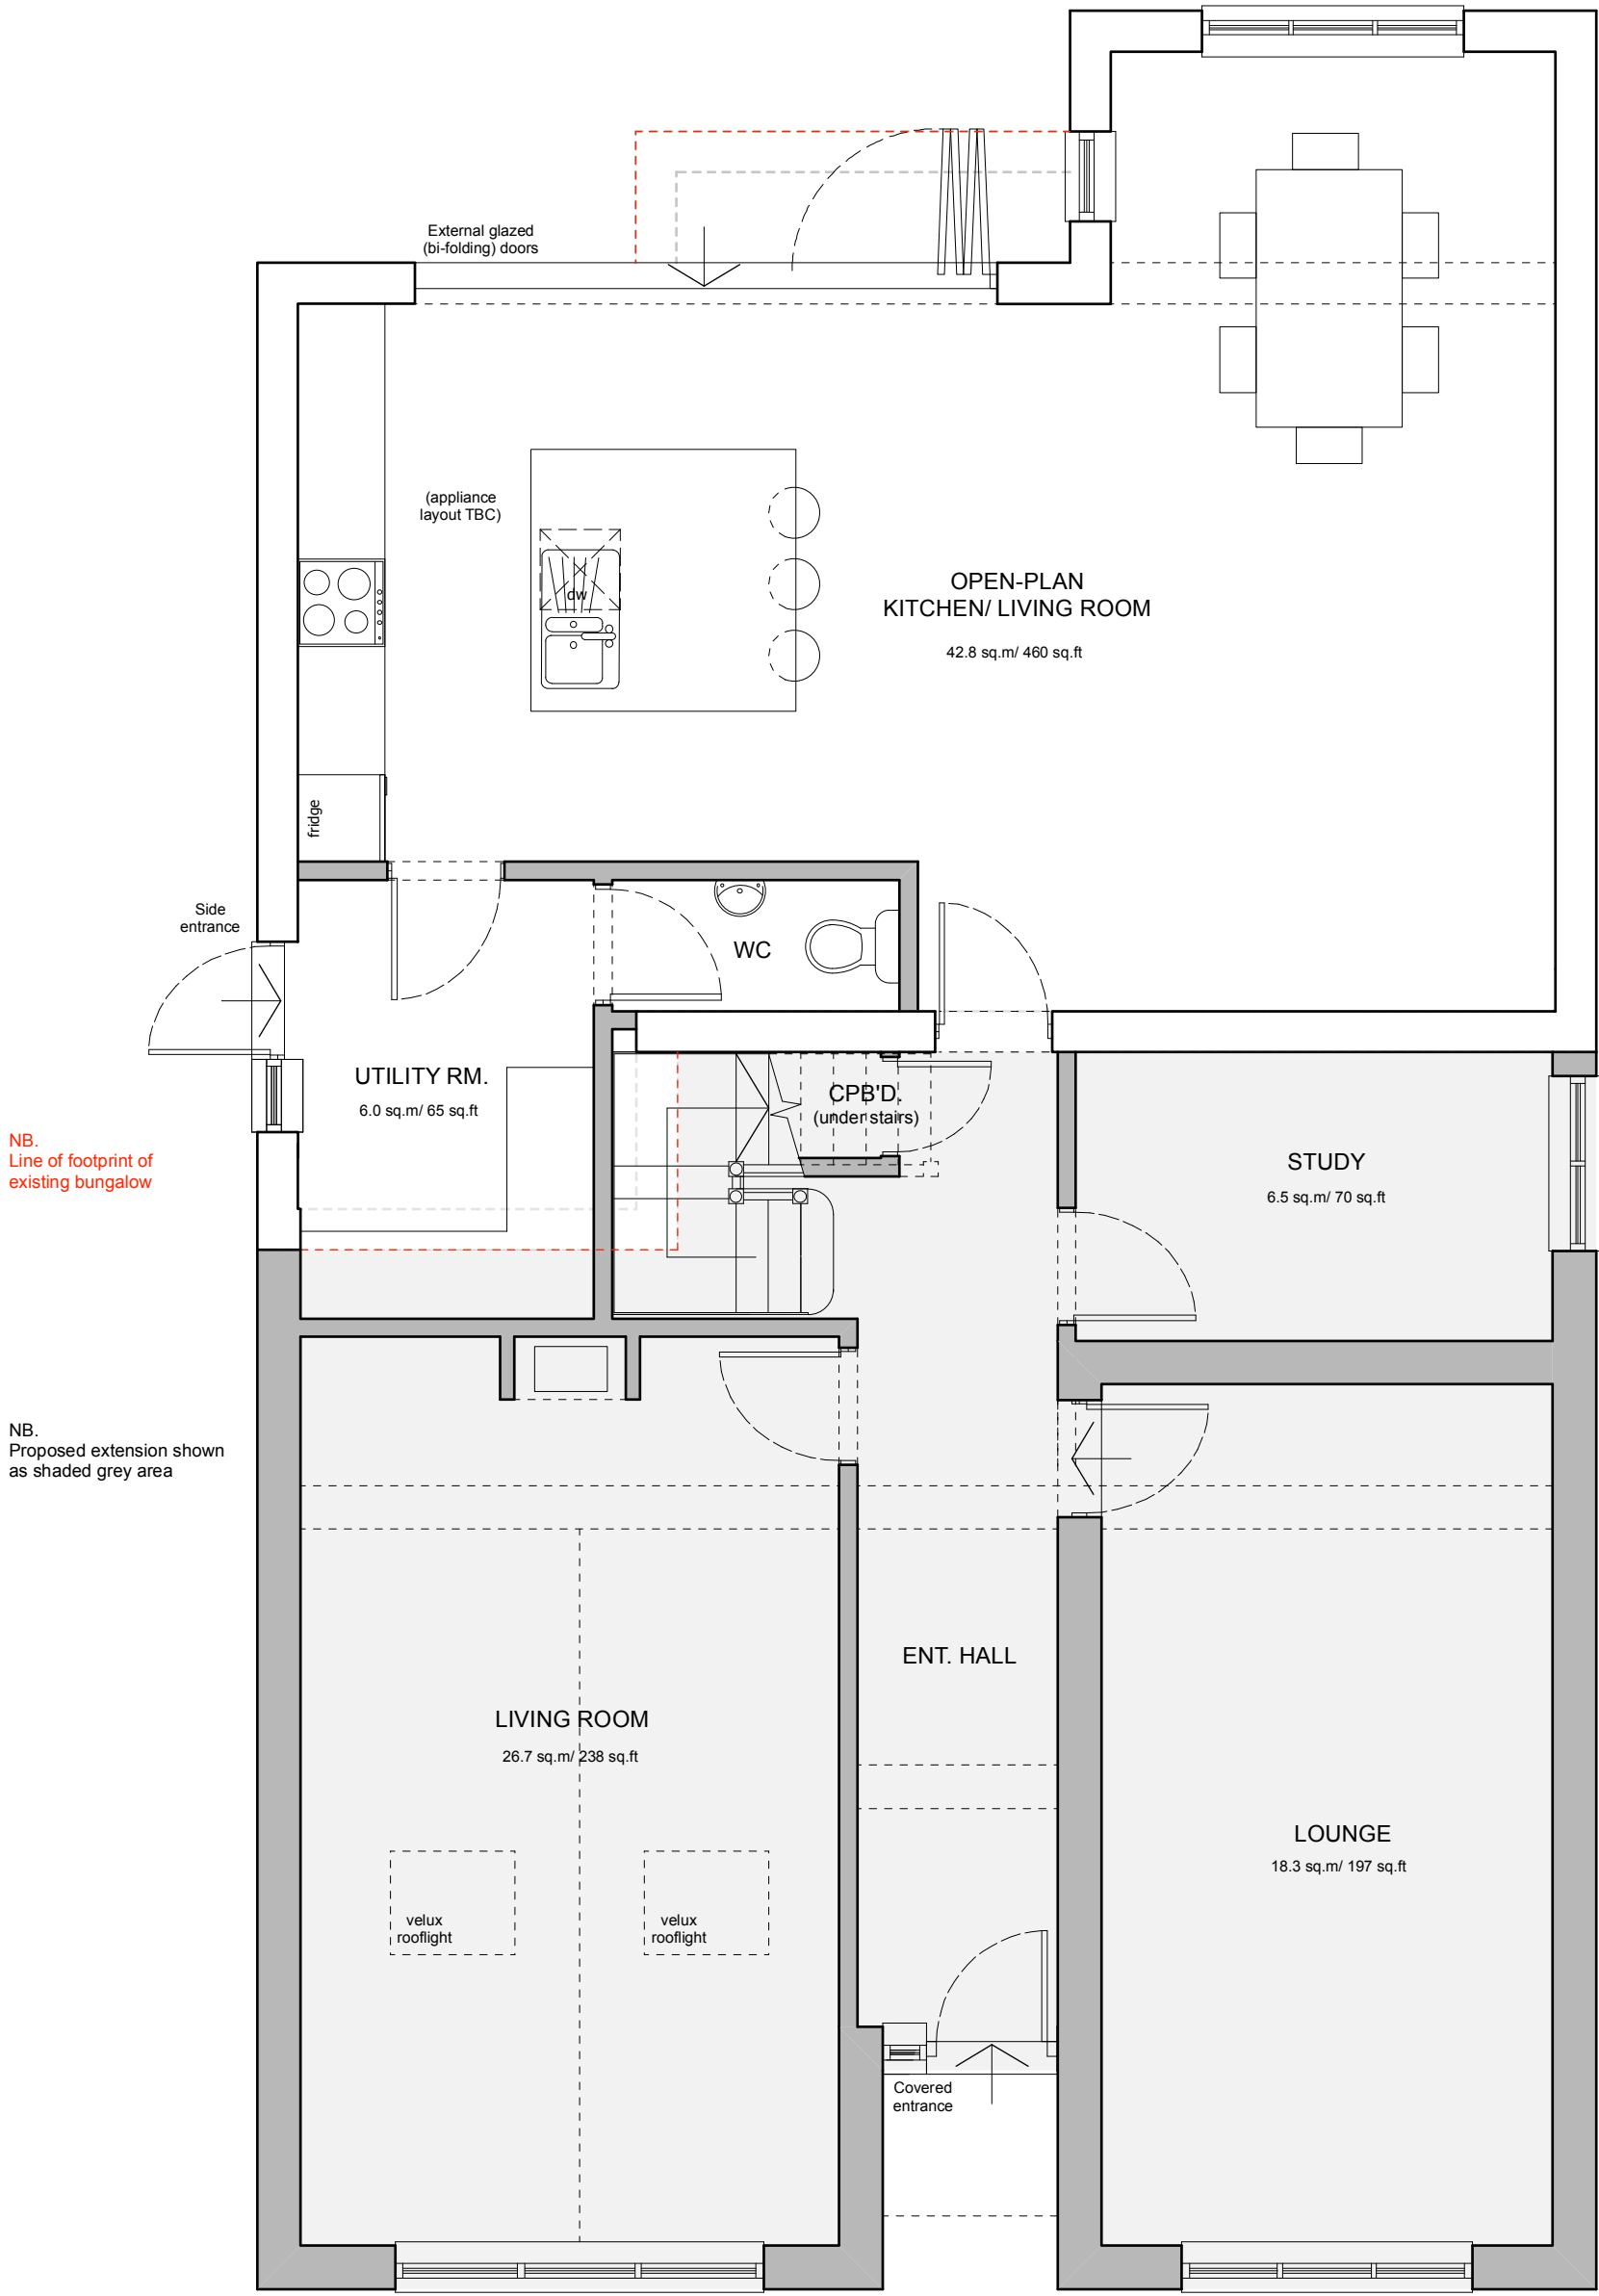
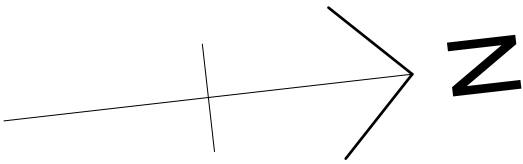


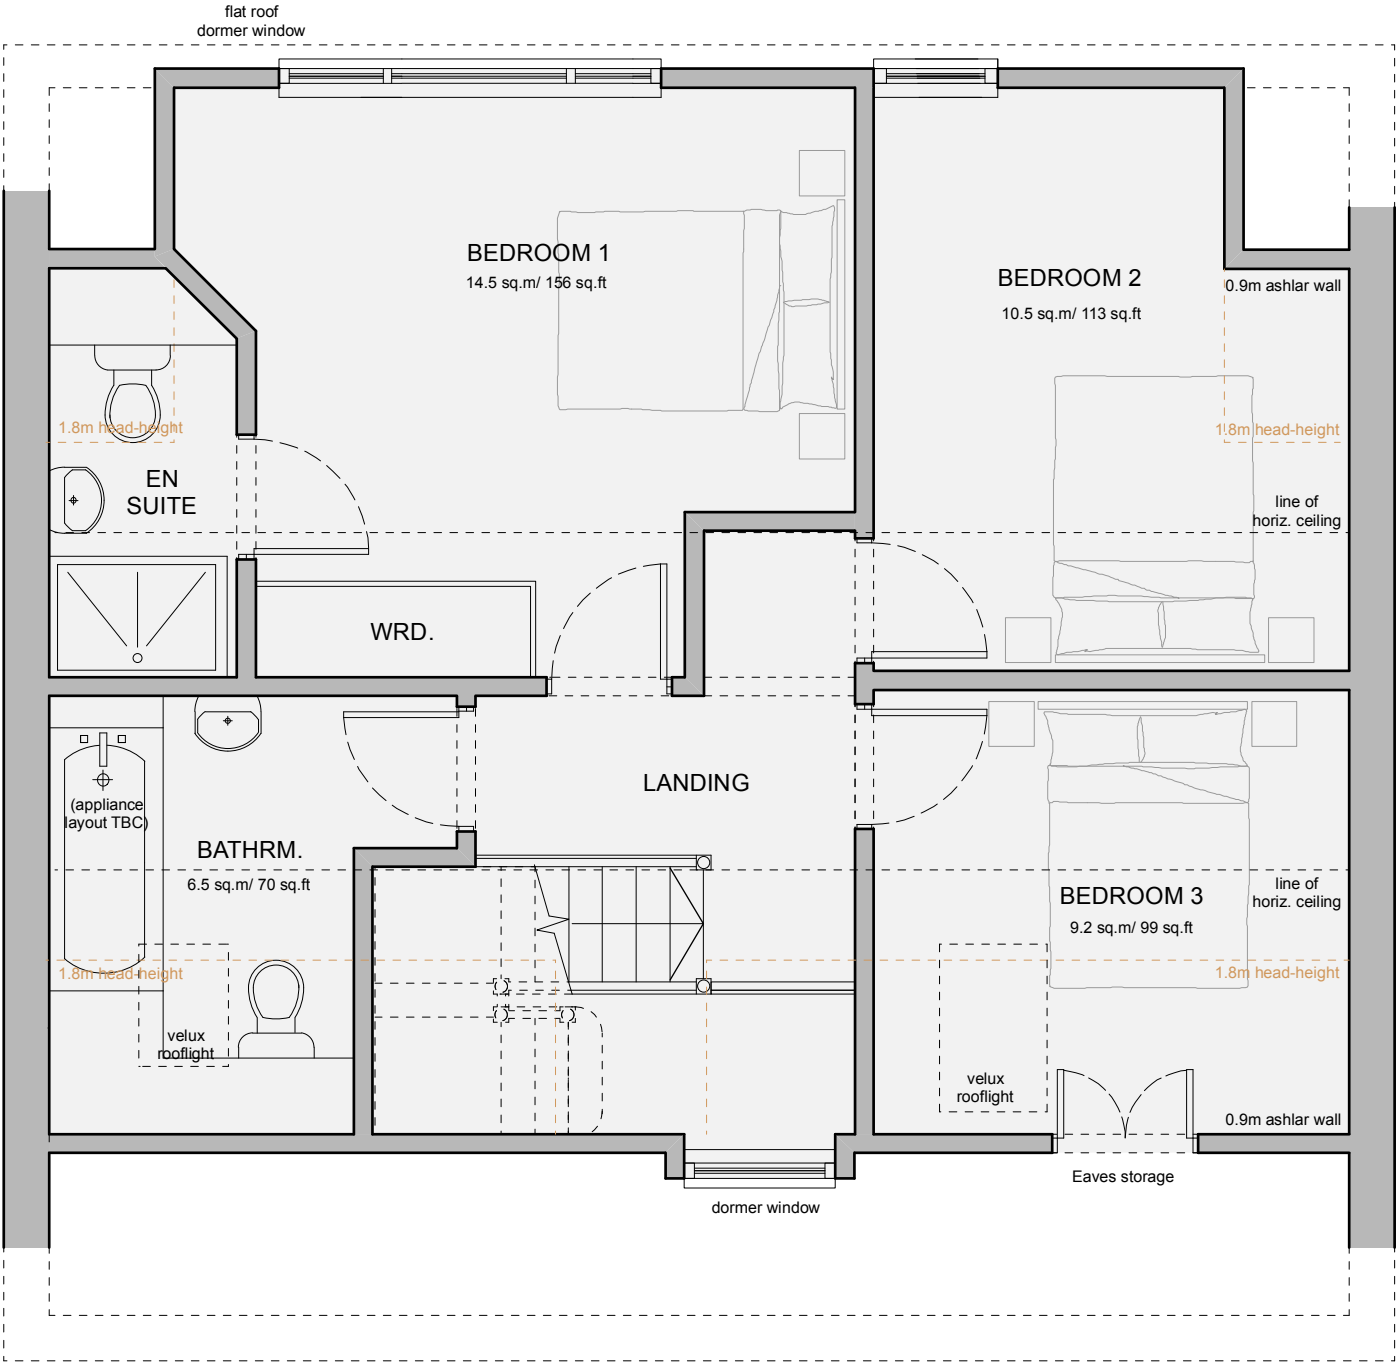

**PROPOSED GROUND FLOOR INTERNAL LAYOUT**  
scale 1:50

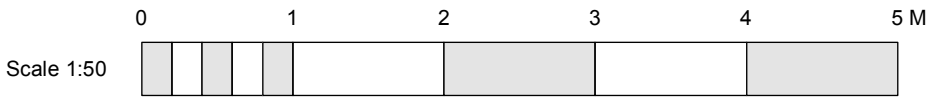

**PROPOSED FIRST FLOOR INTERNAL LAYOUT**  
scale 1:50

| PROJECT                                                                                       |           | DRAWING TITLE          |                                    |
|-----------------------------------------------------------------------------------------------|-----------|------------------------|------------------------------------|
| Proposed Development at<br><br>1 Nutbourne Road,<br>Hayling Island,<br>Hampshire,<br>PO11 9RT |           | Proposed Floor Layouts |                                    |
|                                                                                               |           | CLIENT                 | Mr I. Thompson (Robian Homes Ltd.) |
| SCALE                                                                                         | DATE      | DRAWING NO.            | REVISION                           |
| 1:50 @ A1                                                                                     | Dec' 2022 | 22/3102/PL/01          |                                    |

NATURE OF REVISIONS

SEAS

SOUTH EAST ARCHITECTURAL SERVICES LTD

152 MORTIMER STREET, HERNE BAY, KENT, CT6 5DU

tel (01227) 283100info@seas.me.ukwww.seas.me.uk

IAECB

PLANNING

ENERGY

MEMBER