


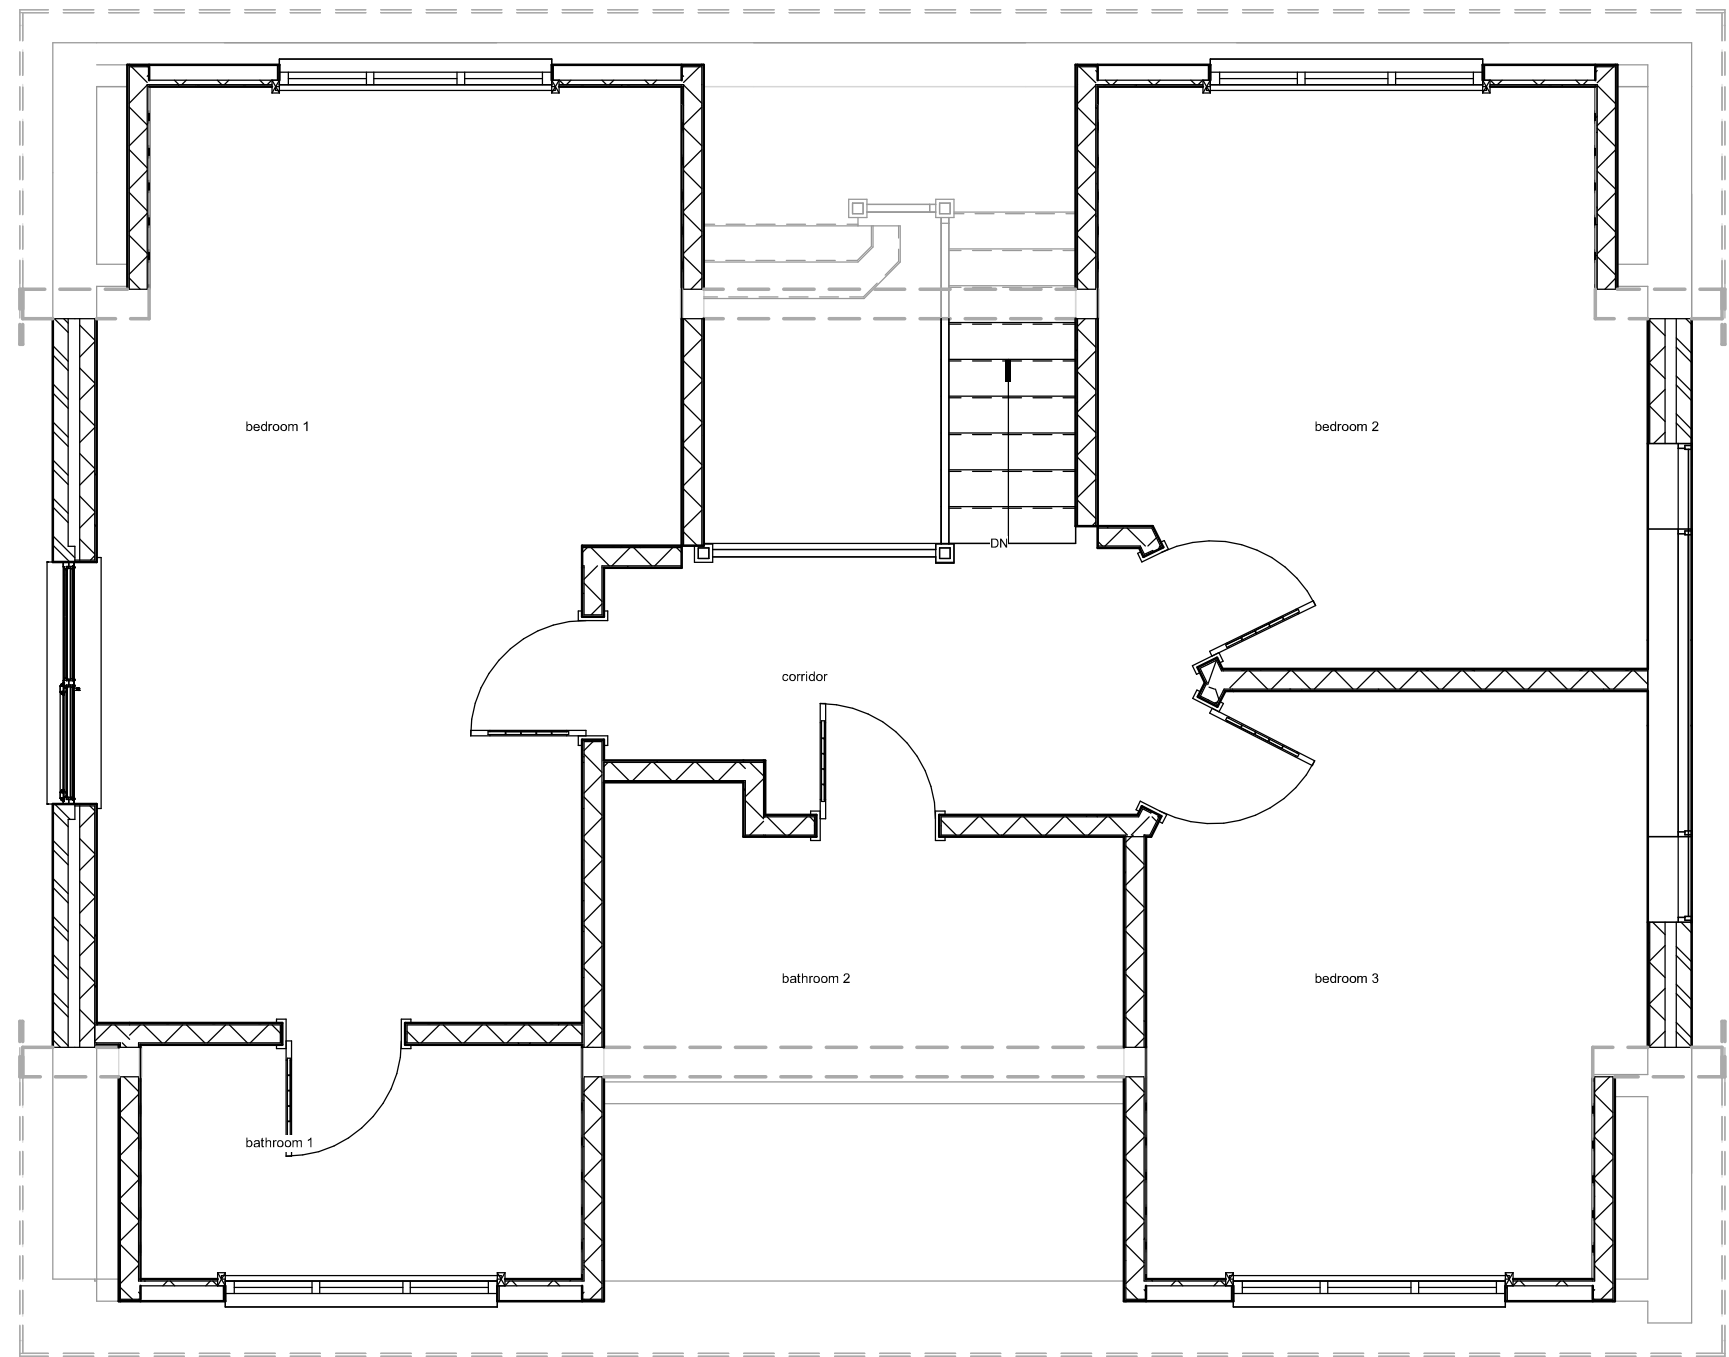

Proposed First Floor

1:500								50
1:200								20
1:100								10
1:50								5



All measurement to be checked on site prior to any commenment
(C) Copyright of Parkers Design (Southern) Limited. Any reproduction of these drawings will require written authority from the copyright owner.

Parkers Design Limited - The Studio @ 90, PO9 2PR

www.pexd.co.uk - info@parkersdesign.com - 07776 008822

PROJECT		CLIENT							
18 Spring Vale PO8 9DA		Southwood							
SHEET		Date		Issue Date		Scale (@ A3)		1 : 50	
		Drawn by		SW		DRAWING NUMBER			REV
		Checked by		SR		P 3			
First Floor									