
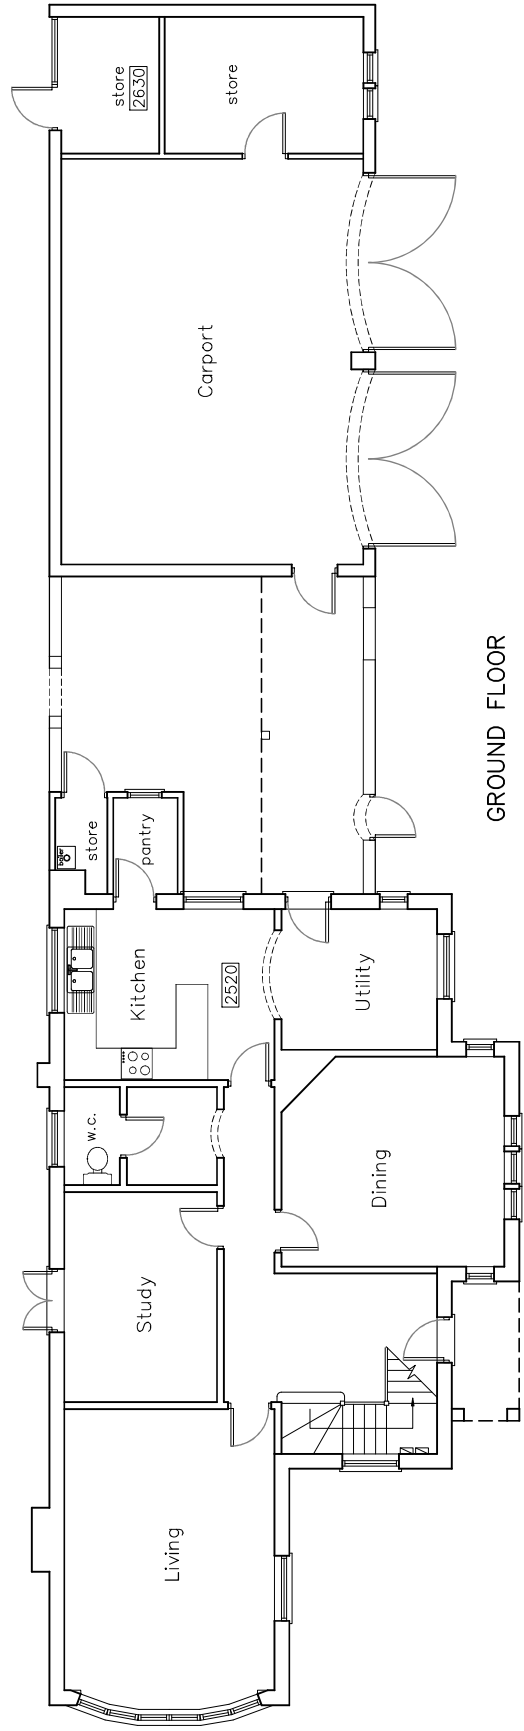


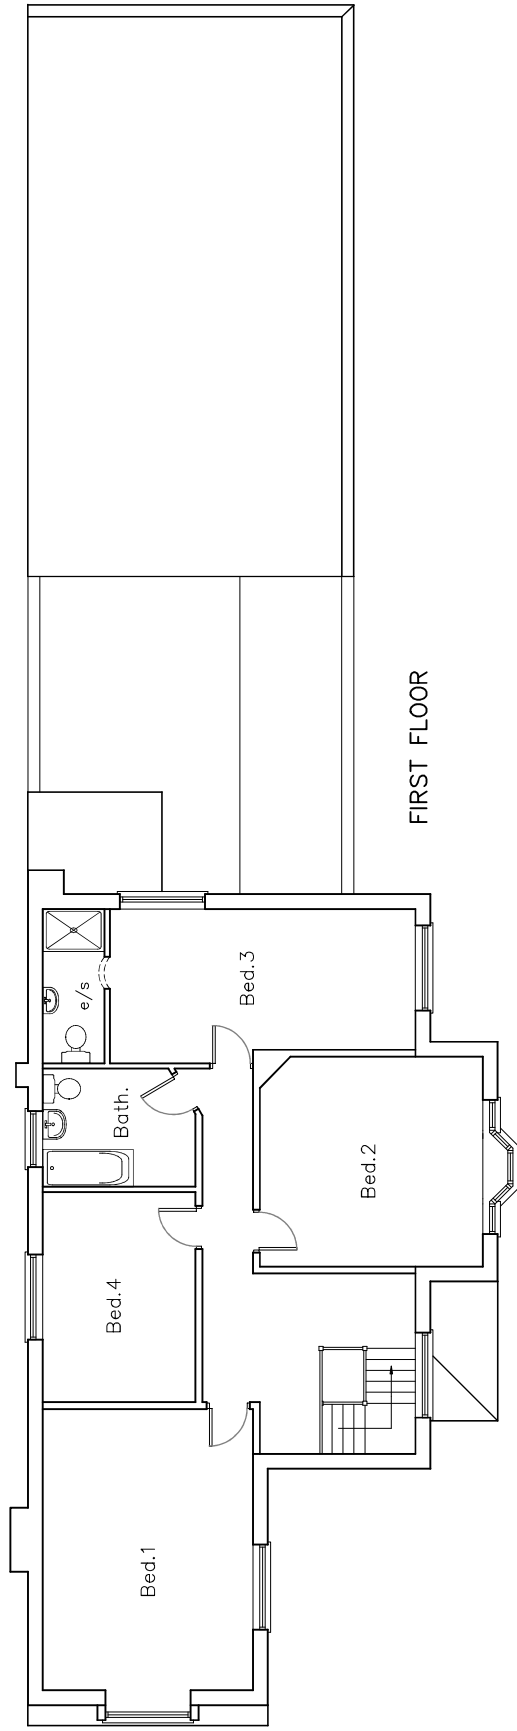

SURVEY PLANS

Revisions	a) Note/Date/Initial
b)	
c)	
d)	

2 Queen Anne's Drive,
 Bedhampton,
 Havant,
 P09 3PG

Scale A1=1:50, A3=1:100
 Drawn JHL
 Date 24/06/2022

22060-201⁰

