




CAAD

Critchley Architecture And Design Ltd.
Contact: 02392 474 919 | info@caad.online

The Old Brewery, 15E South Street, Havant, PO9 1BU

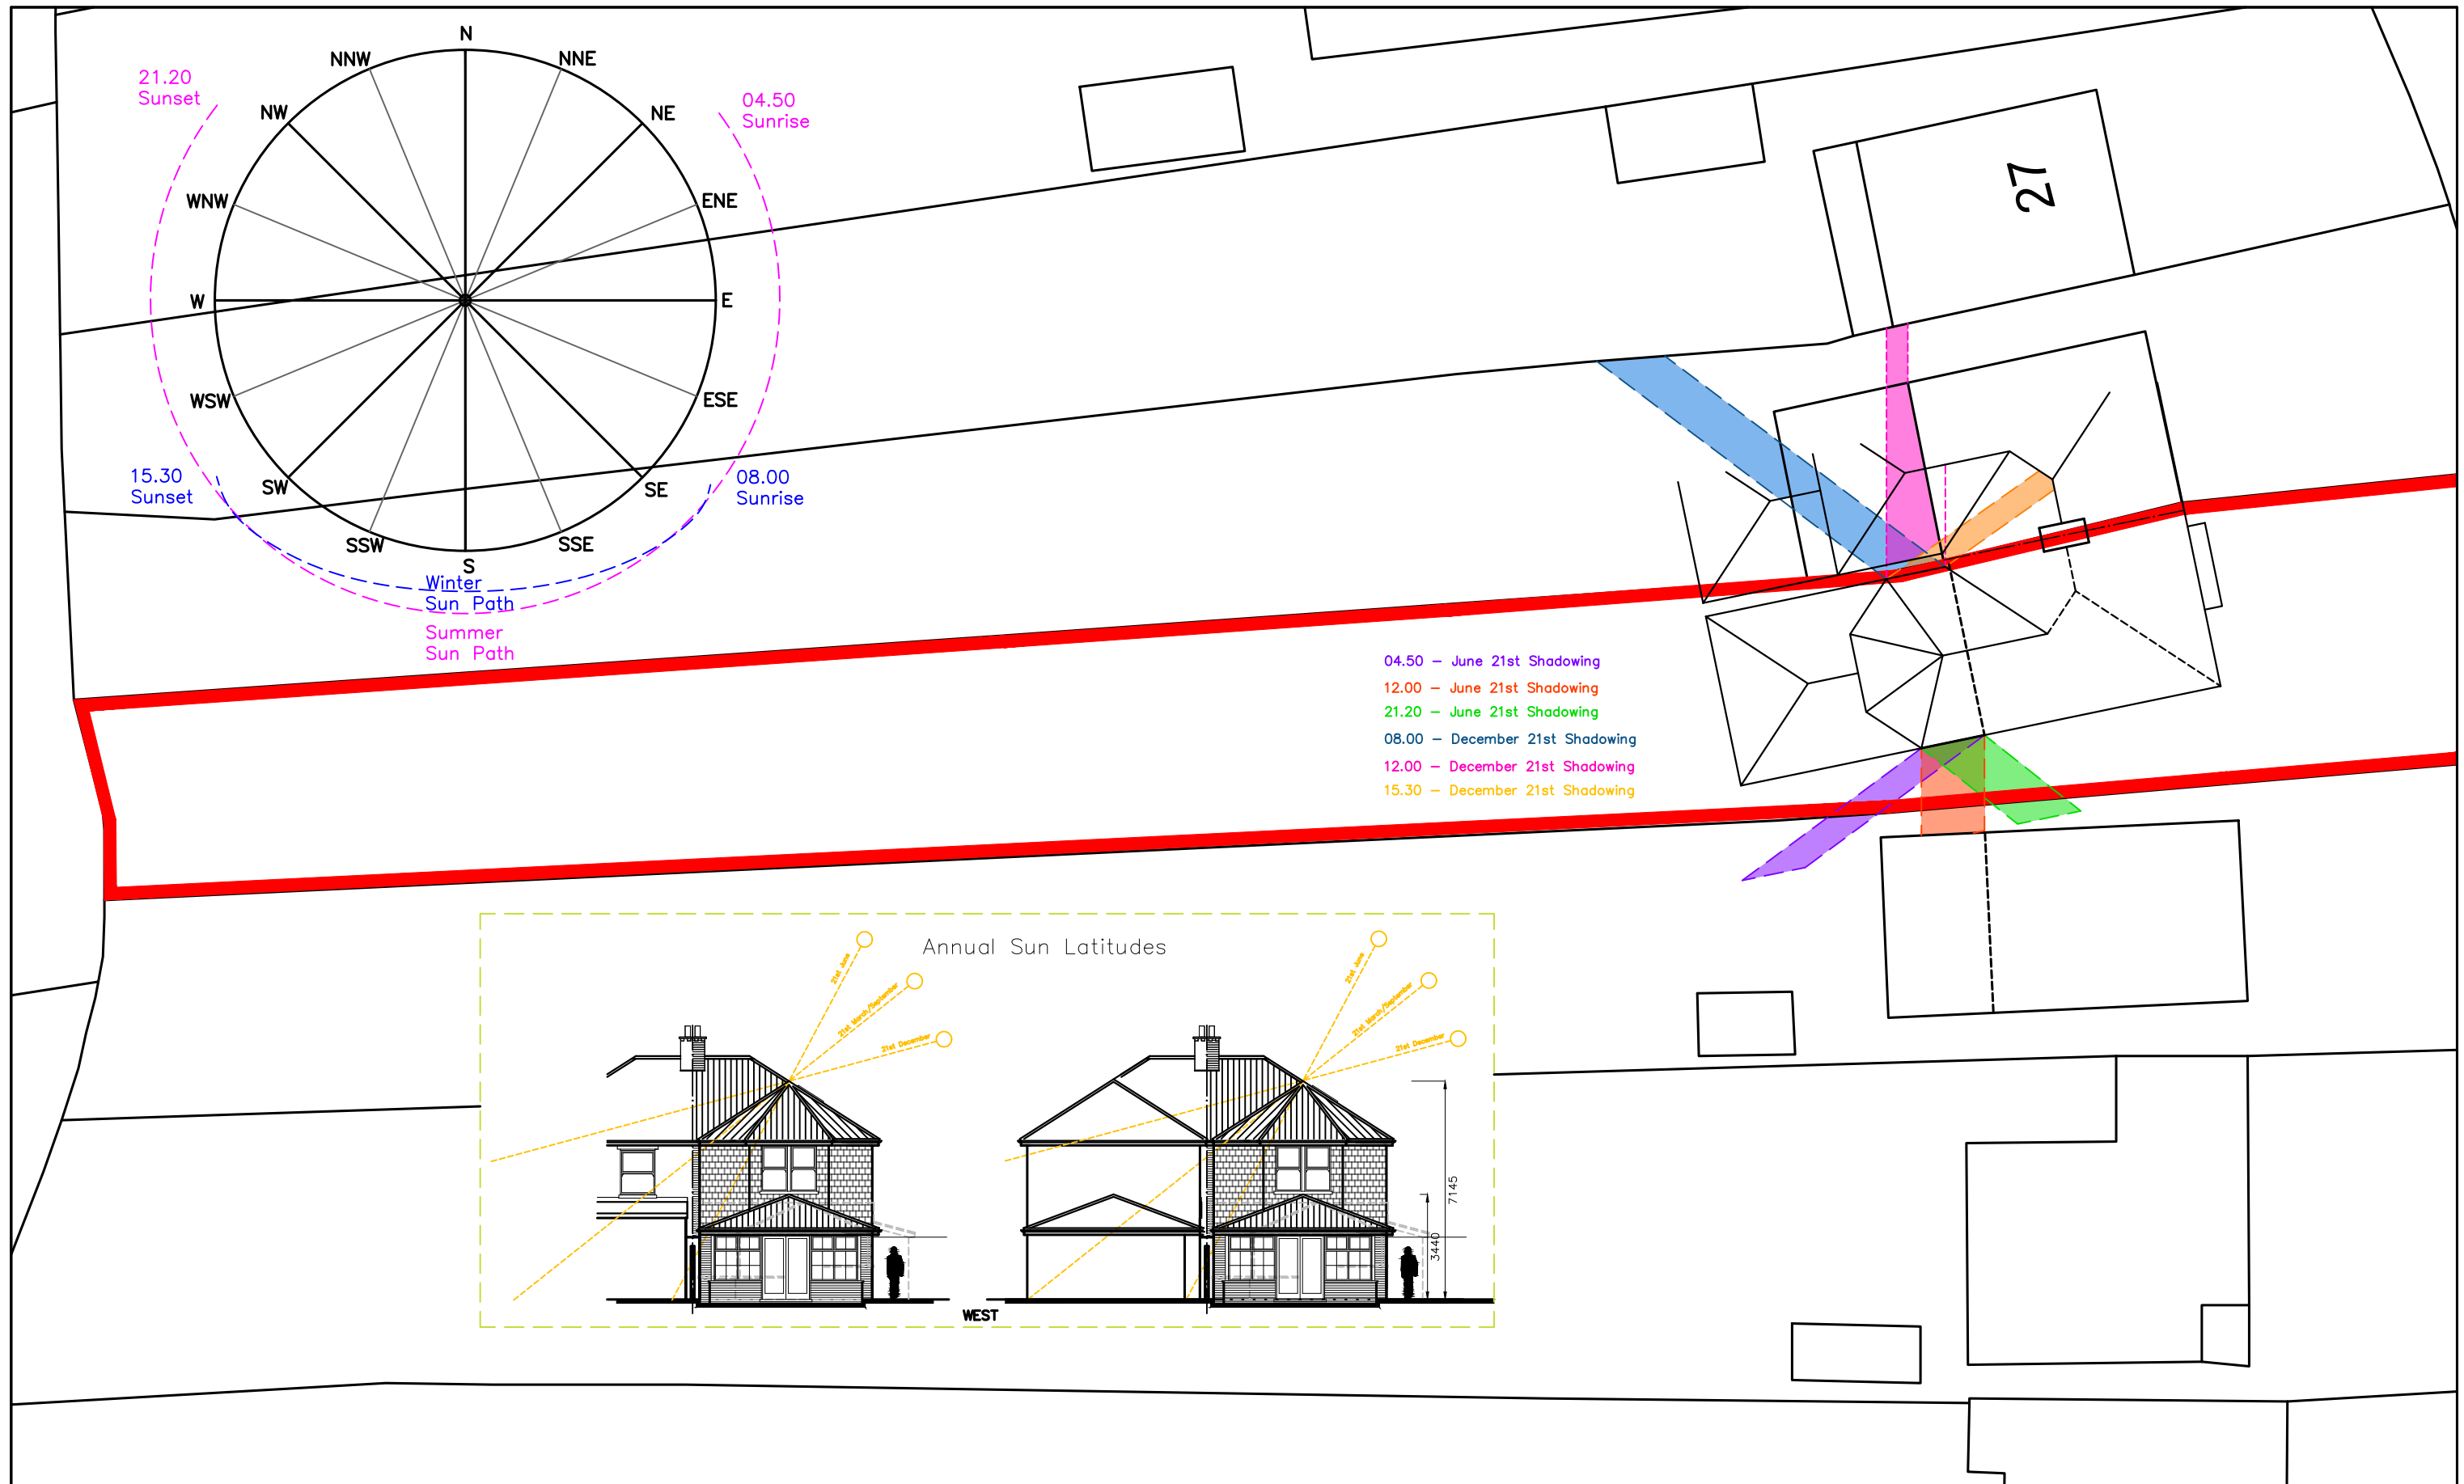

OVERSHADOWING ASSESSMENT

Revisions

- a) Revised roof plan/27.07.22/JHL
- b)
- c)
- d)

23 New Brighton
Road,
Emsworth,
PO10 7PR

Scale A1=1:100, A3=1:200
Drawn SAR
Date 20/06/2022

22015-113^A

20m

40m

80m

80m