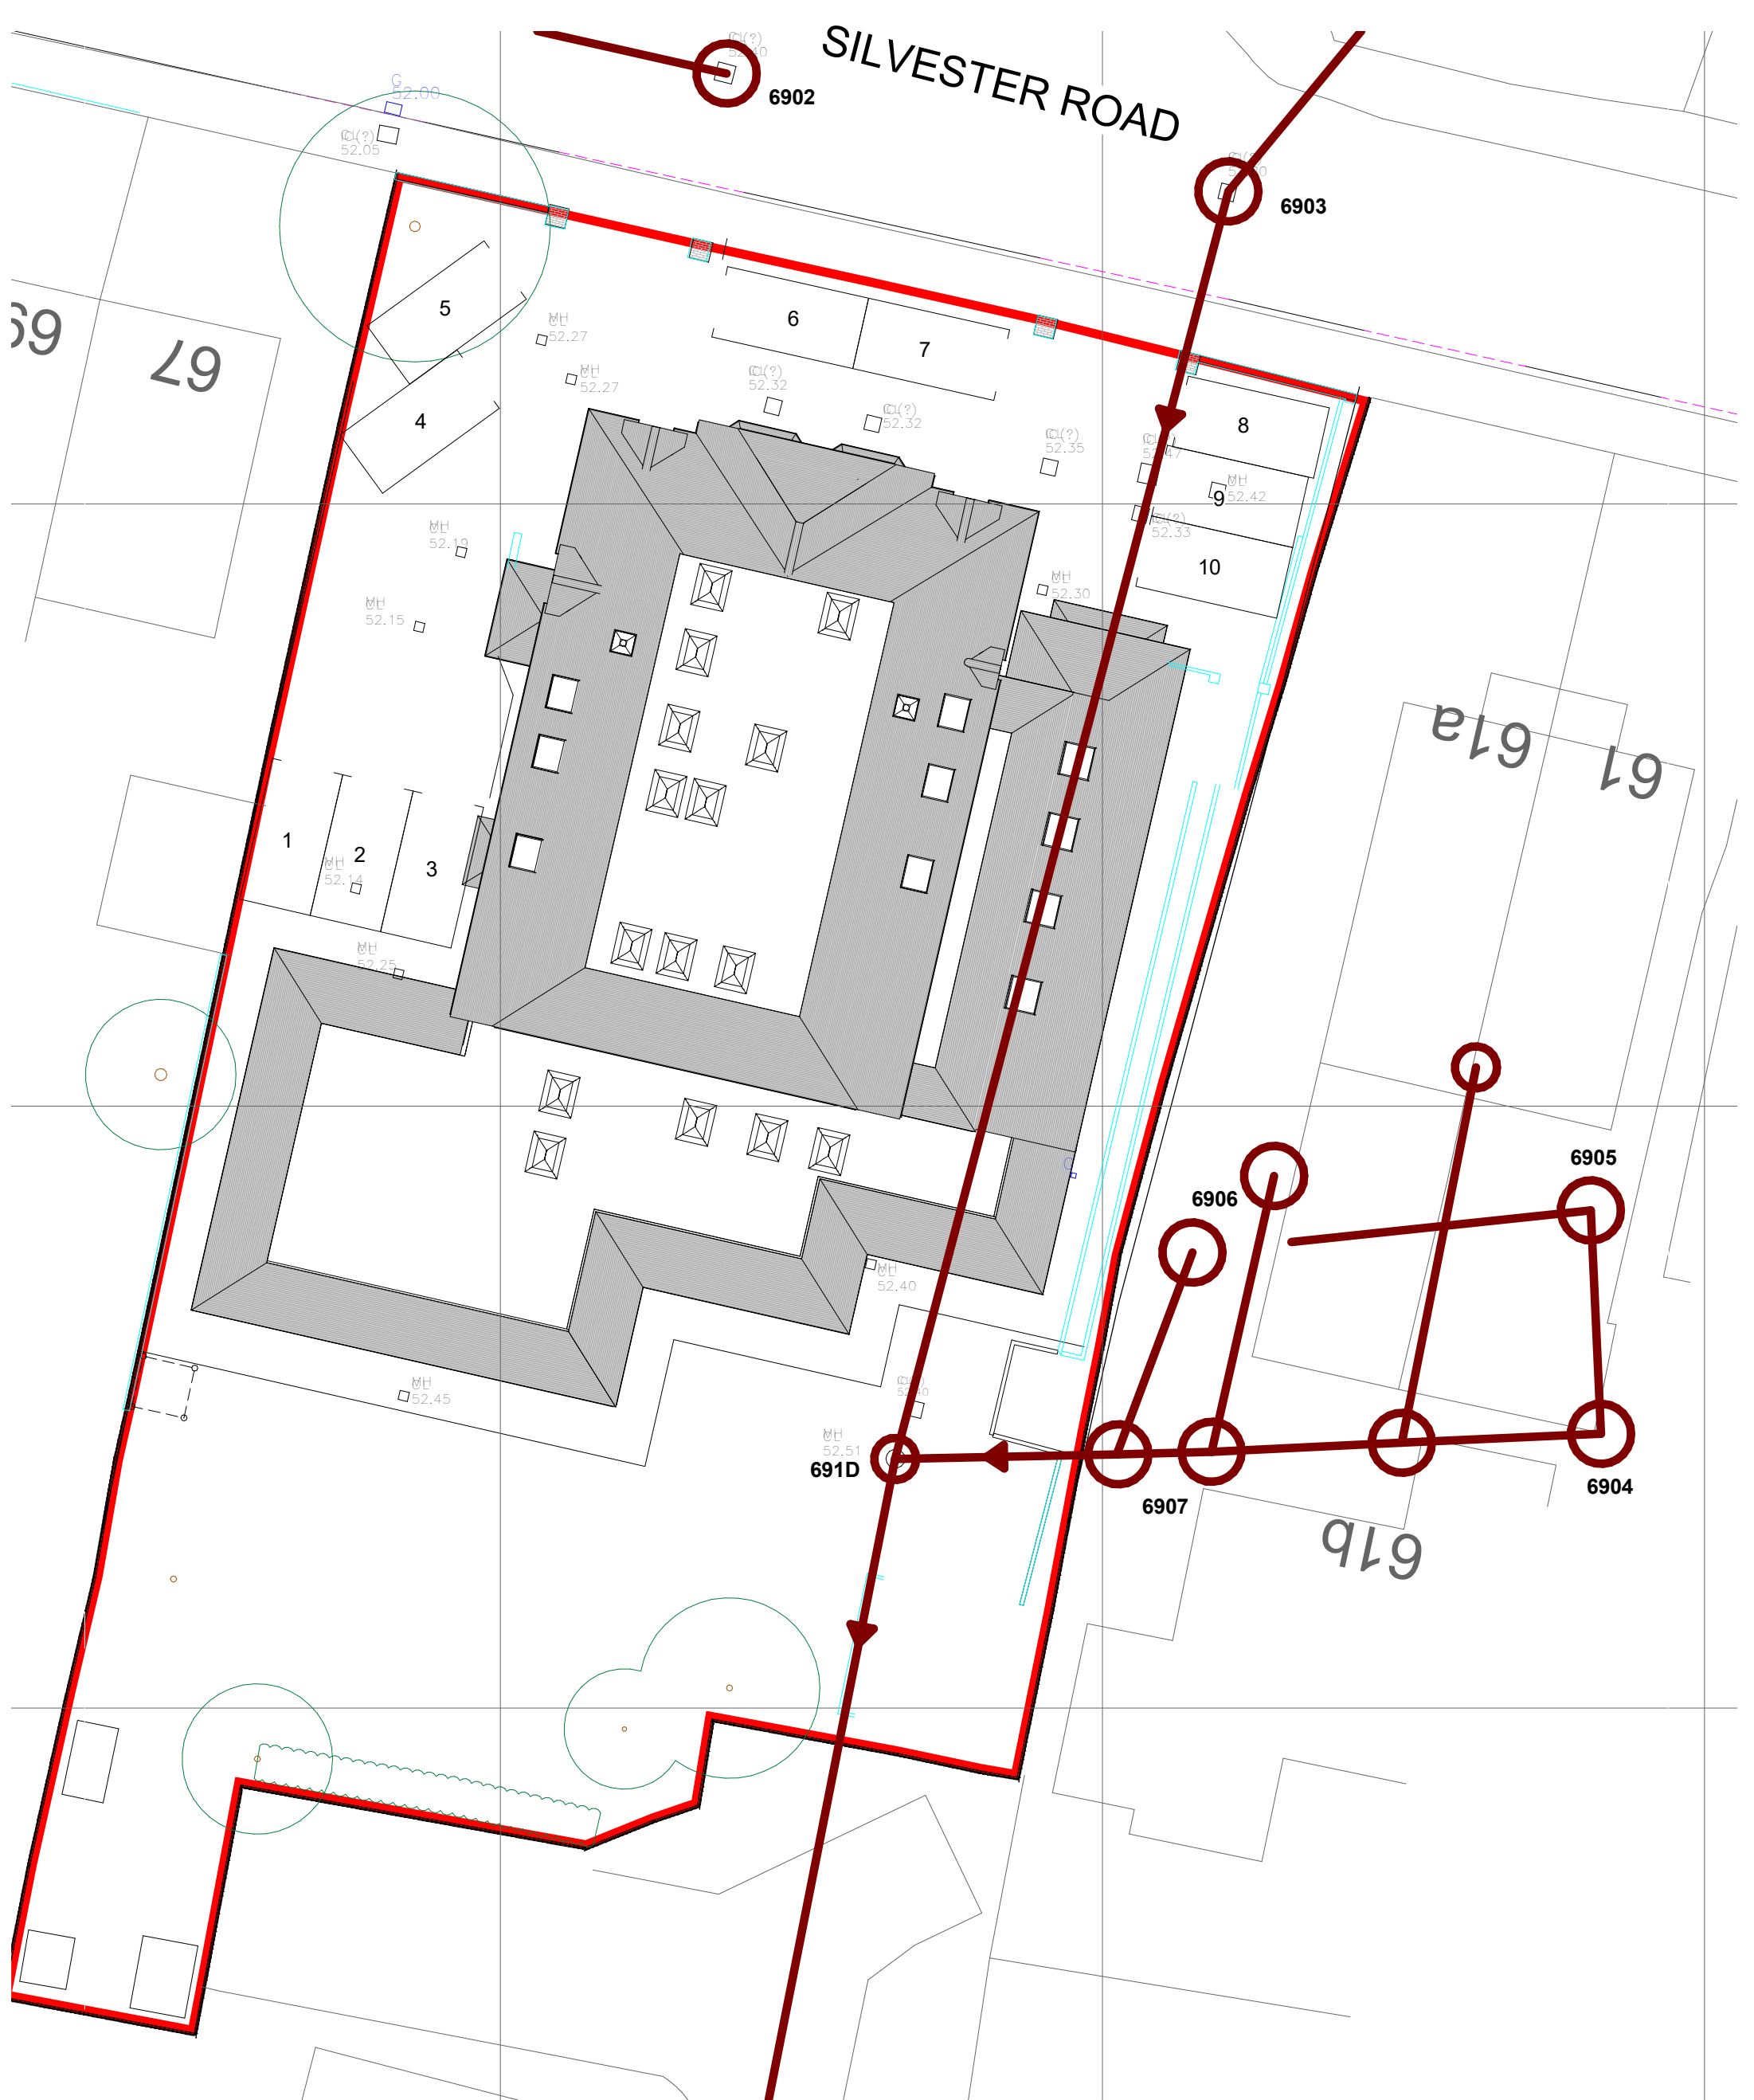


Rev.	Description	Date

project Nightingale Court Care Home
Silvester Road
Waterlooville

client English Oak Care Homes

drawing Sewer Layout - Existing

crafted

architects

410 The Grange, Romsey Road, Michelmersh, Romsey, SO51 0AE 01794 400311 jules@craftedarchitects.co.uk

This drawing is copyright of Crafted Architects Ltd.

date	10 Jan 23
scale	1 : 200 @A3
job	2202
dwg	D-040 rev.

RIBA