


LEGEND




Existing tree and vegetation to be retained and protected



Proposed patio

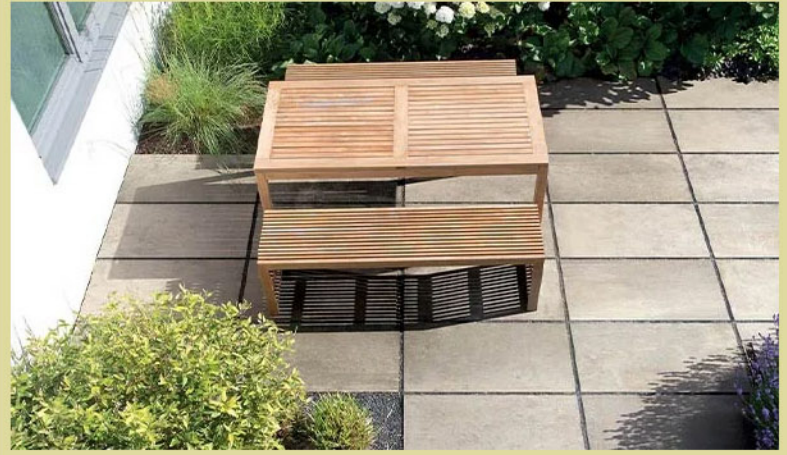

Proposed contemporary stone pavers

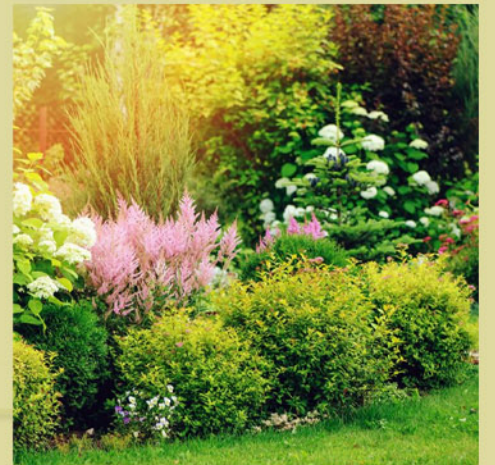

Shrub borders with a mixture of feature shrubs, evergreens and perennials for colour scent and interest



Existing crown lifted oak tree will provide improved air quality, shade and nesting for birds

Length of garden
26m

7m between house
and tree

Existing multi-stemmed field
maples to be retained along
the boundary for privacy and
appearance

Fathom's Reach Hayling Island Garden Detail Plot 1

scheme: Fathom's Reach
Hayling Island
client: Taylor Wimpey
drawing: Garden detail Plot 1
date: August 2022
scale: 1:200@A3
drawing no: TWSC23568 13
drawn: ACG checked: LS

**Taylor
Wimpey**

Rev	Date	Details	Drawn

Copyright of ACD Environmental Ltd. All rights described in Chapter IV of the Copyright, Designs and Patents Act 1988 have been generally asserted. 2011. Copyright of this plan remains with ACD until all fees have been paid in full.

ACD
ENVIRONMENTAL
HEAD OFFICE
Rodbourne Rail Business Centre, Grange Lane,
Malmesbury, SN16 0ES
Tel: 01666 825646
The Old Mill, Fry's Yard, Bridge Street,
Godalming, GU7 1EY
Tel: 01483 425714
Crescent House, Yonge Close,
Eastleigh, SO50 9SX
Tel: 02382 026300
email: mail@acdenv.co.uk
www.acdenvironmental.co.uk