


Window Detail sheet

Type No	1	Material	Soft wood timber - Sliding sash extending behind arch as extg			
Brick opening size	Width	1000	Height	1655	Arc	1630

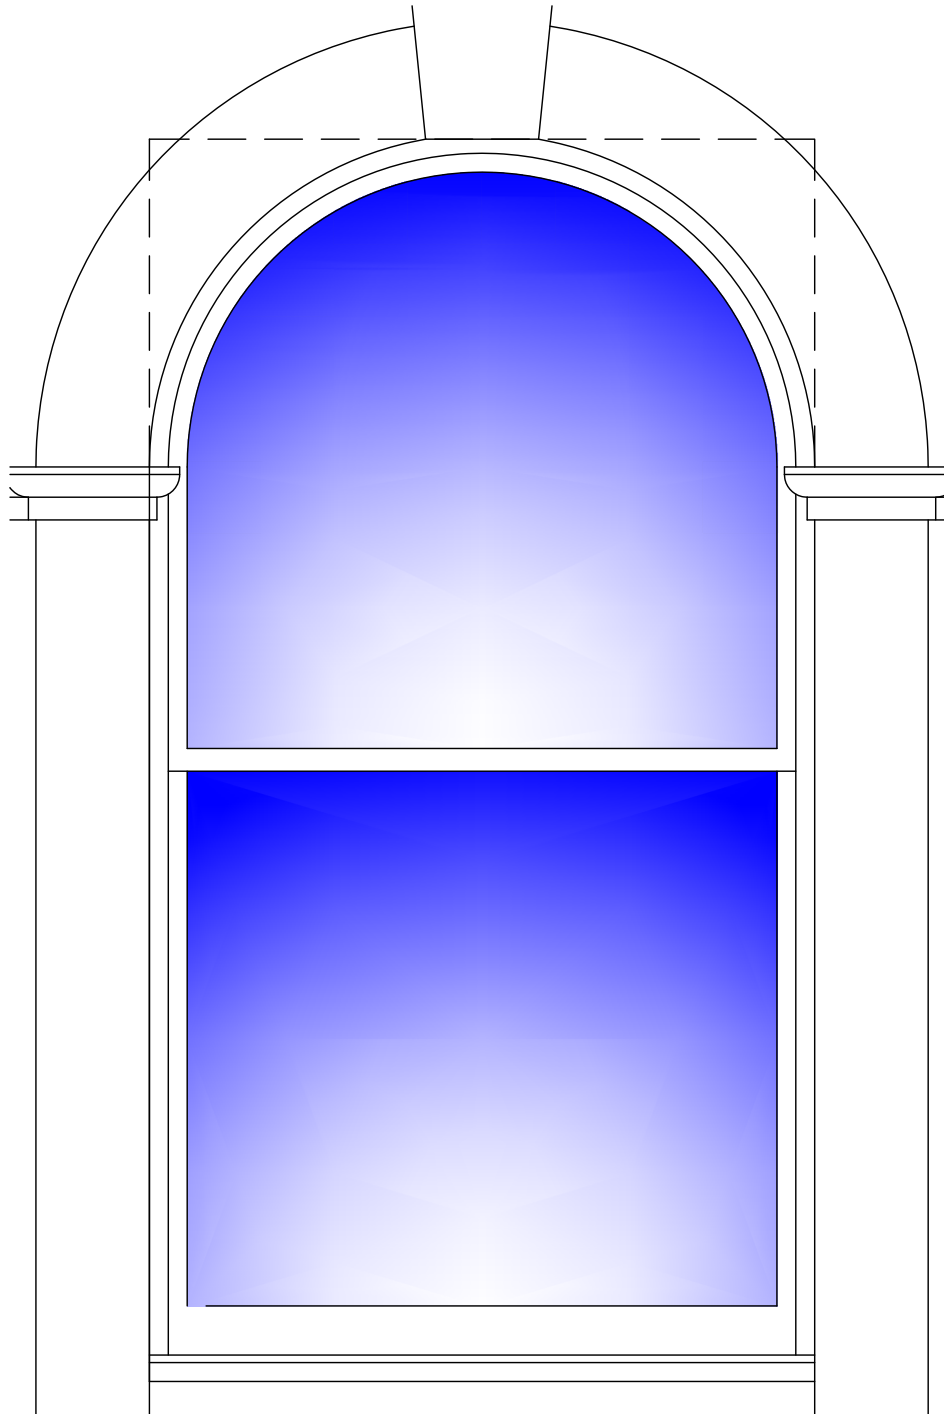

Window ref no's WF1, 2, 5 and 6

 BOULTER MOSSMAN PROPERTY & CONSTRUCTION CONSULTANTS	PROJECT NO.	DRAWING NO.	REVISION	DRAWN	CHECKED	DATE	SCALE
	5052	WD 1		EV	GG	Oct 22	1/10 @ A3
	PROJECT TITLE	REPLACEMENT WINDOWS AT 19 EAST STREET HAVANT					
	CLIENT	VIVID HOUSING ASSOCIATION					