


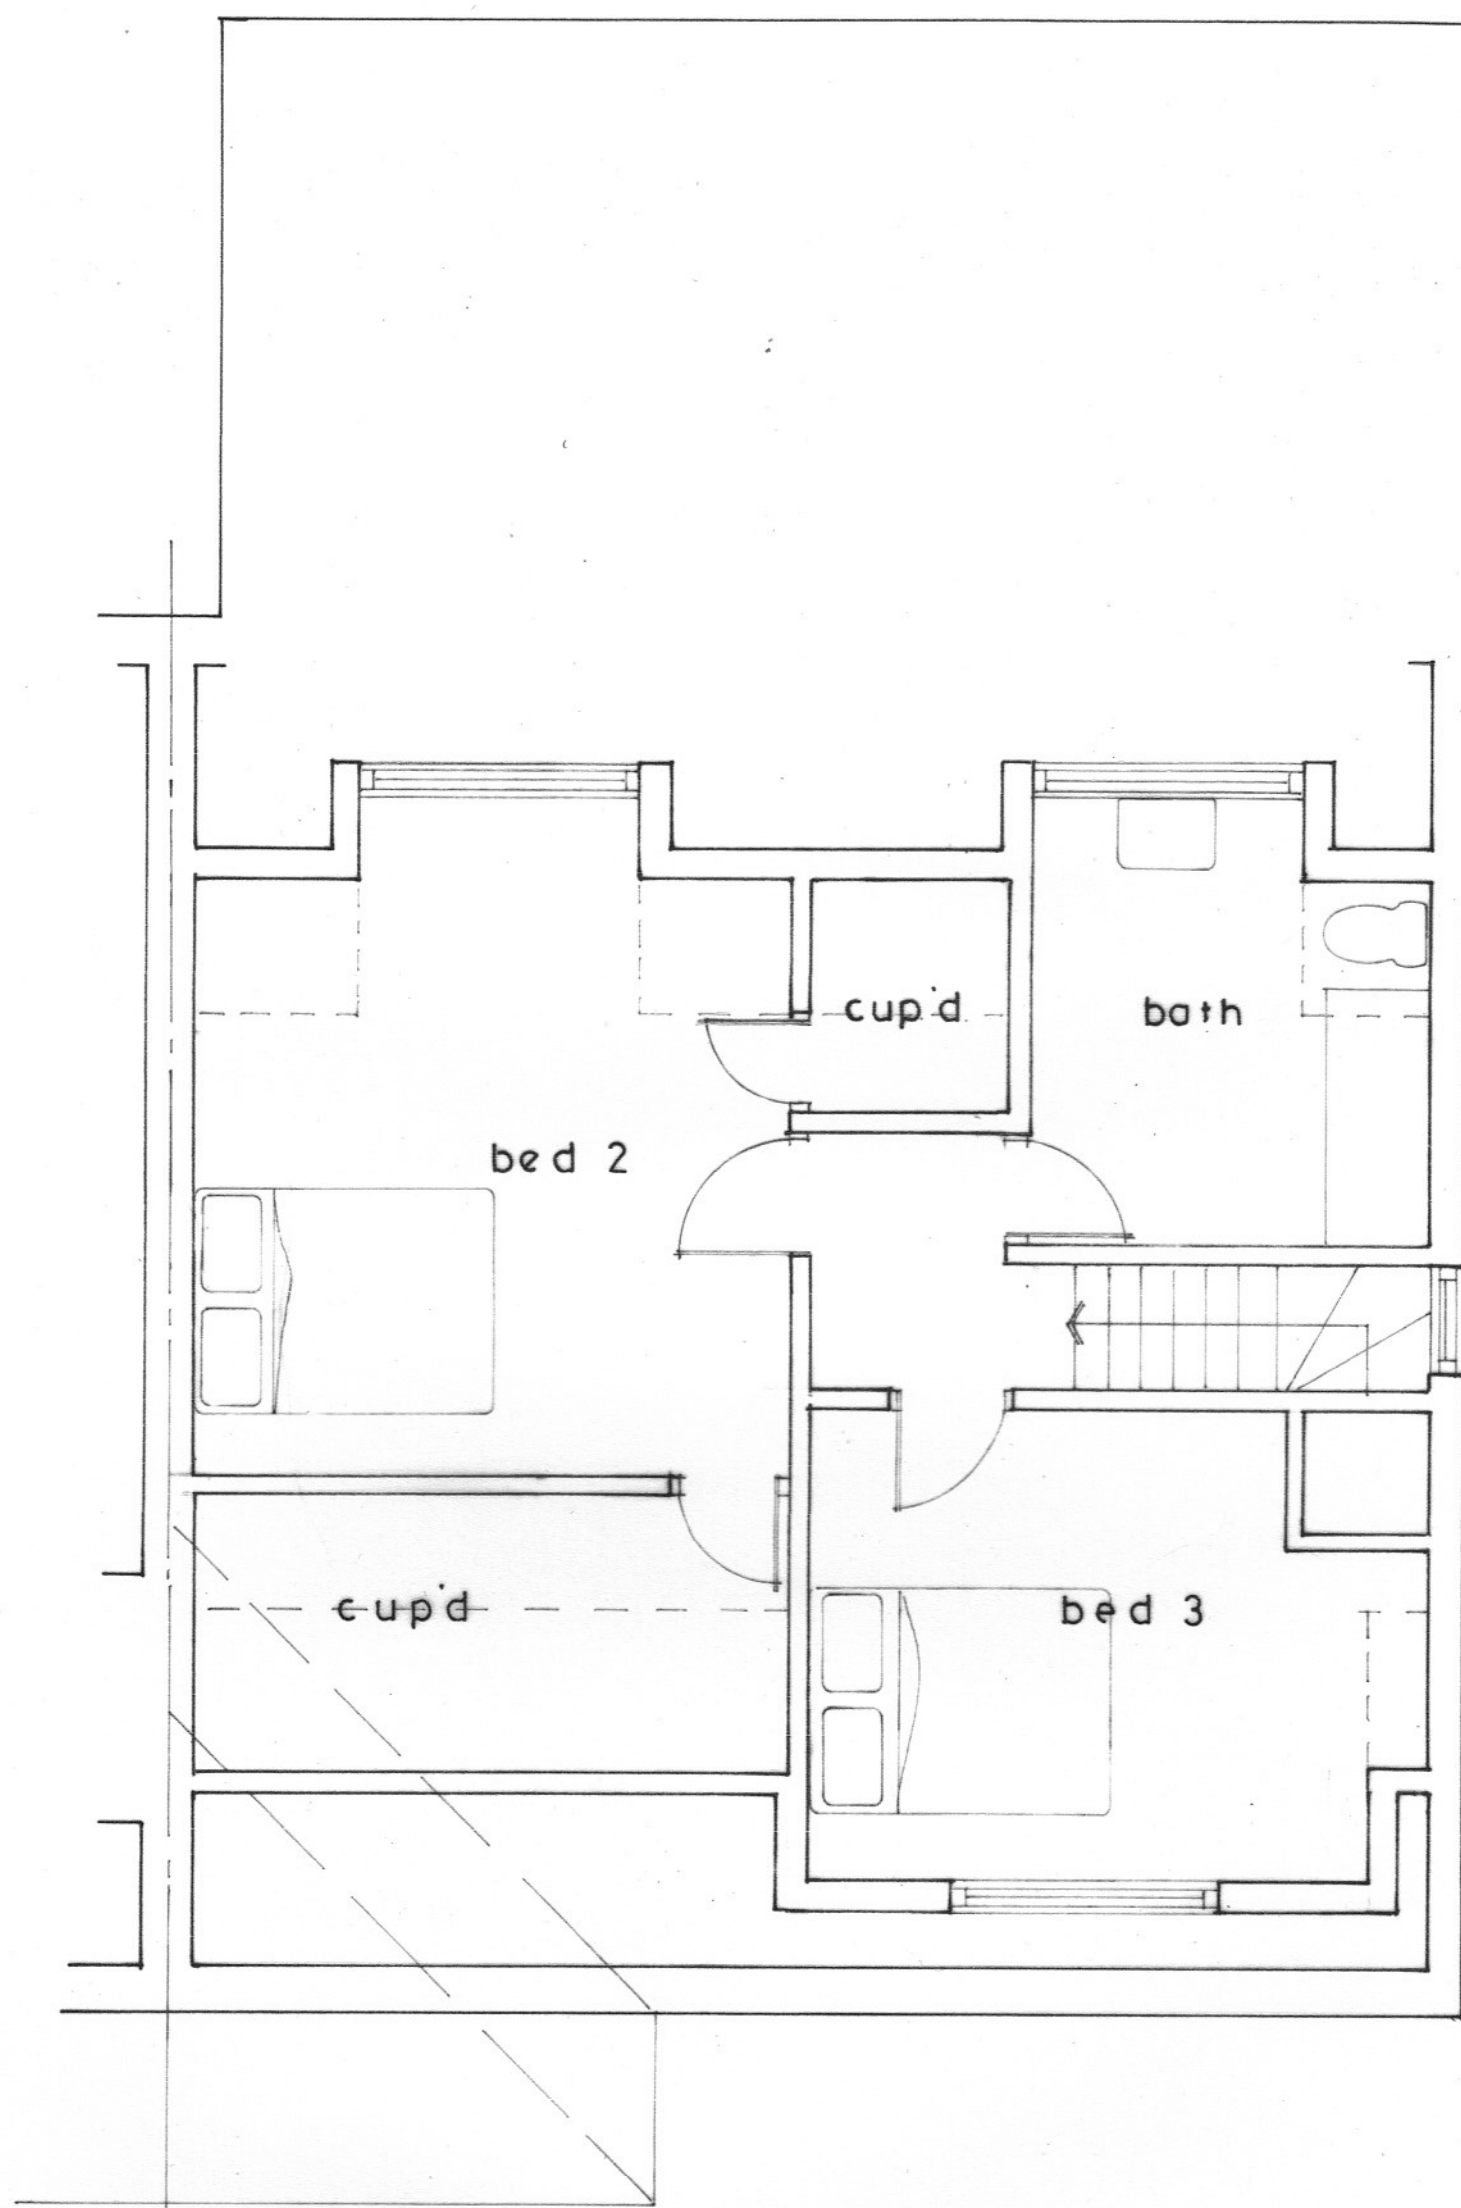

FIRST FLOOR AS PROPOSED 1:50

Plans 1:50

