



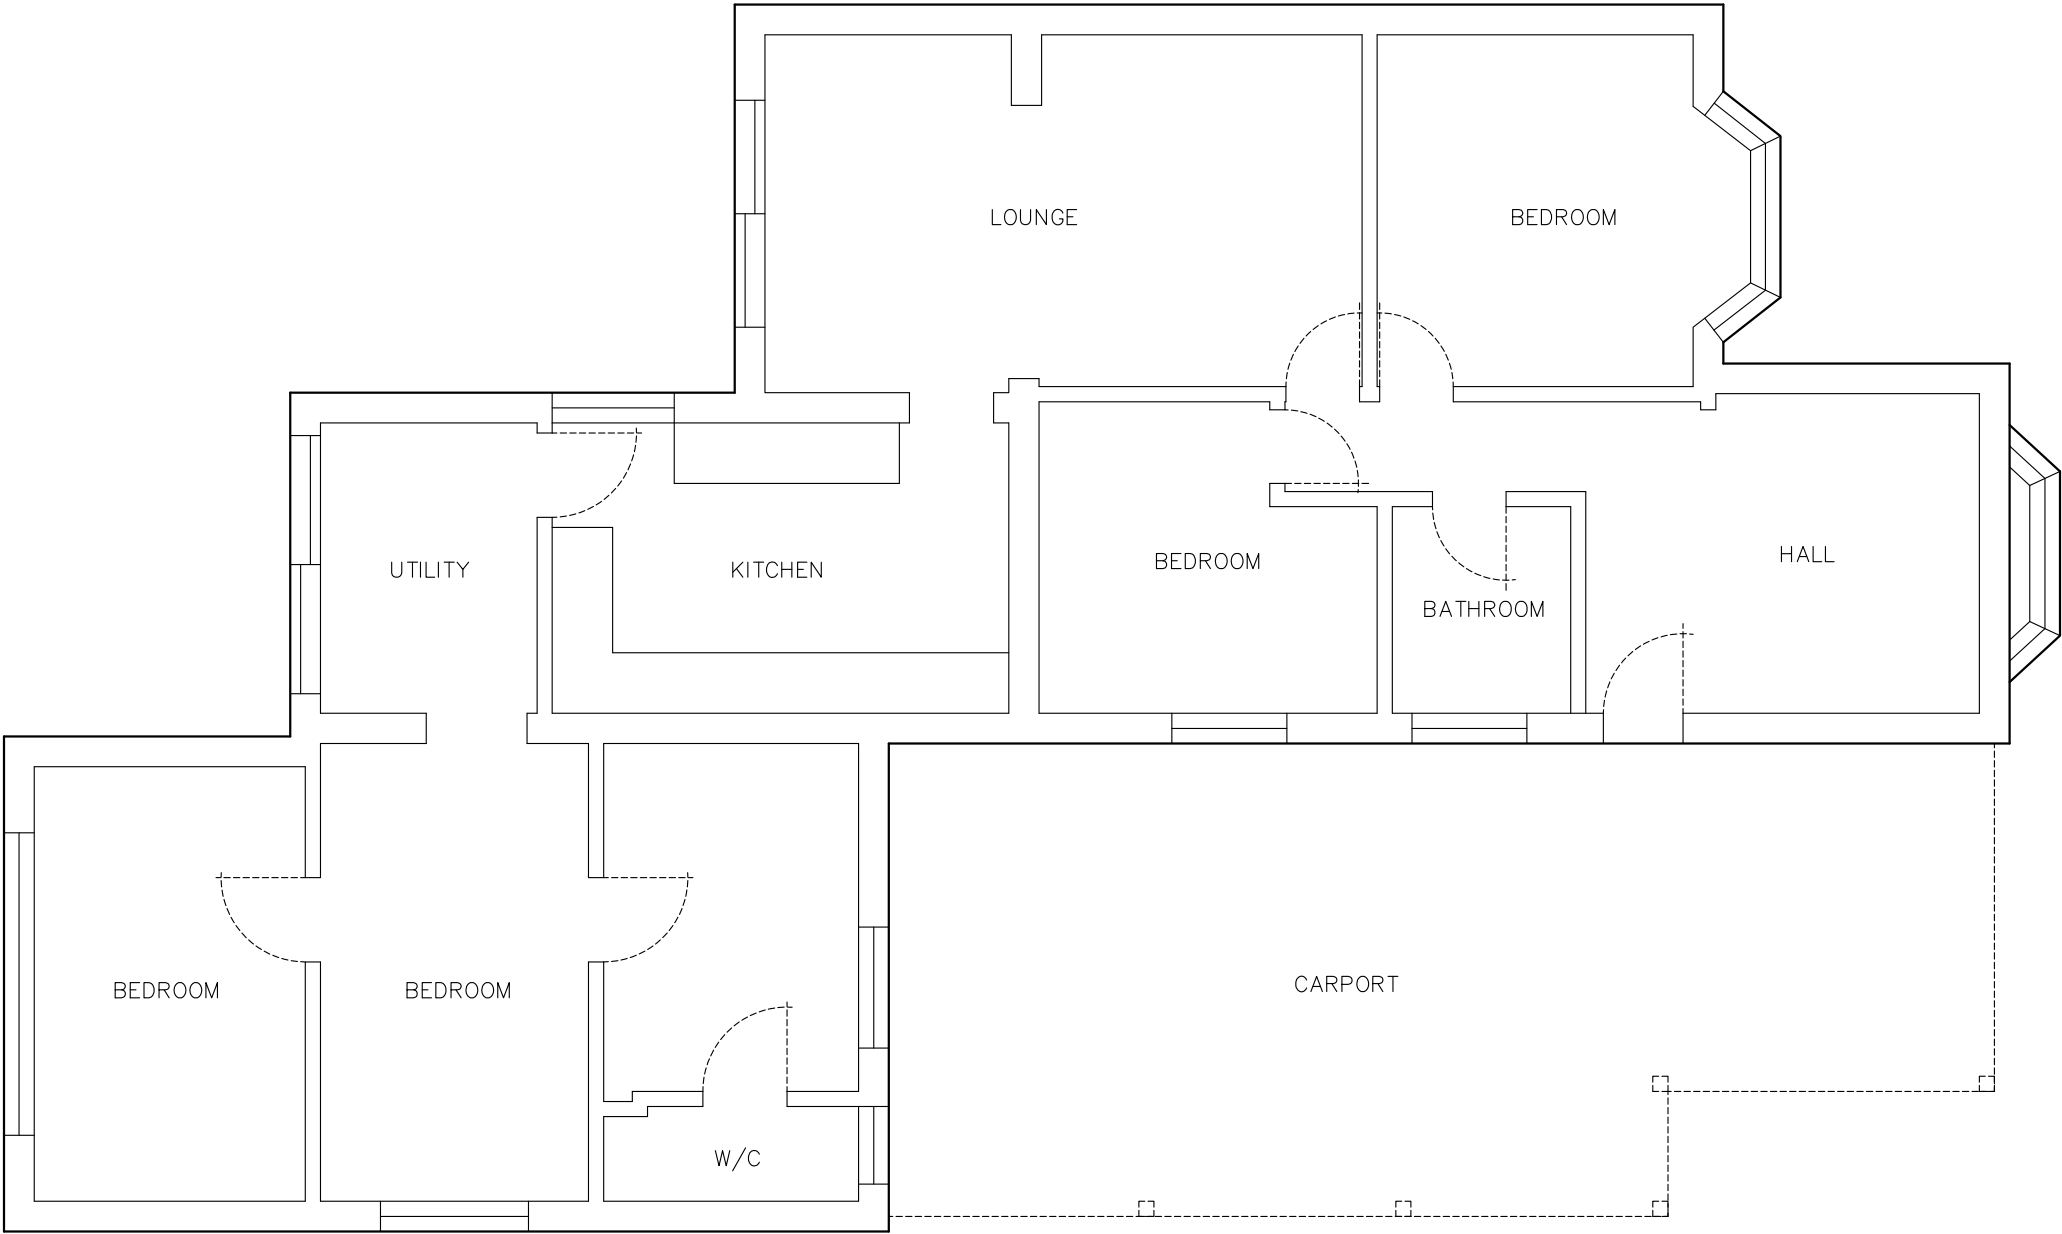

All dimension and levels to be checked on site prior to construction

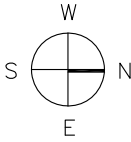

EXISTING GROUND FLOOR PLAN

CLIENT:	PROJECT:	DRAWING TITLE:	NOTES:
Mr & Mrs Hatcher 48 Selsmore Road Hayling Island Hampshire PO11 9LD	48 Selsmore Road Hayling Island Hampshire PO11 9LD	Existing ground floor plan 001 1:75 @ A3	