


Cabin - 30 timsbury Crescent

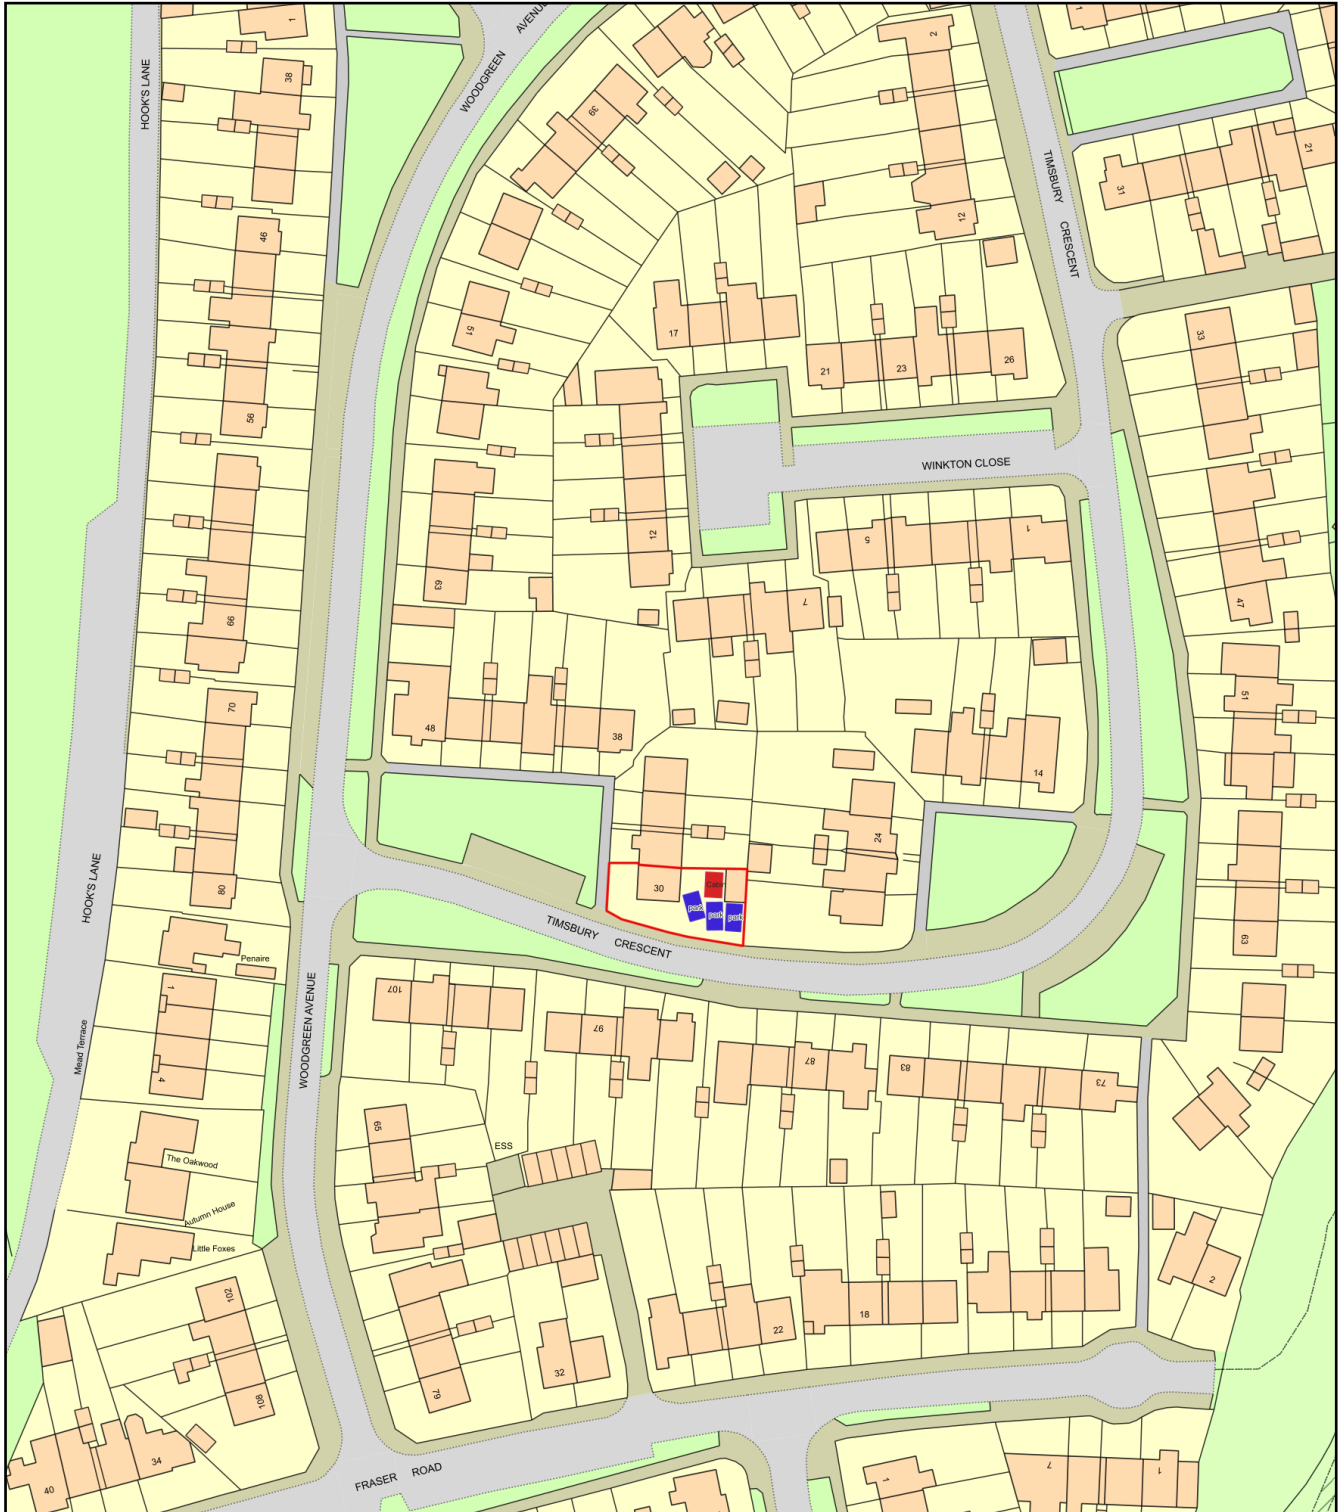

0 50
Metres



Plan Produced for: William Darke

Date Produced: 24 Mar 2022

Plan Reference Number: TQRQM22083170913245

Scale: 1:1250 @ A4