




|                  |      |
|------------------|------|
| Mr & Mrs Yearley |      |
| TRAIL TREES      |      |
| Edward Gardens   |      |
| Old Redhampton   |      |
| PO9-3JJ          |      |
| Scale 1-50 AA    |      |
| Drawing No       | 0002 |
| Revision         | 4    |

HAVANT BOROUGH COUNCIL  
29 MAR 2022  
RECEIVED

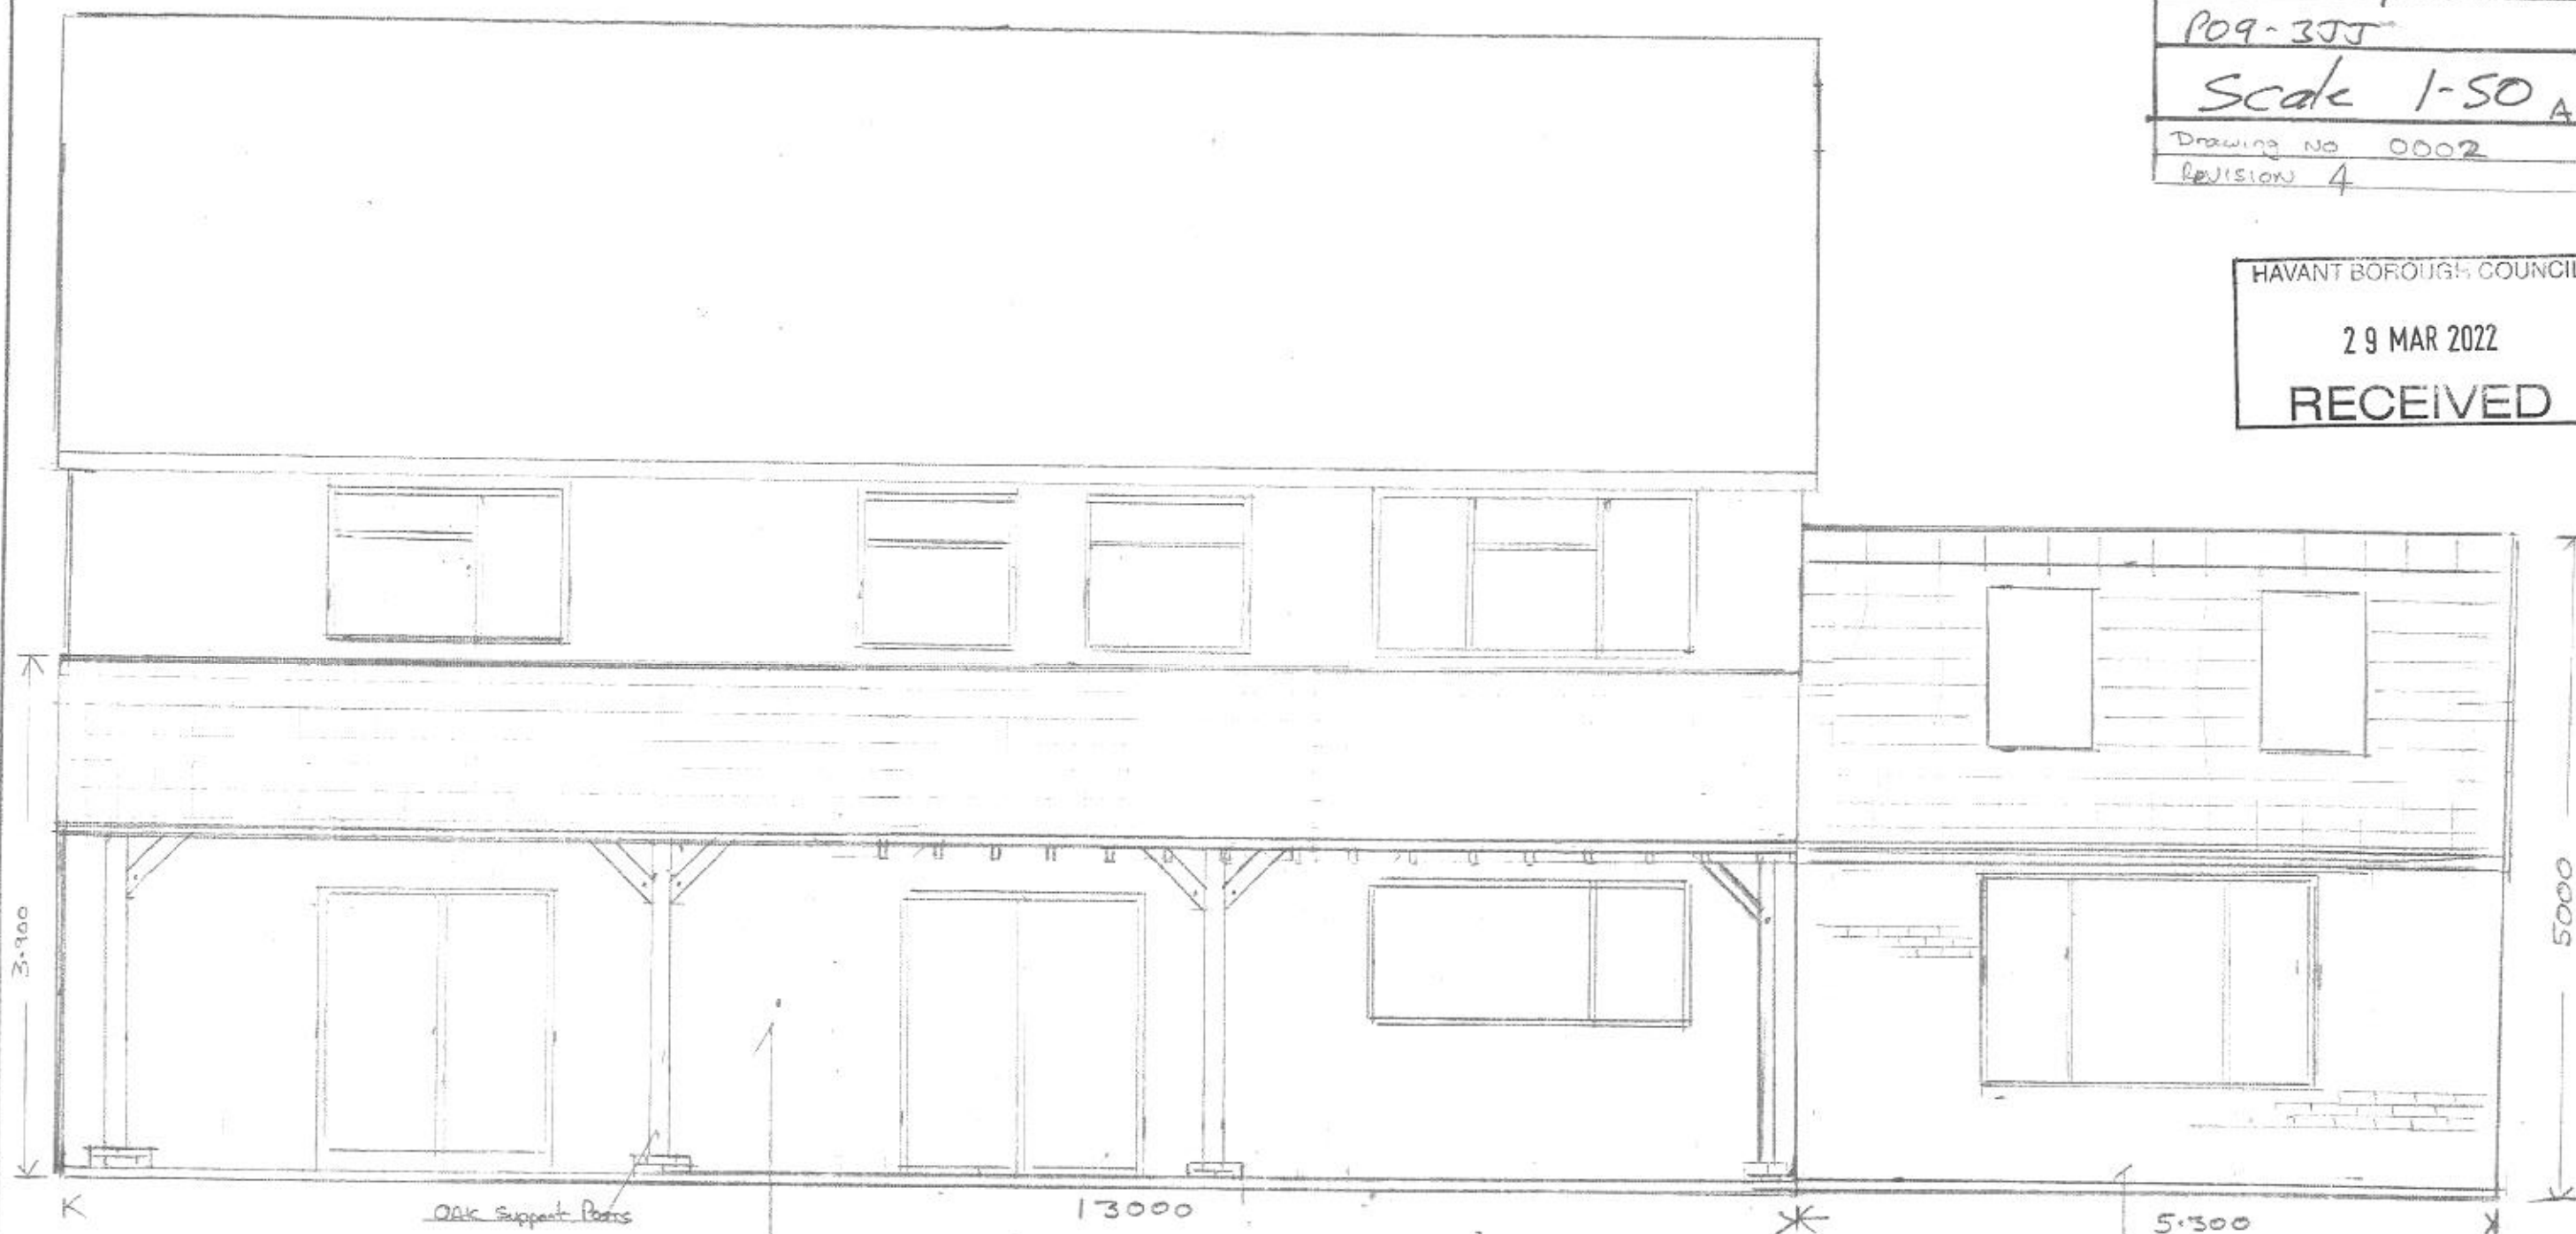

3.900  
13.000  
5.300  
5.000  
Oak Support Posts  
Full length open Veranda  
Scale - 1:50

Proposed Rear Extension

Rear Extension