
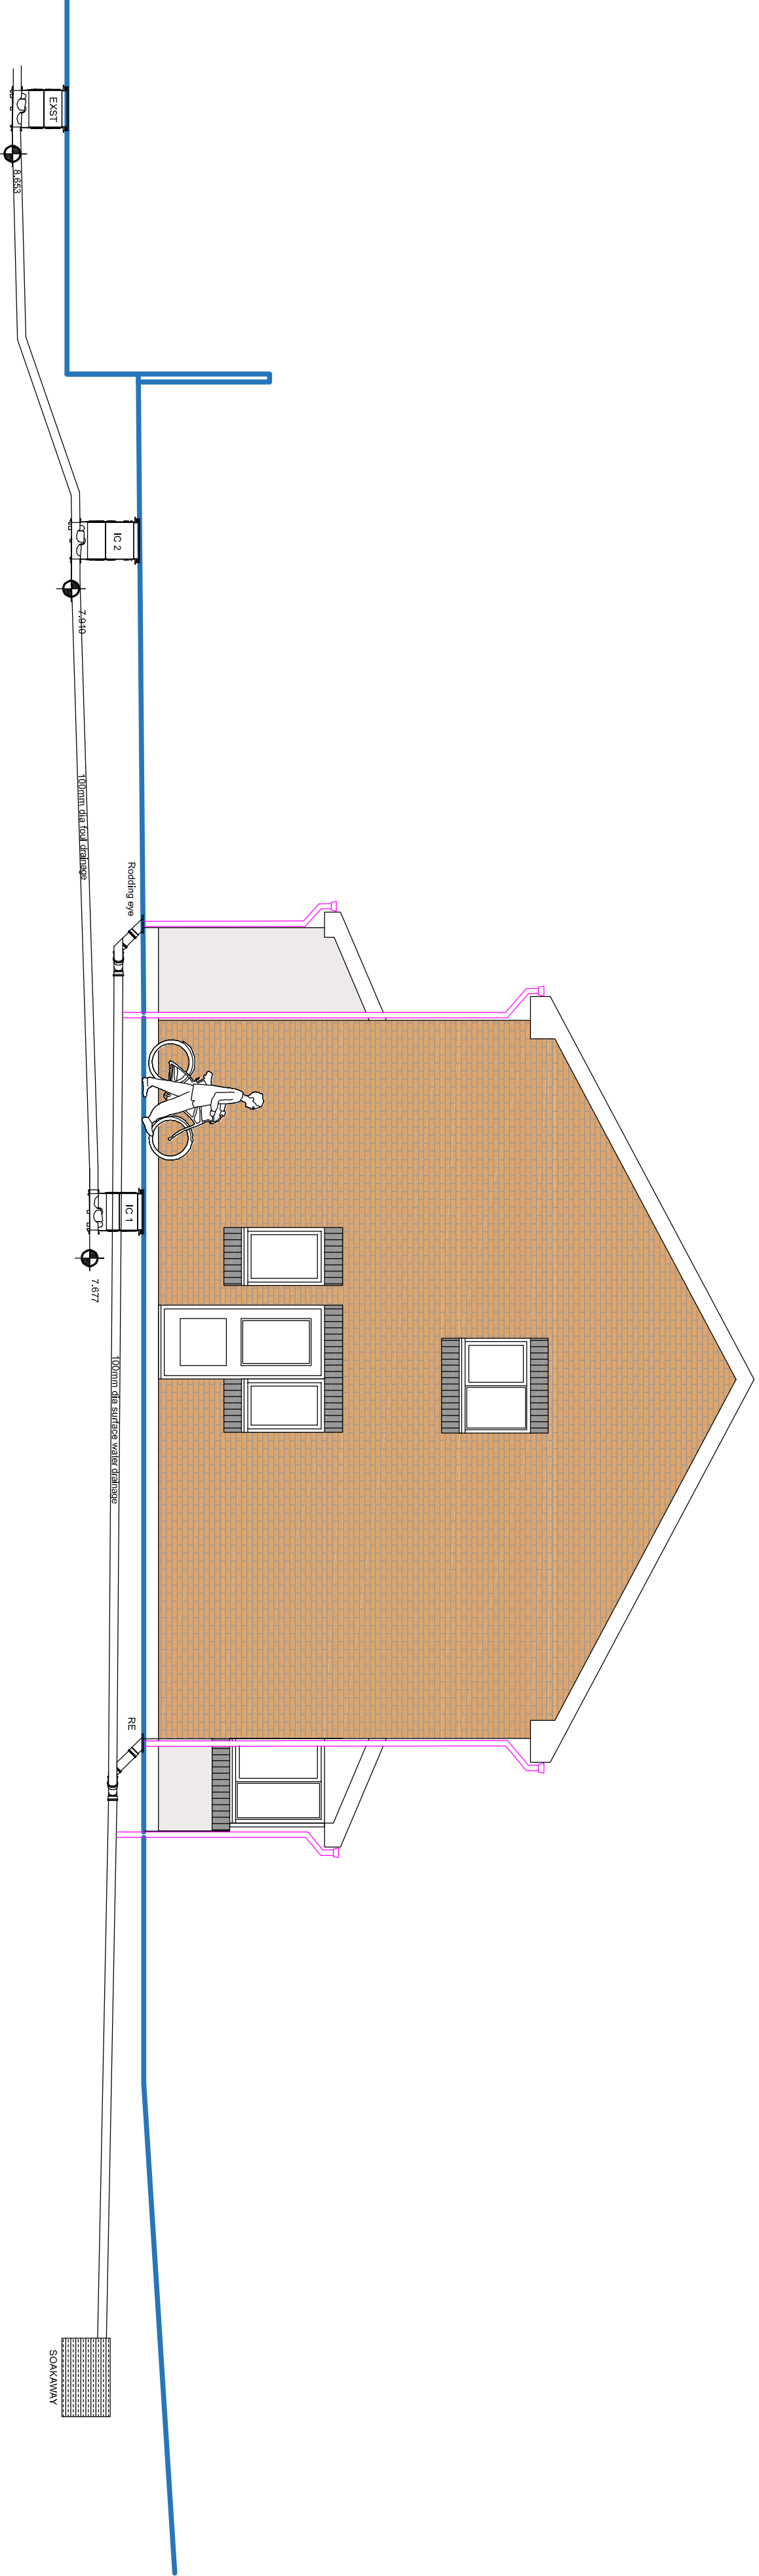


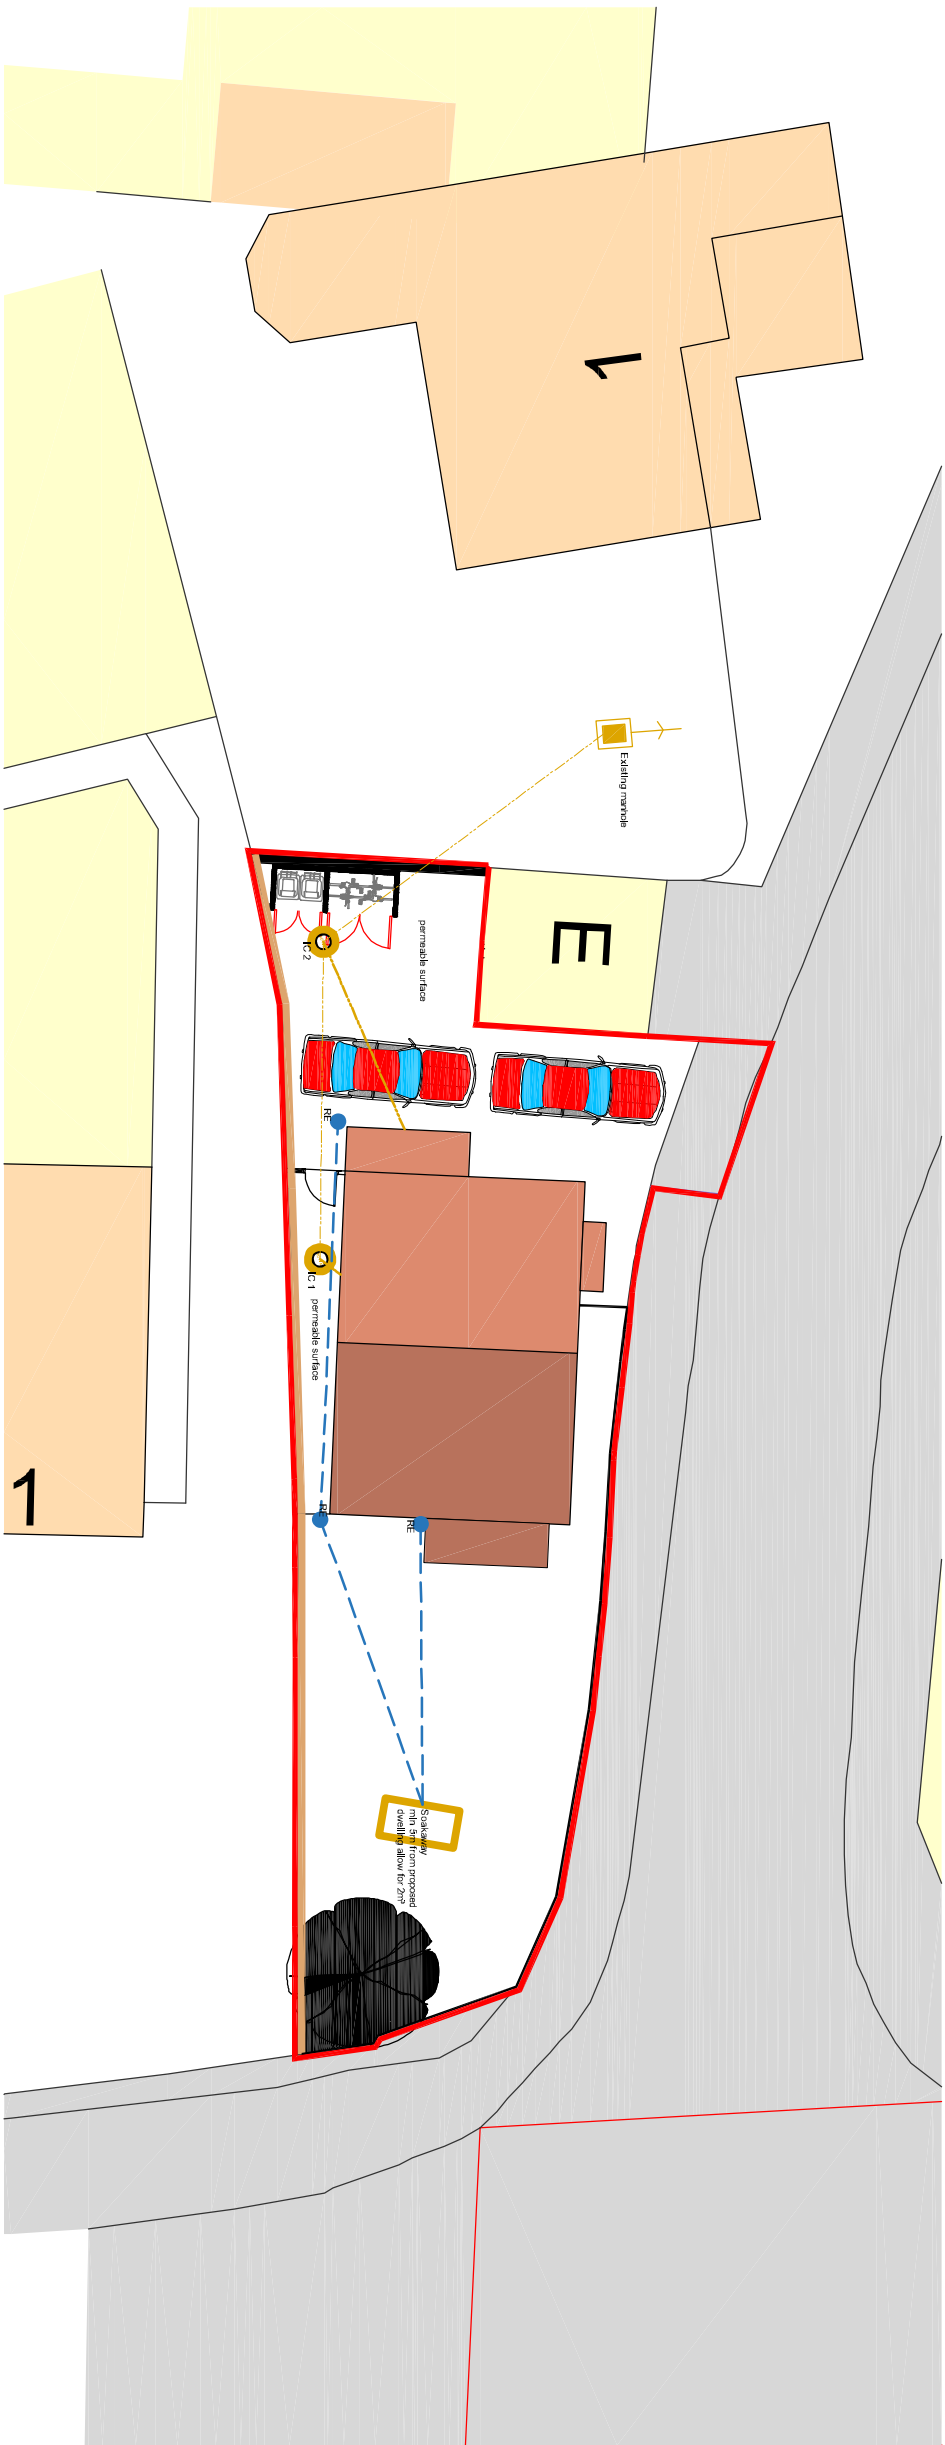

Drawing Title:
Proposed Foul & Surface Water Drainage
Condition 7

Project:
Land Adjacent
1 Westland Drive
Waterlooville

Drawn By: CRF	Date: 02/12/22	SHEET SIZE: A2	Approved By:	Date:
Drawing No.: CFA FULL BS		Revision:	Scale: 1-200	

Chris Flint Associates Ltd
CHARTERED SURVEYORS - PROJECT MANAGERS
DEVELOPMENT CONSULTANTS

2 Emewall Close Waterlooville Hants PO7 8NZ
tel: 023 92 432484 fax: 023 92 358554
Email: chrisflintassociates@gmail.com

CONSTRUCTION