



PHYSICAL SCALE IN METERS @ 1:100


NOTES:
This drawing has been produced solely for PLANNING/DESIGN.
Do not Scale from this Drawing except for planning purposes.
Any drainage shown is presumed and to be checked on site
before commencement of works.
This drawing is the copyright of MF Designs Ltd.

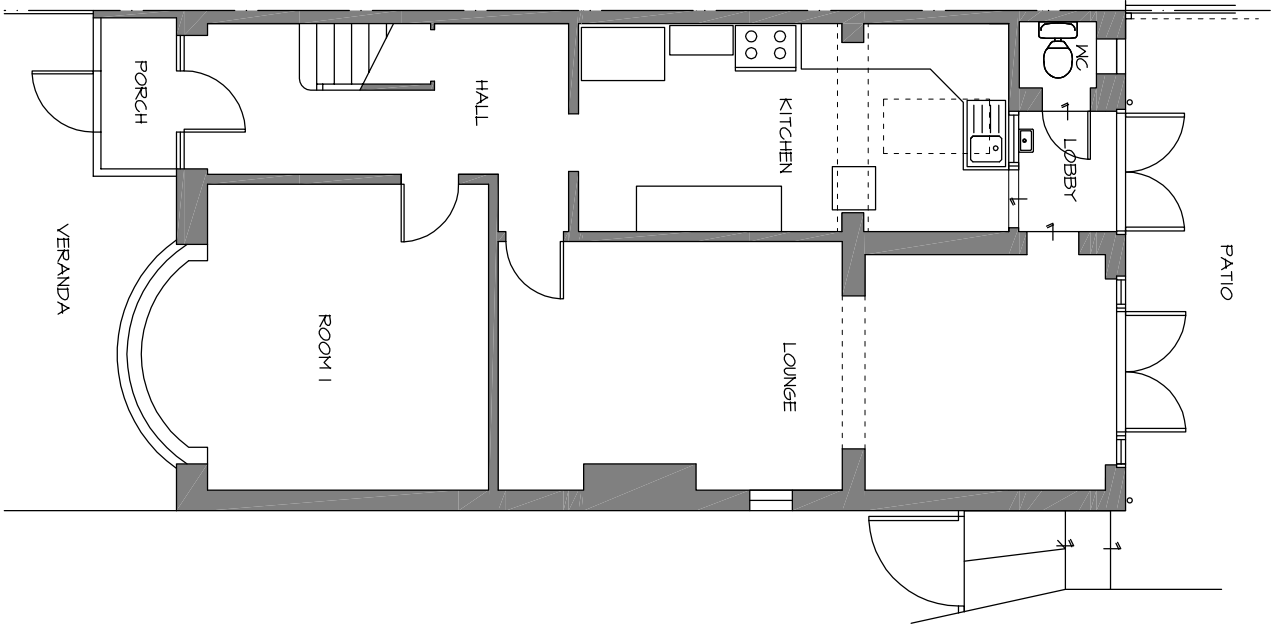


Existing Ground

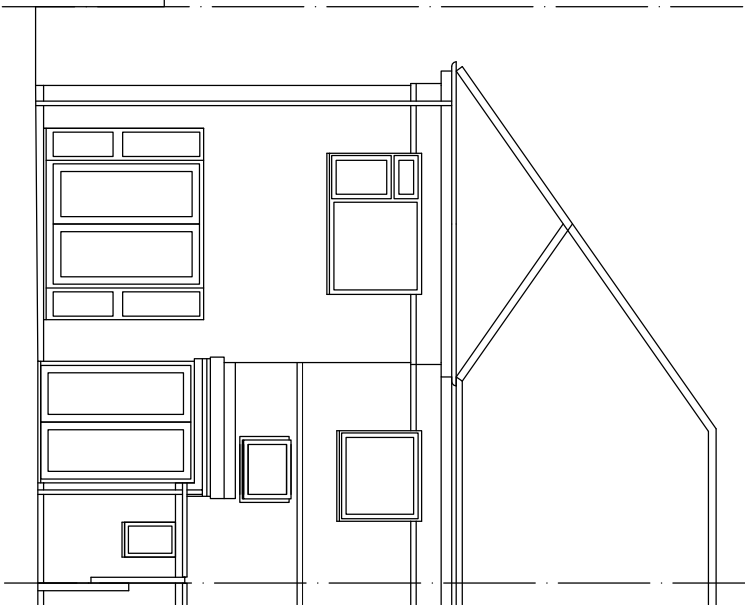

Existing Southwest (Rear)

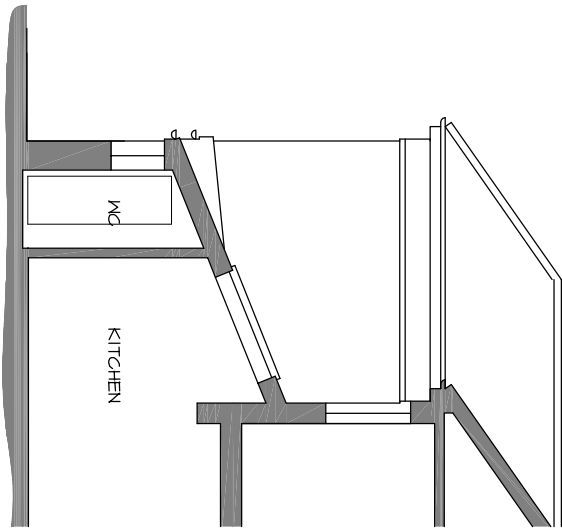

Existing Southeast - Typical Section

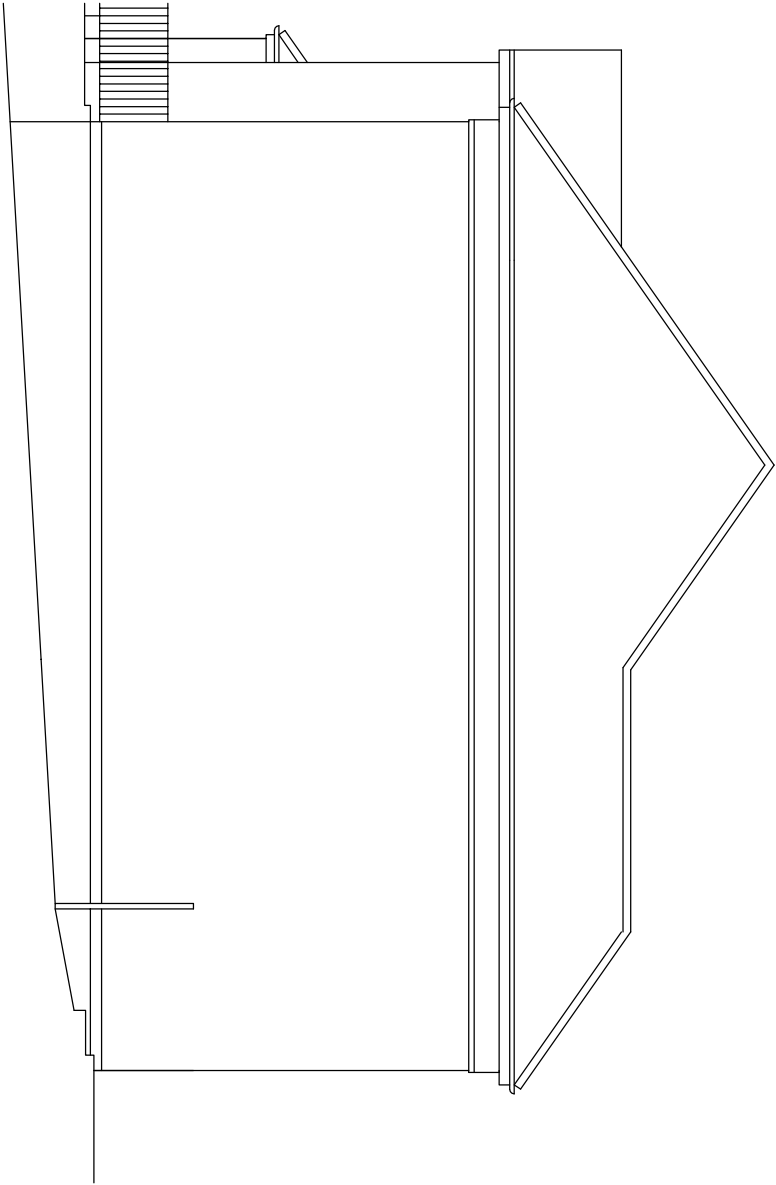

Existing Northwest



mf designs ltd

Chartered Architects



36 Grove Road • Havant • Hampshire • PO9 1AR
Director: Martin Farrer RIBA • Co Registration No.4507379

t/f 02382 470967
e admh@mfdesigns.org.uk

Date: Aug 2022
Scale: 1:100

Job No: 3303
Dwg No: EX_01

EXISTING SURVEY - 40 Stakes Hill Road, Waterlooville. PO 7 7HY