

PLANTING PROPOSALS FOR PRIVATE AREAS

Laurel Hedge


Hedge	Code	Size	Density	No
Prunus Laurocerasus 'Novita' (Cherry Laurel)	N/A	40 - 50 cm 2lt pot	1.5 / linear meter	10 no

Native Hedgerow at top of sloping bank

Trees	Location	Size	Density	No
Malus Sylvestris (Crab Apple)	in hedge	60 - 90 cm bare root	4-5 m ²	9 no
Crataegus Monogyna (Common Hawthorn)	in hedge	40 - 60 cm bare root	3-5 m ²	18 no
Prunus Spinosa (Blackthorn)	in hedge	40 - 60 cm bare root	3-5 m ²	18 no
Acer Campestre (Field Maple)	in hedge	40 - 60 cm bare root	3-5 m ²	9 no
Shrubs	Location	Size	Density	No
Ligustrum vulare (Wild privet)	in hedge	30 - 60 cm bare root	3-5 m ²	9 no
Rosa canina (Dog rose)	in hedge	30 - 40 cm bare root	3-4 m ²	7 no

■ ■ ■ ■ ■ Boundary of land controlled by Management Company

Native Hedgerow

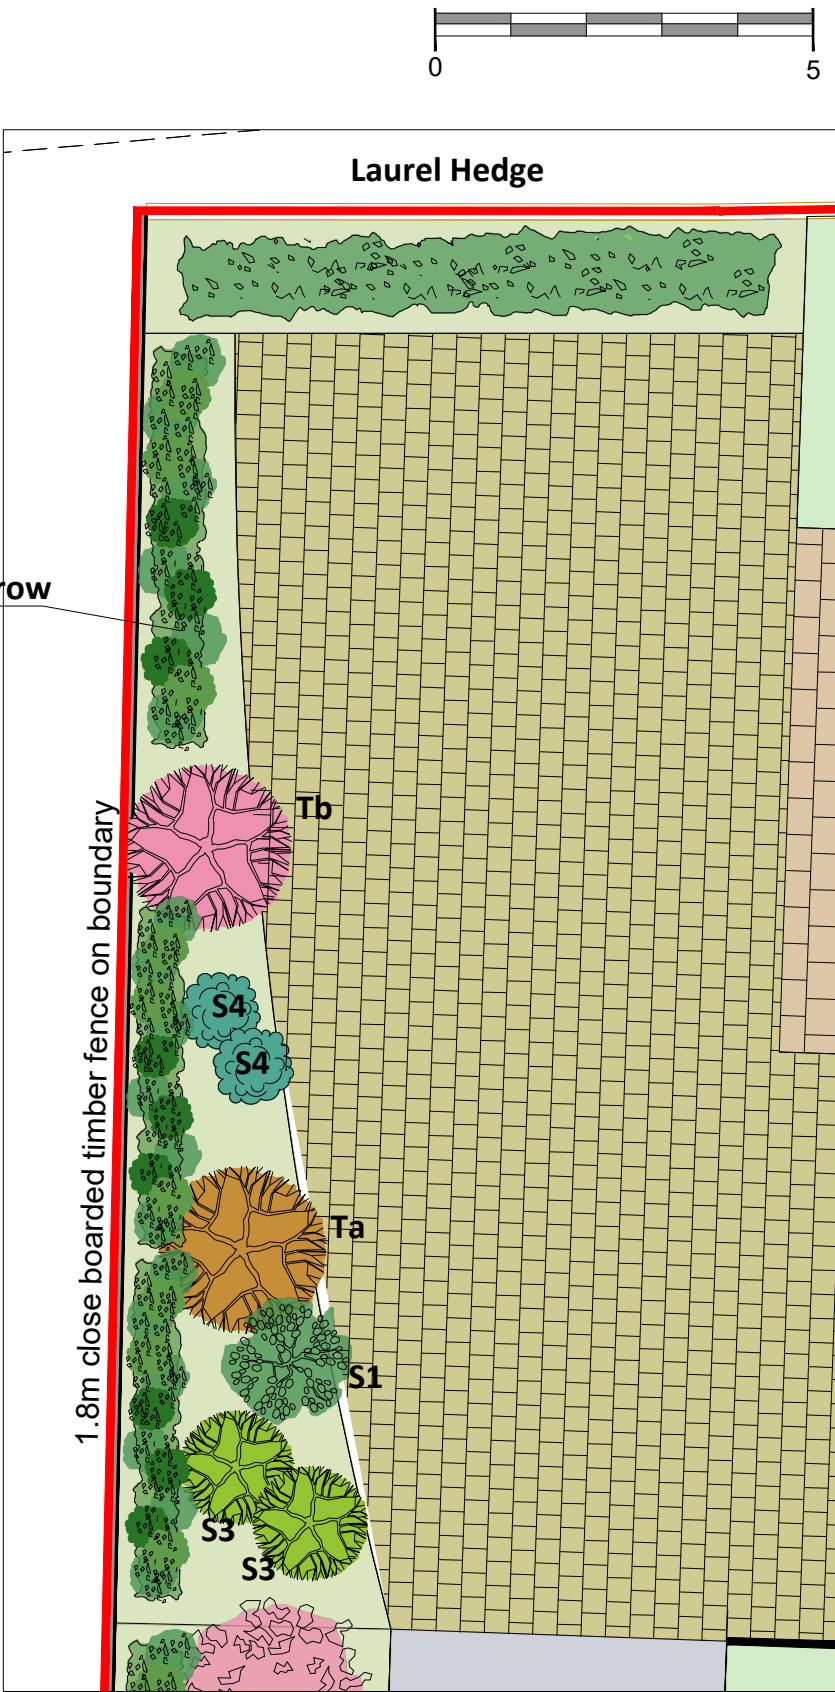

Plot 4

Landscape bed for PLOT 4

Trees	Code	Size	Density	No
Acer palmatum 'Deshojo (P)' (Japanese Maple)	Ta	10 lt pot 70-100cm	1/ m ²	1 no
Acer palmatum 'Wilsons Pink Dwarf' (Japanese Maple)	Tb	10 lt pot 70-100cm	1/ m ²	1 no
Shrubs	Code	Size	Density	No
Hydrangea Macrophylla 'Pergwyn' (L) (Hydrangea)	S1	30 - 50 cm 2lt pot	1/ 0.5 m ²	1 no
Daphne bholua 'Spring Herald' (Daphne Spring Herald)	S3	30 - 40 cm 2lt pot	1/ 0.5 m ²	2 no
Buxus Sempervirens in ball shape / Topiary (Common Box)	S4	30 - 40 cm 2lt pot	1/ 0.5 m ²	3 no



Acer Palmatum
'Deshojo (P)'
(Japanese Maple)



Acer Palmatum
'Wilsons Pink Dwarf'
(Japanese Maple)

NOTES:
This drawing has been prepared for the purposes of Discharge of Planning Condition and is not to be used for any other purpose.
This drawing is the property of LUNDI ARCHITECTS and must not be reproduced, in part or whole, or deviated from, without their permission.

AMENDMENTS	DATE
B Co ordination changes	09.03.22
A Discharge of Conditions	24.02.22

CLIENT

LANDWISE

PROJECT

15 BILLETT AVENUE
WATERLOOVILLE
HAMPSHIRE

DRAWING TITLE

LANDSCAPE MASTERPLAN
LANDSCAPING ZONES

DATE
JANUARY 2022

SCALE
1:100 @ A3

DRAWING No.
LA2202 13

REVISION
B

LUNDI
ARCHITECTS

RIBA

www.lundi-architects.co.uk
Julia 07889 515860

Lundi Architects Ltd
THE STUDIO
12A FIVE HEADS ROAD
HORNDEN
HANTS, PO8 9NW
studio@lundi-architects.co.uk
Olaf 07801 279046