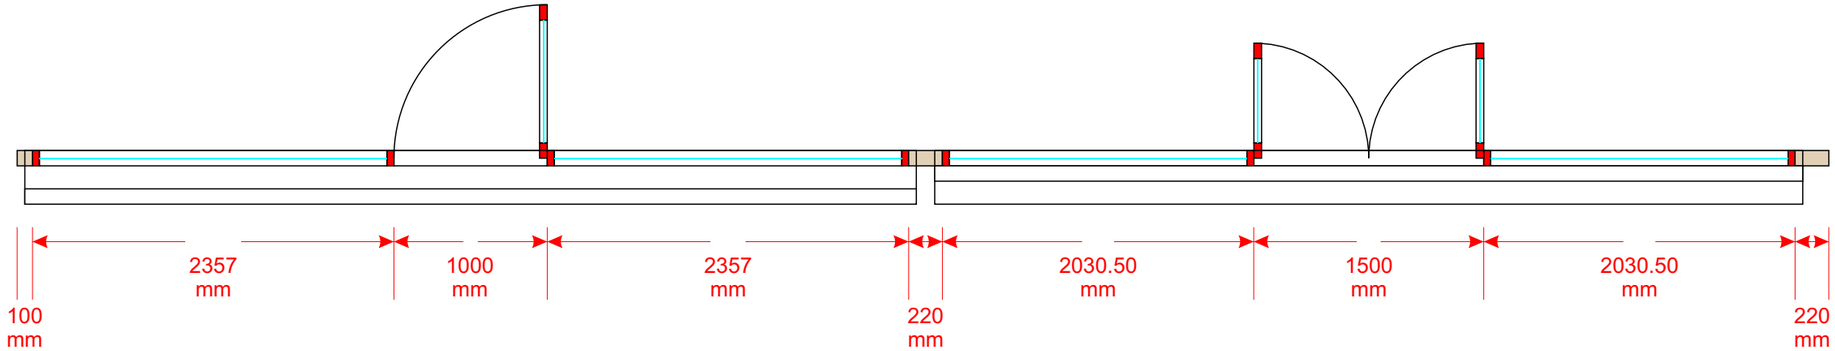

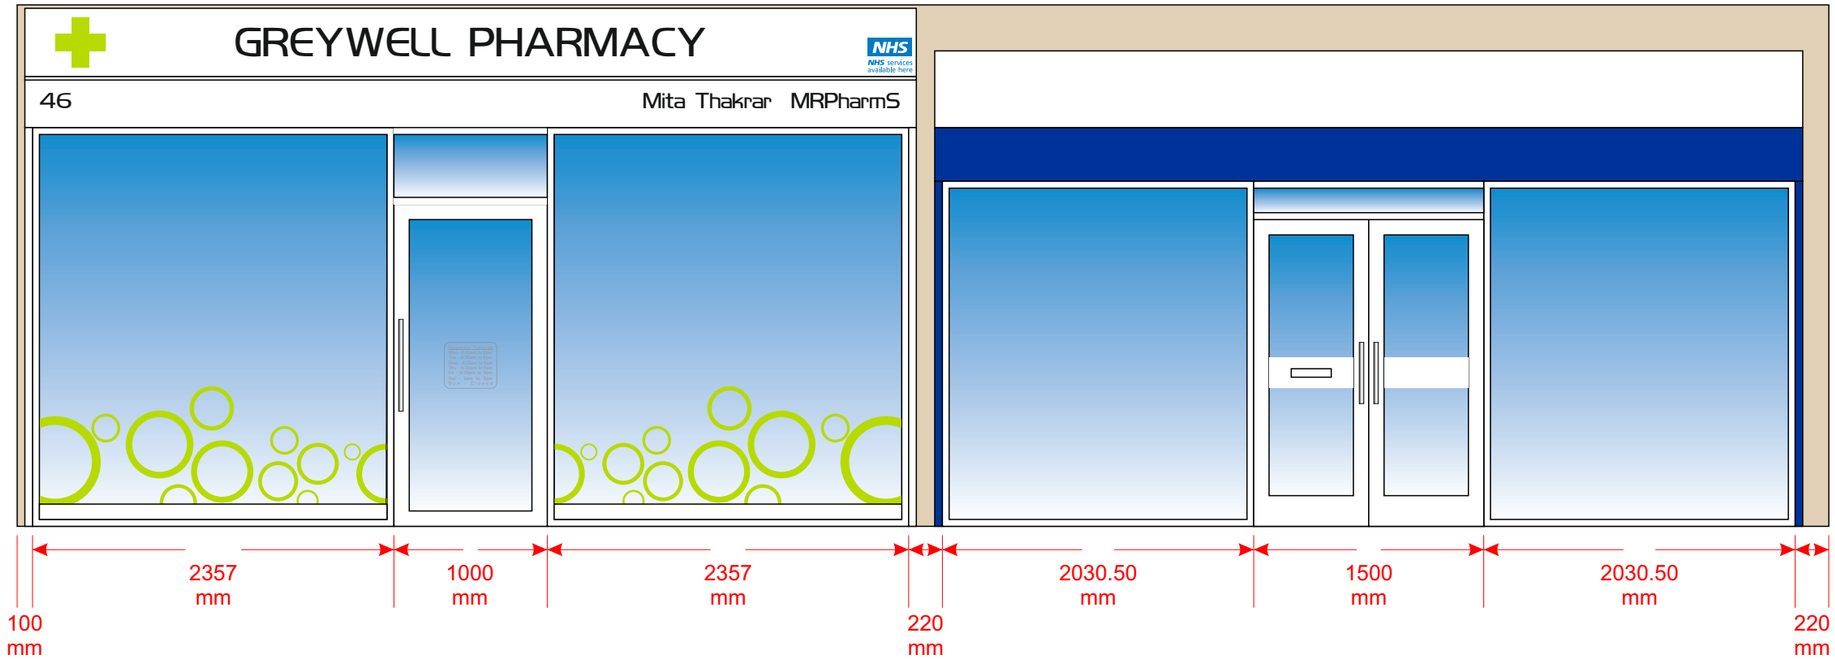

48 Greywell Road - Existing plan/elevation

Scale 1:40

48 Greywell Road - Exsiting site photo

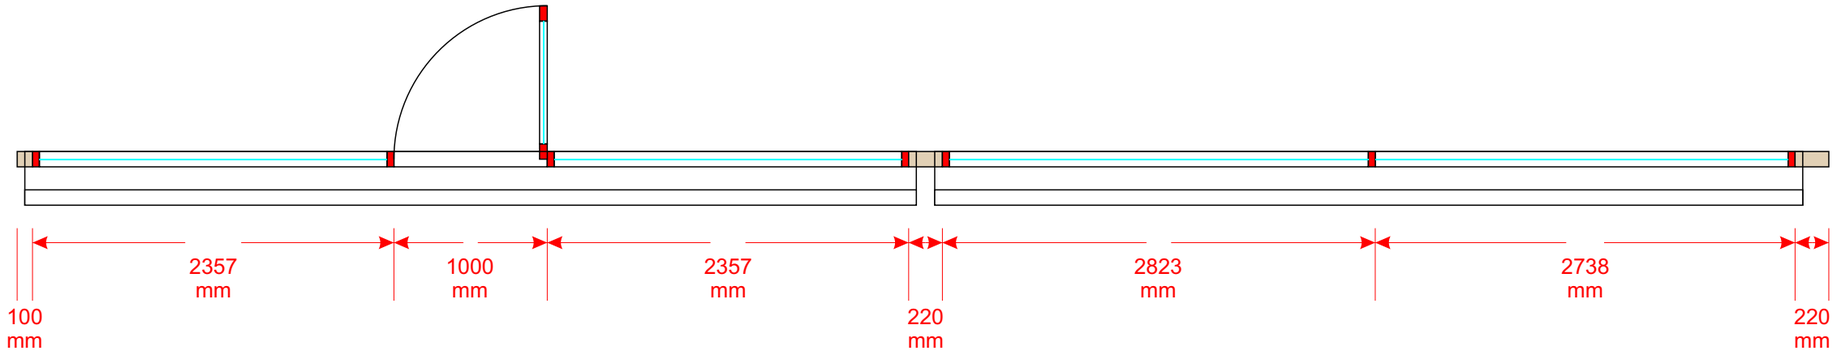

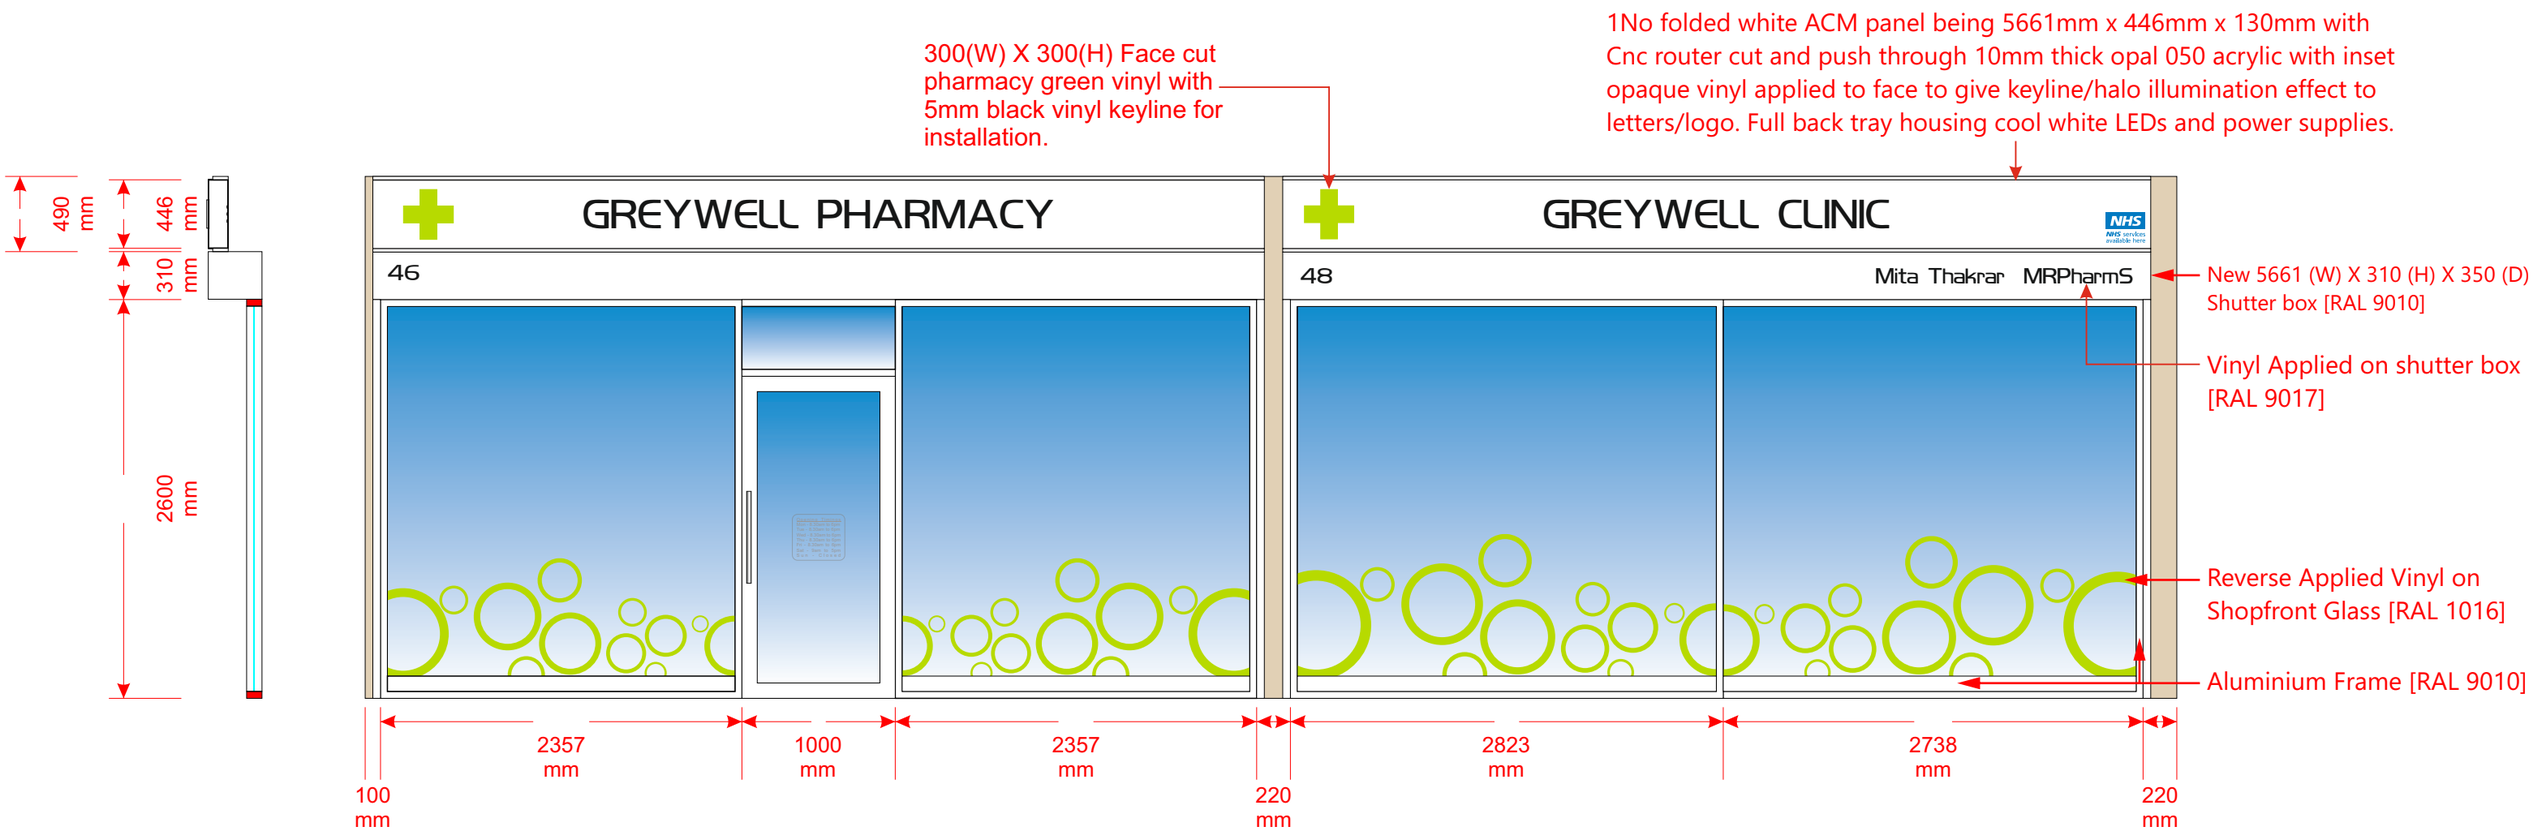

48 Greywell Road - Proposed plan/elevtation A (Without Trough Light)

Scale 1:40

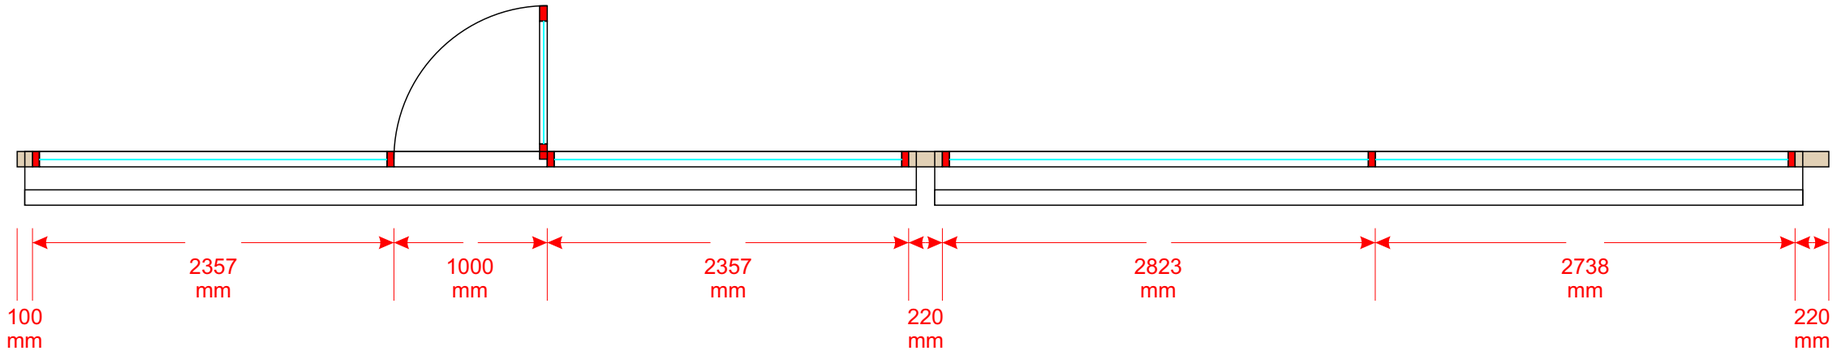

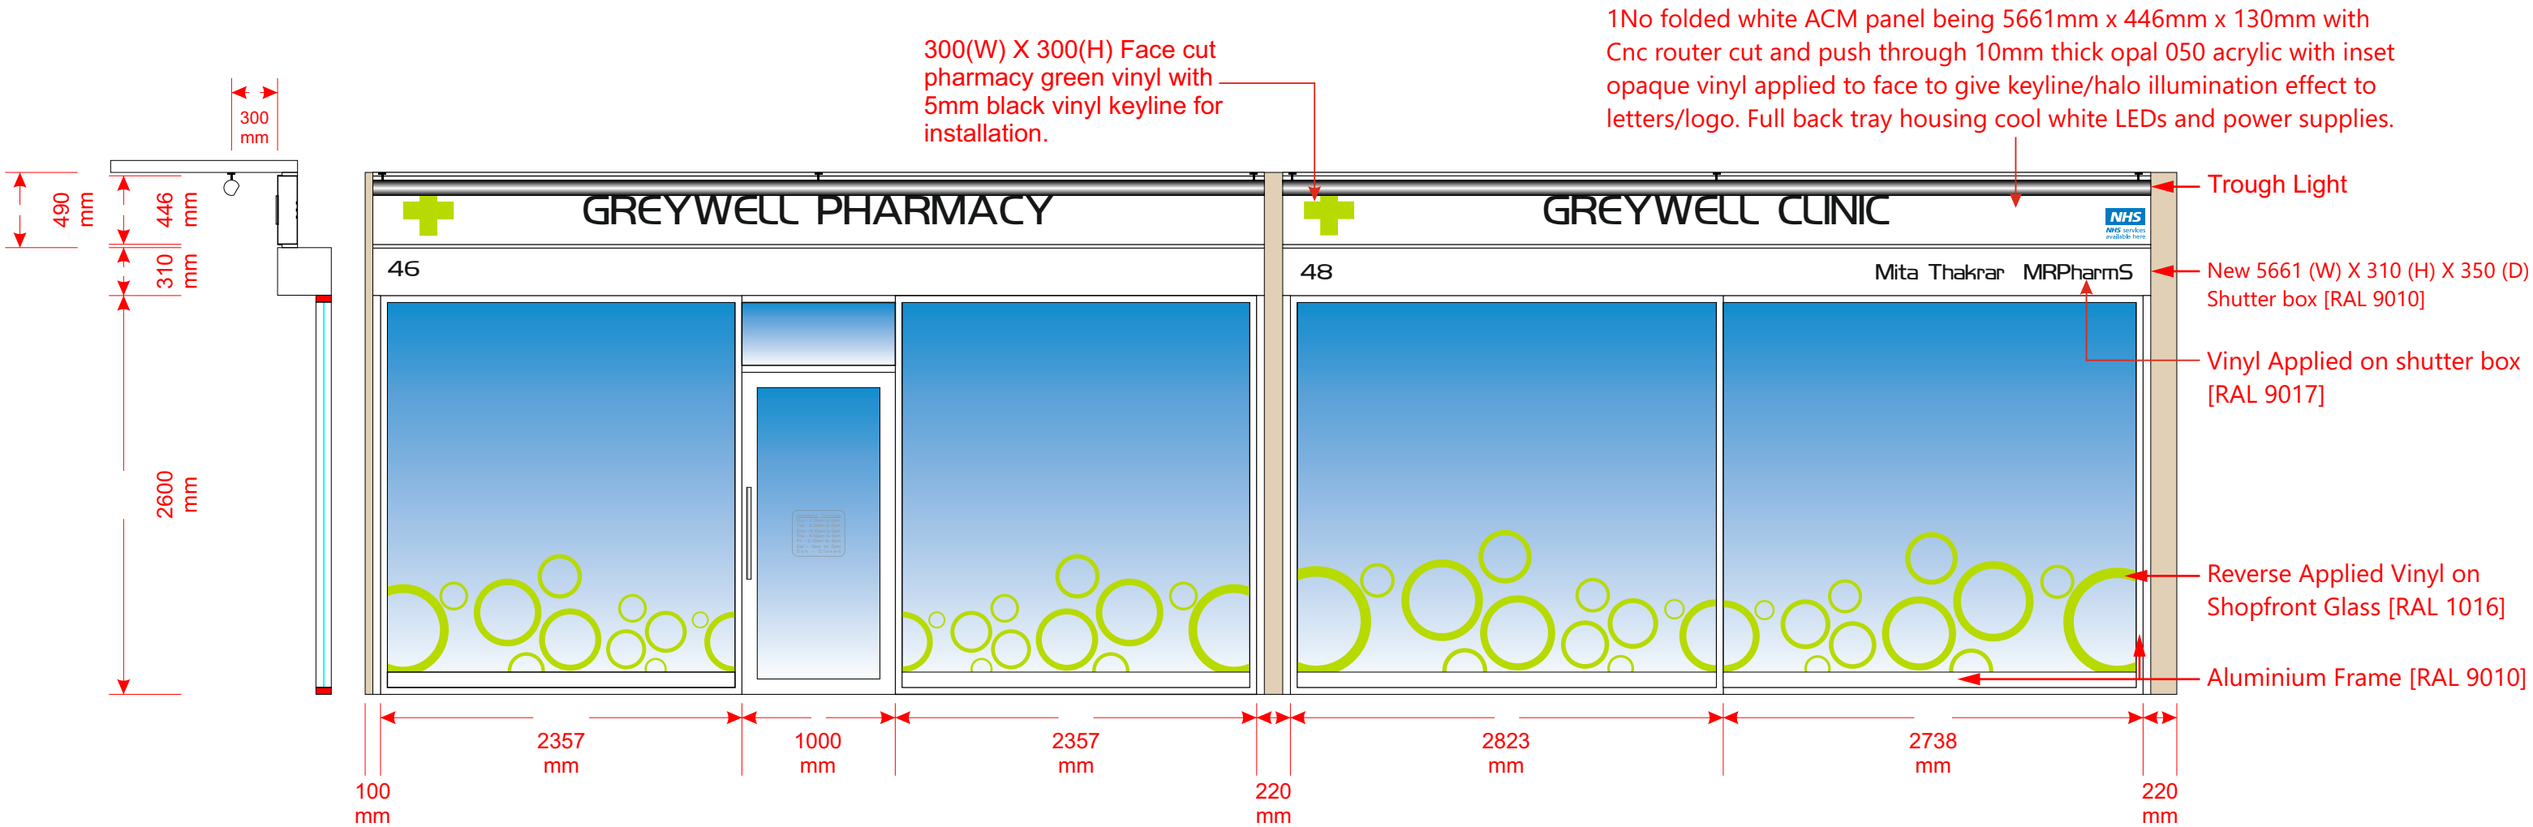

48 Greywell Road - Proposed plan/elevtation B (Incld. Trough Light)

Scale 1:40

48 Greywell Road - Proposed visual A (Without Trough Light)

48 Greywell Road - Proposed visual B (Incld. Trough Light)

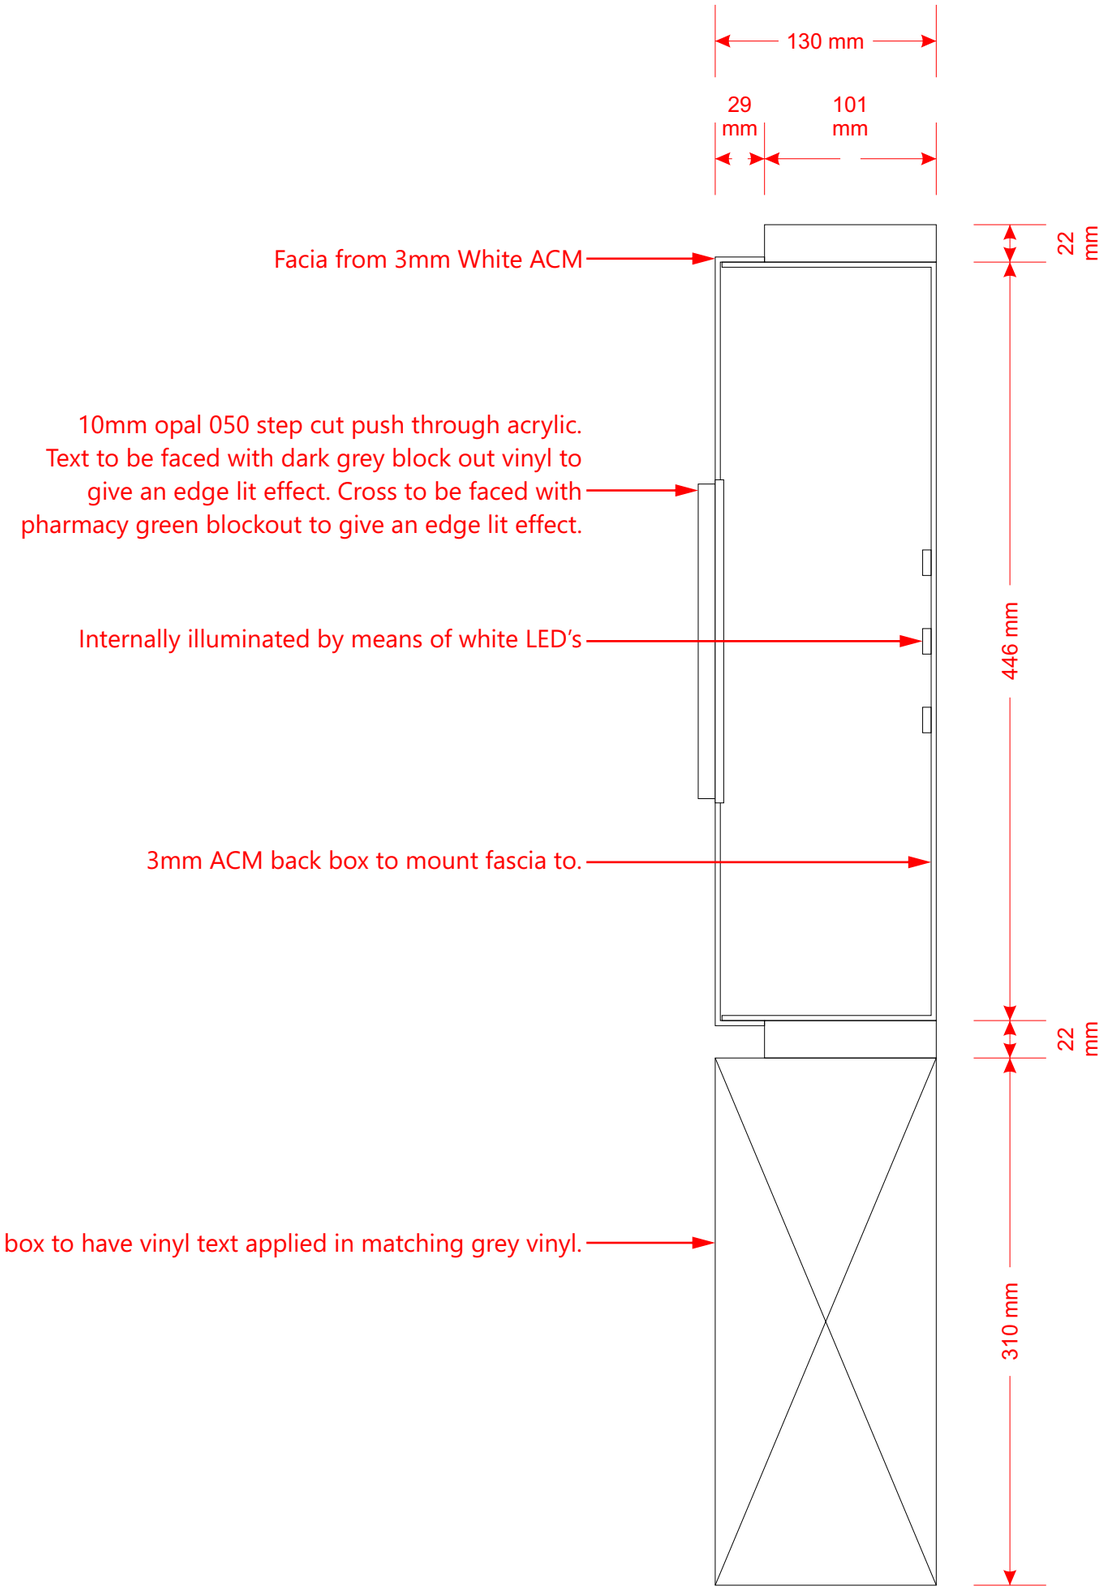
130 mm
29 mm
101 mm
Facia from 3mm White ACM
22 mm
10mm opal 050 step cut push through acrylic. Text to be faced with dark grey block out vinyl to give an edge lit effect. Cross to be faced with pharmacy green blockout to give an edge lit effect.
Internally illuminated by means of white LED's
446 mm
3mm ACM back box to mount fascia to.
22 mm
Shutter box to have vinyl text applied in matching grey vinyl.
310 mm