



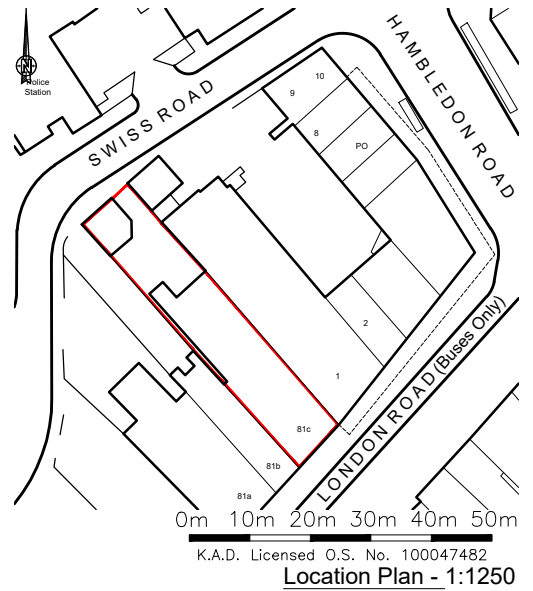

0m 2m 4m 6m 8m 10m 12m 14m 16m 18m 20m

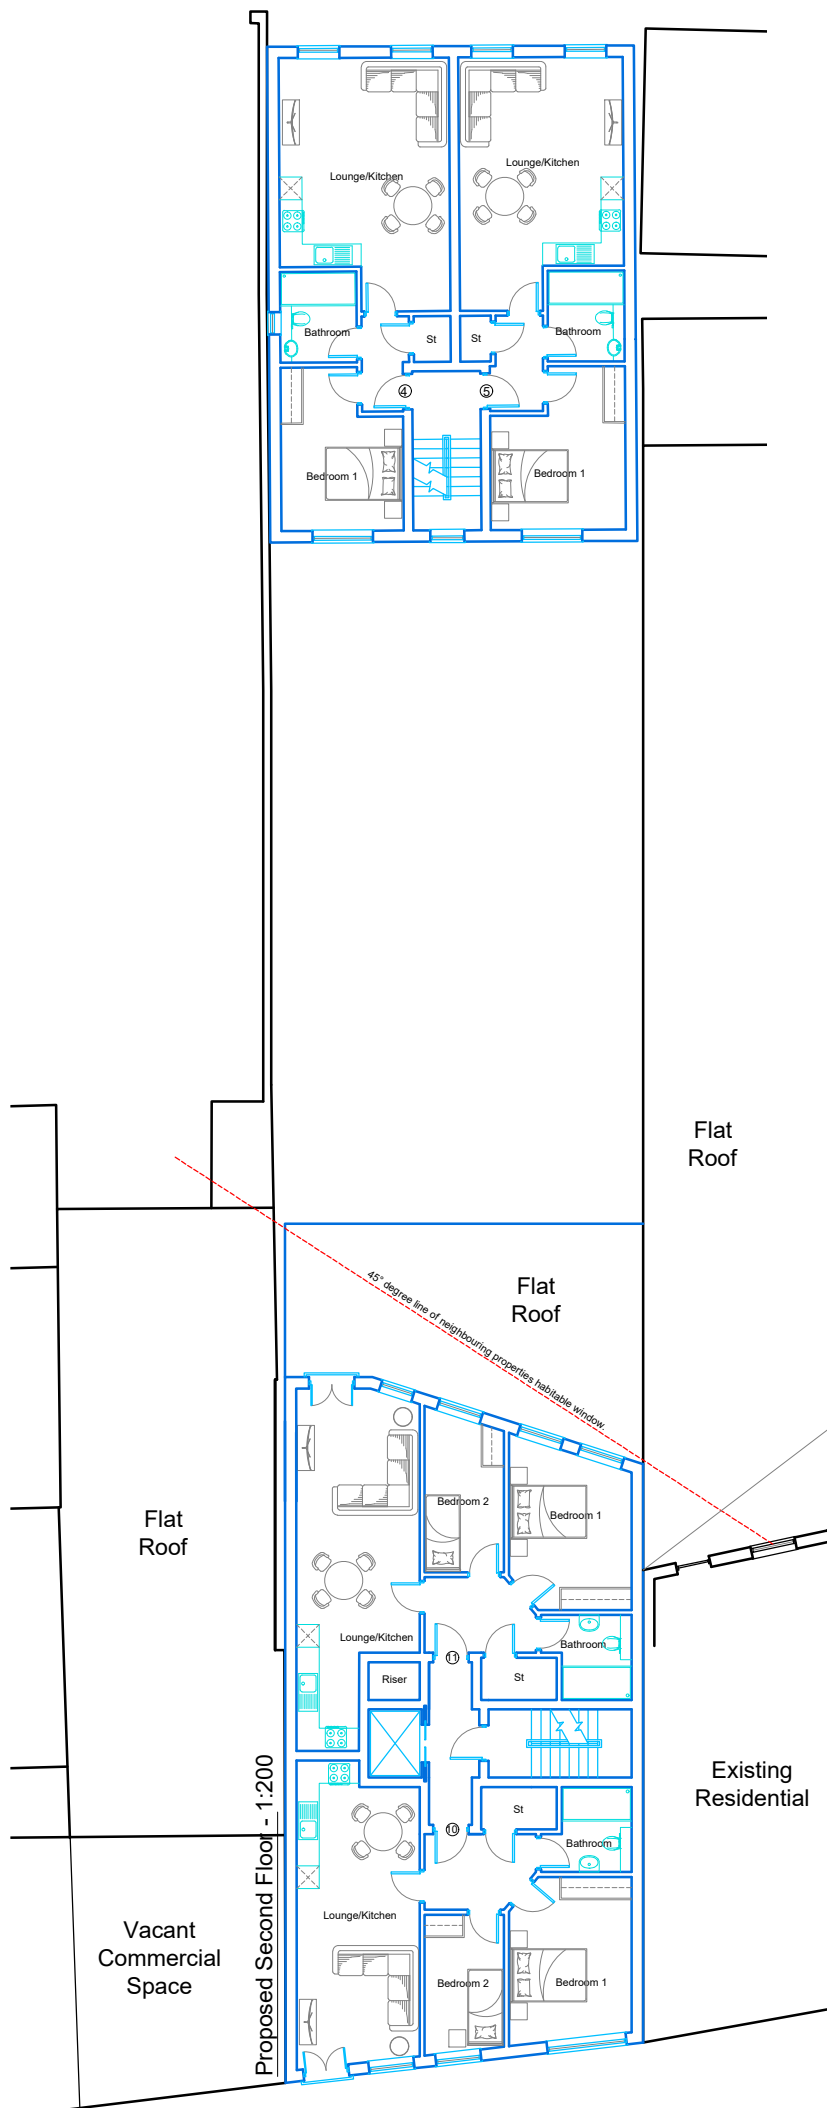

K.A.D. Licensed O.S. No. 100047482
Location Plan - 1:1250

Areas:		
Front Building		
Flat 10 -	2B/3P -	61m ²
Flat 11 -	2B/3P -	61m ²
Rear Building:		
Flat 4 -	1B/2P -	50m ²
Flat 5 -	1B/2P -	50m ²

Rev	Revision	By	Date	
K NIGHT ARCHITECTURAL KAD DESIGN K.A.D. Ltd. First Floor Unit 7 The Quarterdeck Port Solent PO6 4TP T: 01489 660194 E: admin@k-a-d.co.uk W: www.k-a-d.co.uk				
Client PINK ROCK LTD				
Project 81C LONDON ROAD WATERLOOVILLE PO7 7EL				
Drawing PROPOSED SECOND FLOOR				
Scale 1:200@A4		Date SEP 2022		
Project no.	Sequential	Bldg/Floor	Detail	Rev
KAD	03	A	PP	A