




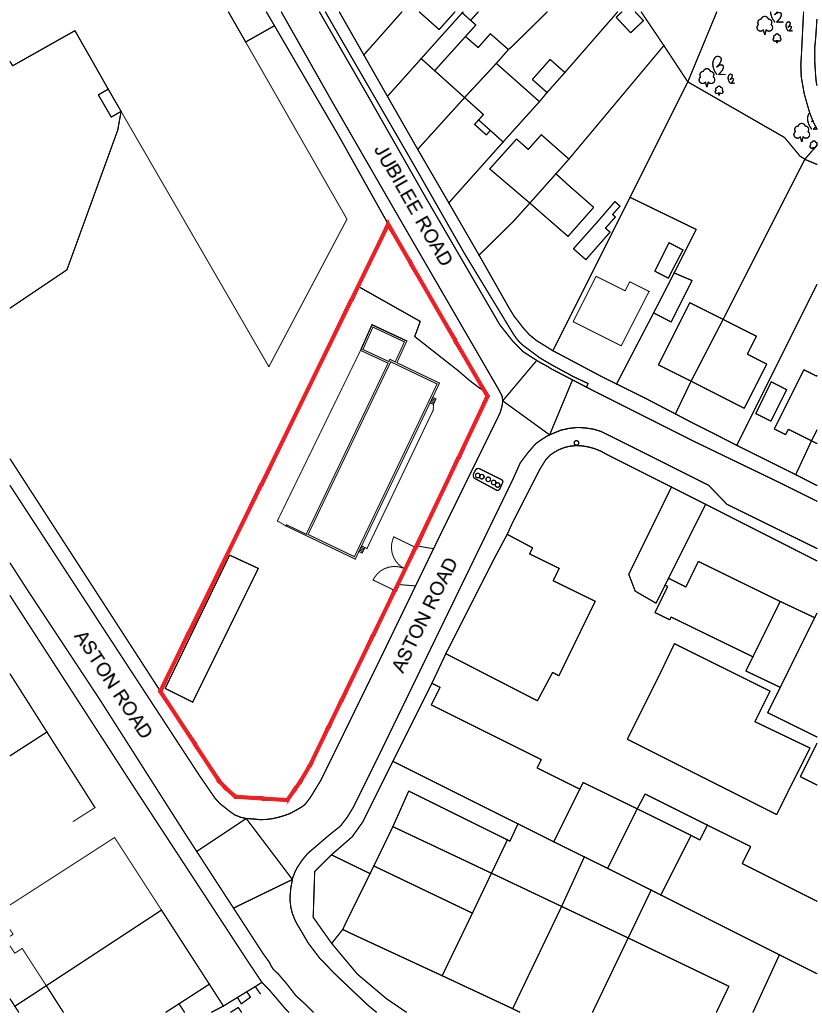


LOCATION PLAN 1:1250

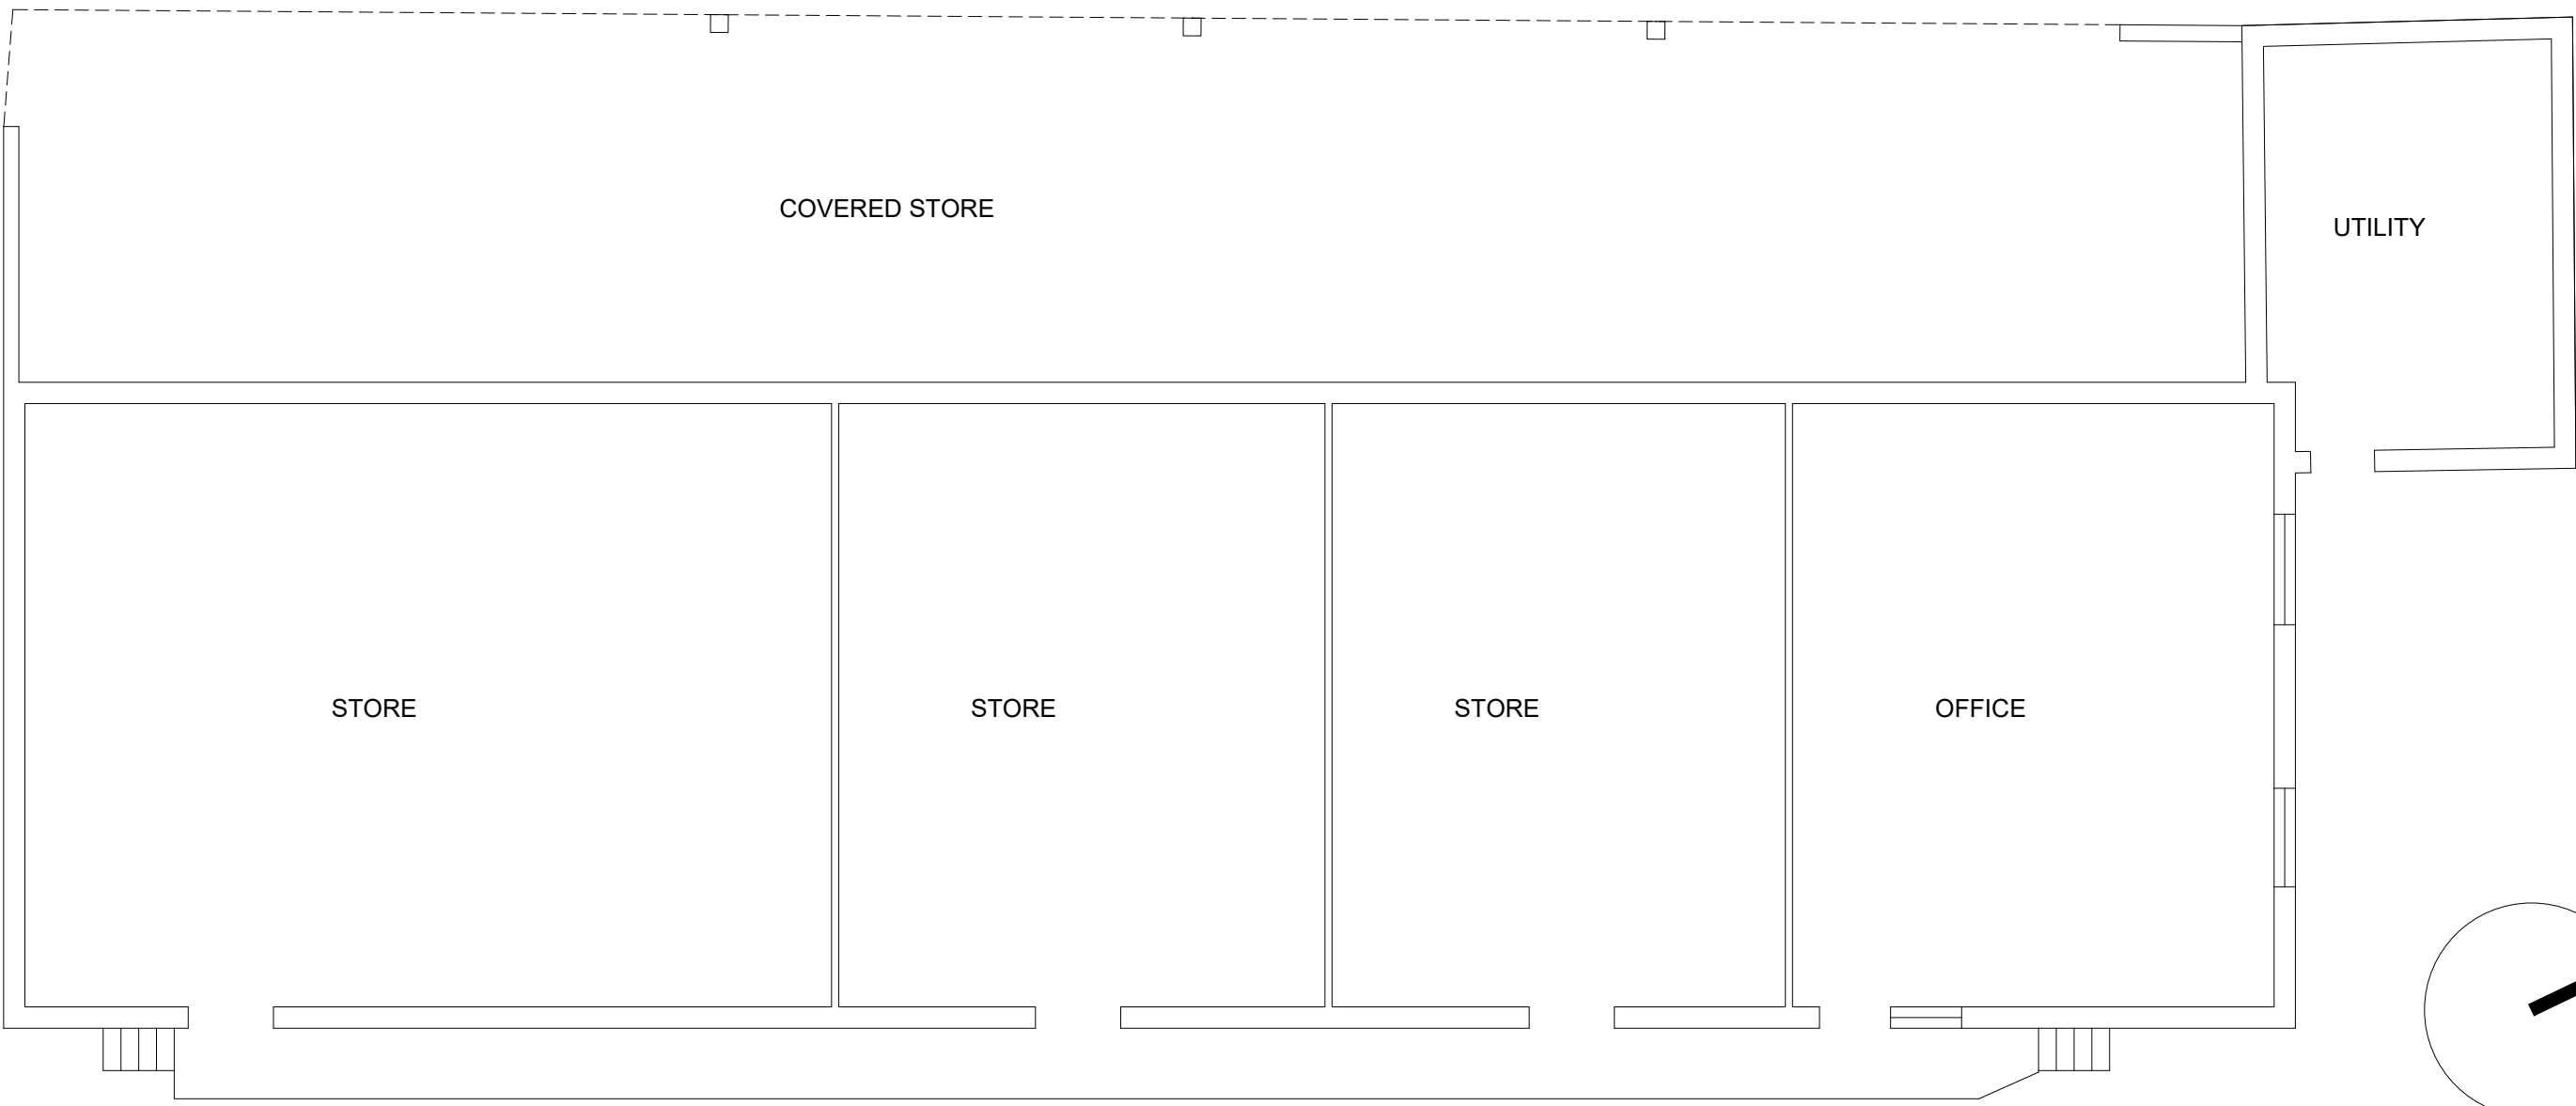


EXISTING FLOOR PLAN 1:100

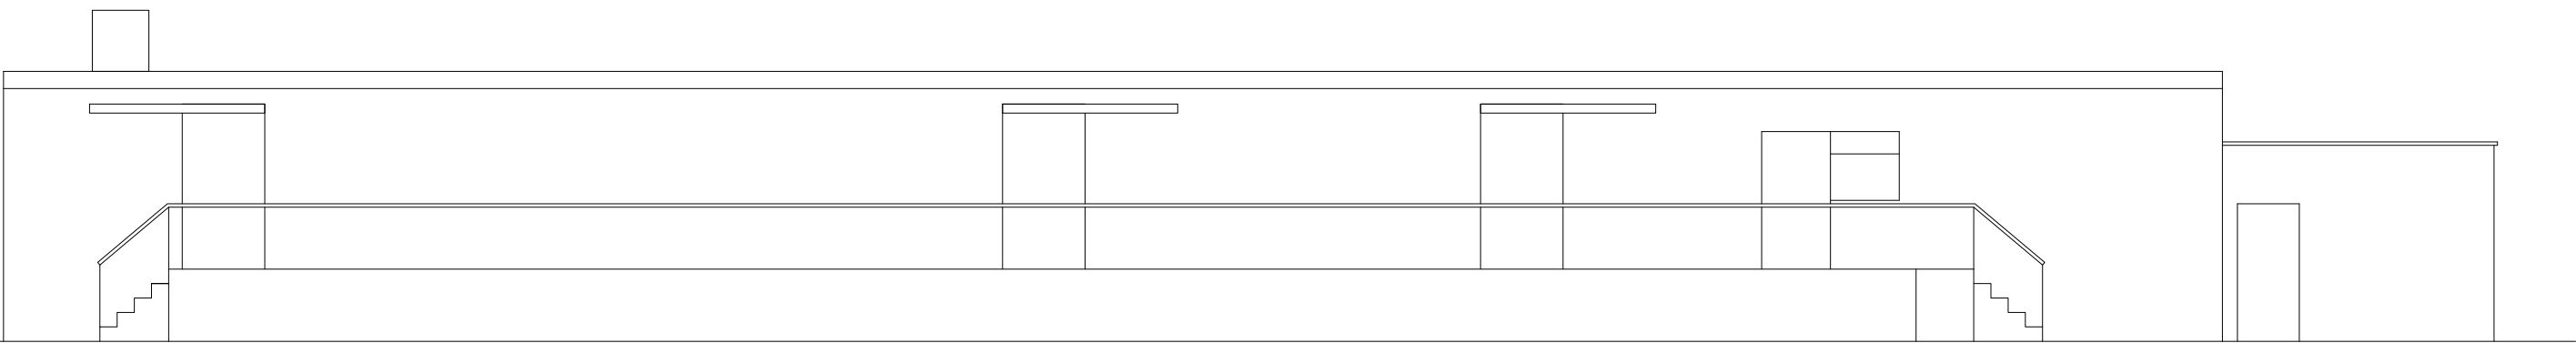


EXISTING EAST ELEVATION

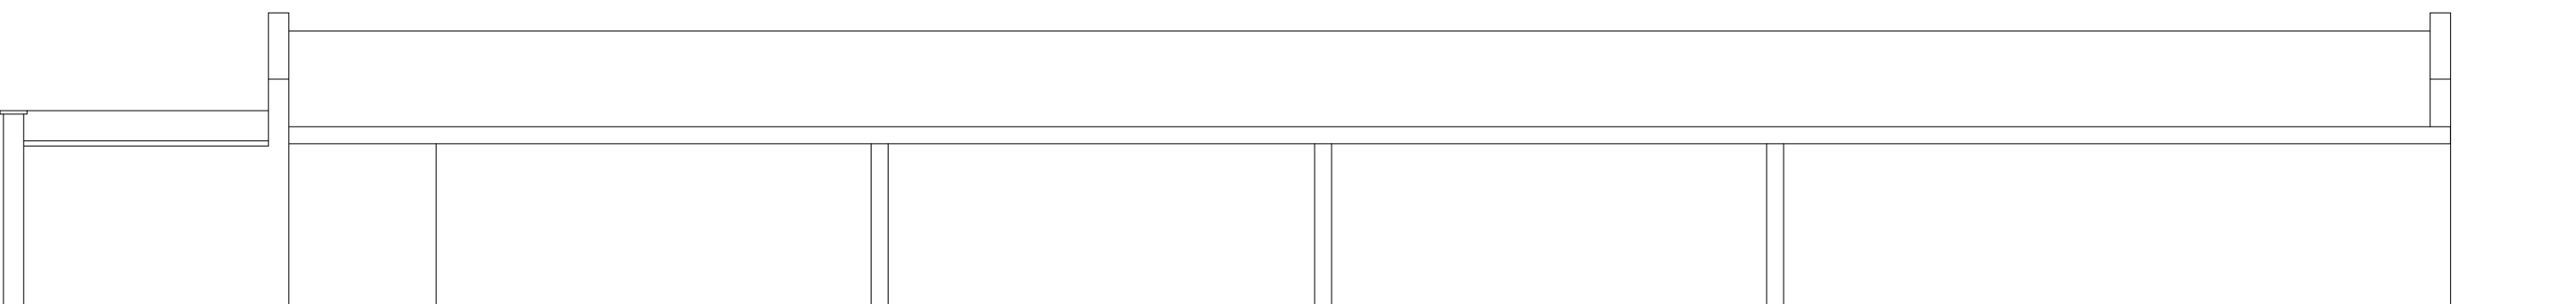

EXISTING WEST ELEVATION

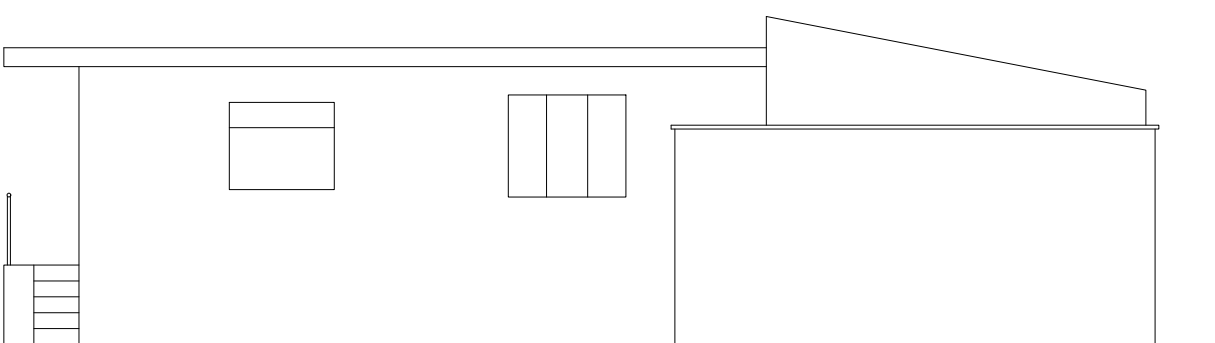


EXISTING NORTH ELEVATION

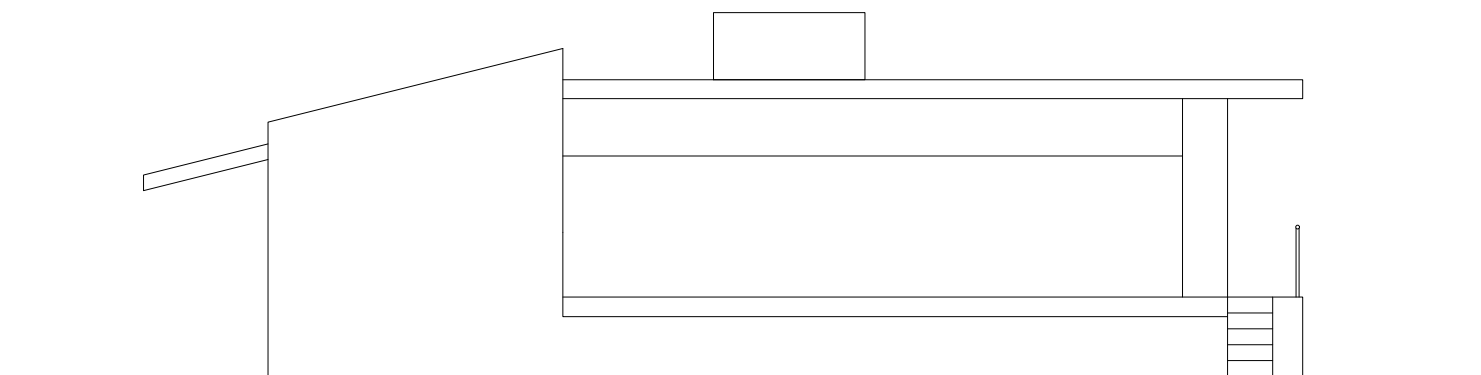

EXISTING SOUTH ELEVATION



EXISTING SITE BLOCK / ROOF PLAN 1:500

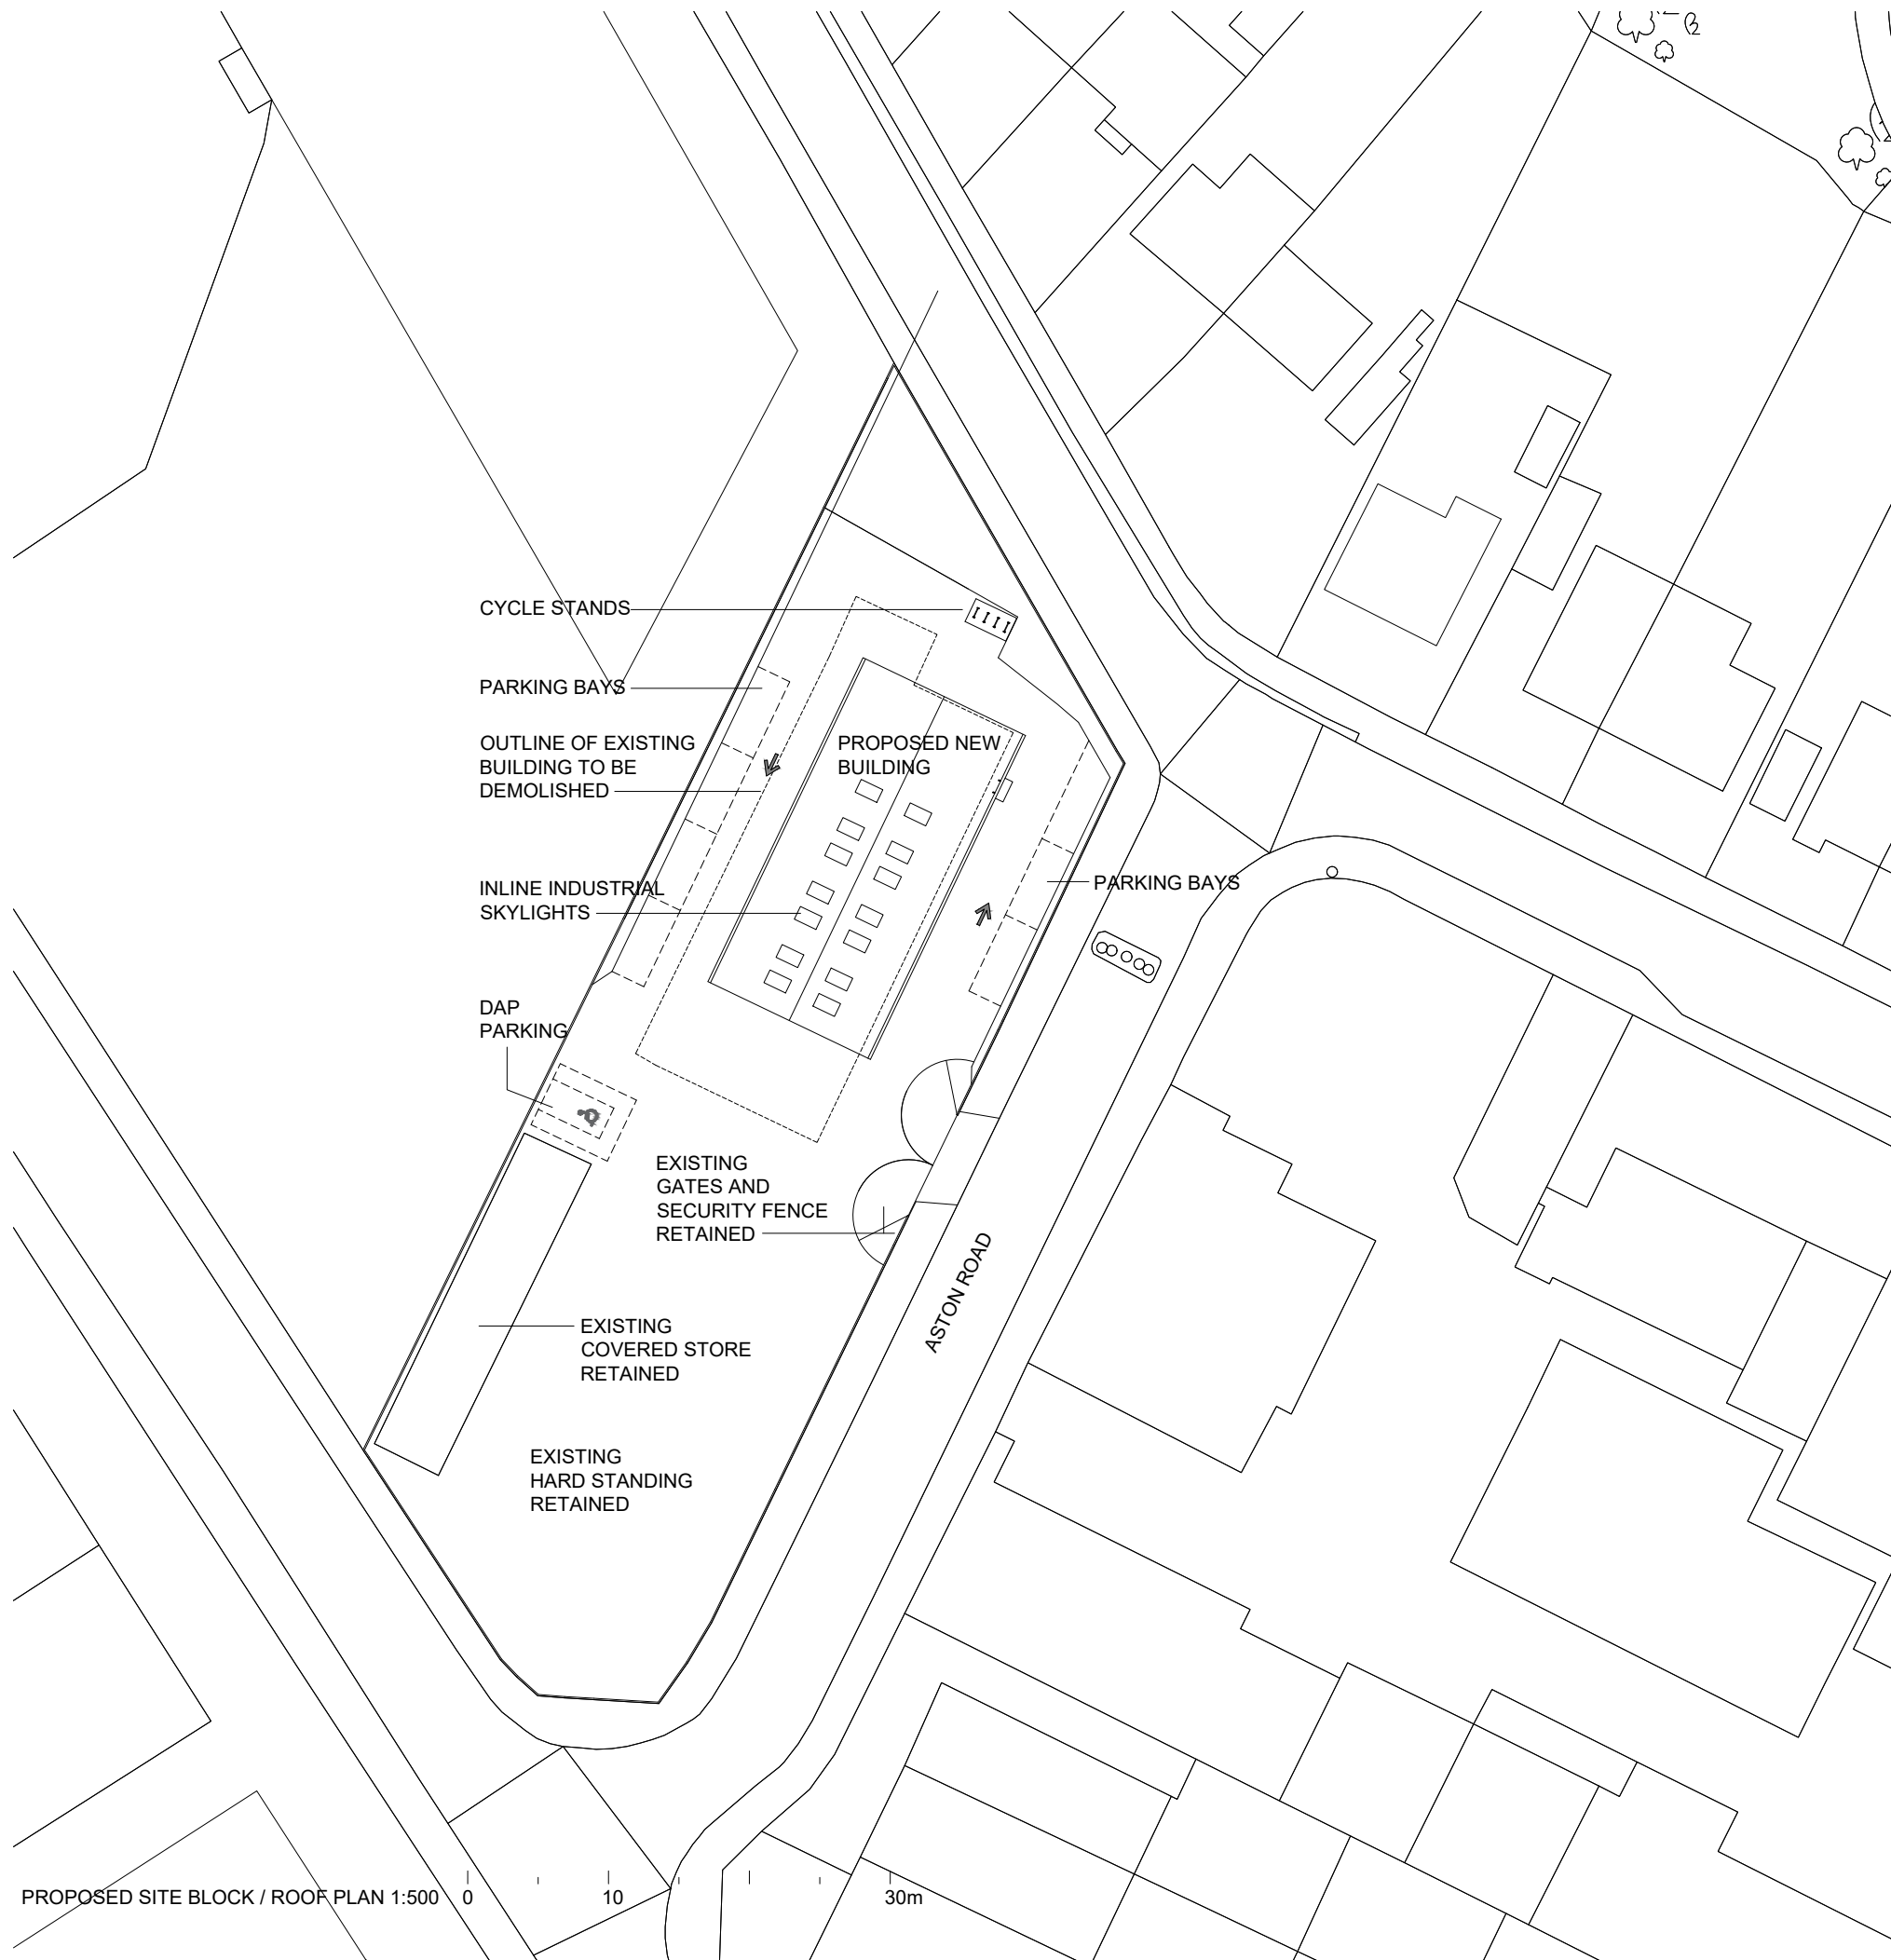

PROPOSED SITE BLOCK / ROOF PLAN 1:500

- All rights described in chapter IV of the copyright, designs and patents act 1988 have been generally asserted
- Where any drawing is to be read in conjunction with another, including specialists, the two drawings shall be cross-checked and any discrepancies reported to the architect before the work is put in hand
- All dimensions are in millimetres, all levels are in metres, unless shown otherwise
- Any discrepancies in dimensions or details on or between these drawings/specifications should be drawn to the attention of the boon brown and or the engineer in writing for clarification
- Drawing prepared solely for the use of client, as detailed in text box, and is not to be copied, lent or used by any third party without written permission

C	car and cycle parking added	07/22
B	planning application	03/22
Rev		

CJArchitect Ltd

a 1 stephenson court , old college road , newbury , rg14 1th
m 07771 526144
e craig@cja-ltd.co.uk

**ASTON ROAD,
WATERLOOVILLE PO7 7RH**

A1 LOO HIRE

**EXISTING & PROPOSED:
SITE LOCATION PLAN
BLOCK ROOF PLANS
EXISTING PLANS / ELEVATIONS**

as noted @ A1 mar 2022

DWG REF.	Rev.
22-037/PL/01	C