




STREET SCENE ELEVATION PLOTS 1 - 4 fronting onto new access road.



STREET SCENE ELEVATION B-B. PLOTS 9 - 19 fronting onto new estate road.

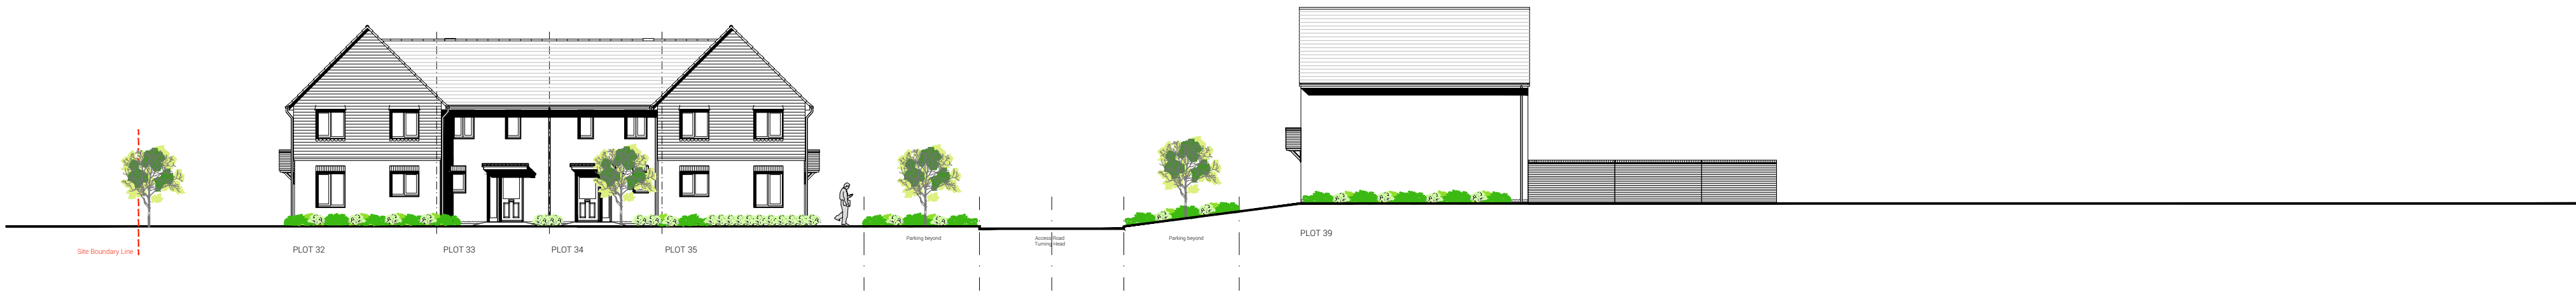

STREET SCENE ELEVATION C-C. PLOTS 32 & 39 fronting onto estate road.



STREET SCENE / SITE SECTION D-D. PLOTS 21, 26 & 36-39.



STREET SCENE / SITE SECTION E-E. PLOTS 31 & 9 fronting onto estate road.



FATHOM'S REACH
HAYLING ISLAND

TAYLOR WIMPEY SOUTHERN COUNTIES

DRAWING TITLE
STREET SCENES &
SITE SECTIONS

A House details revised to match layout.		ML	**	14/07/22
REV	DESCRIPTION	DRAWN	CHKD	DATE
+ (44) 1962 589 030 designs@sdadesigngroup.com Ground Floor Studio, Unit 2, East Horton Business Park, Knowle Lane, Fair Oak, Hampshire, SO50 7HN				
SCALE	SHEET SIZE	DRAWN	CHKD	DATE
1:200	A1			02/05/2022



PLANNING

19-1105-012-A