



SECTION A

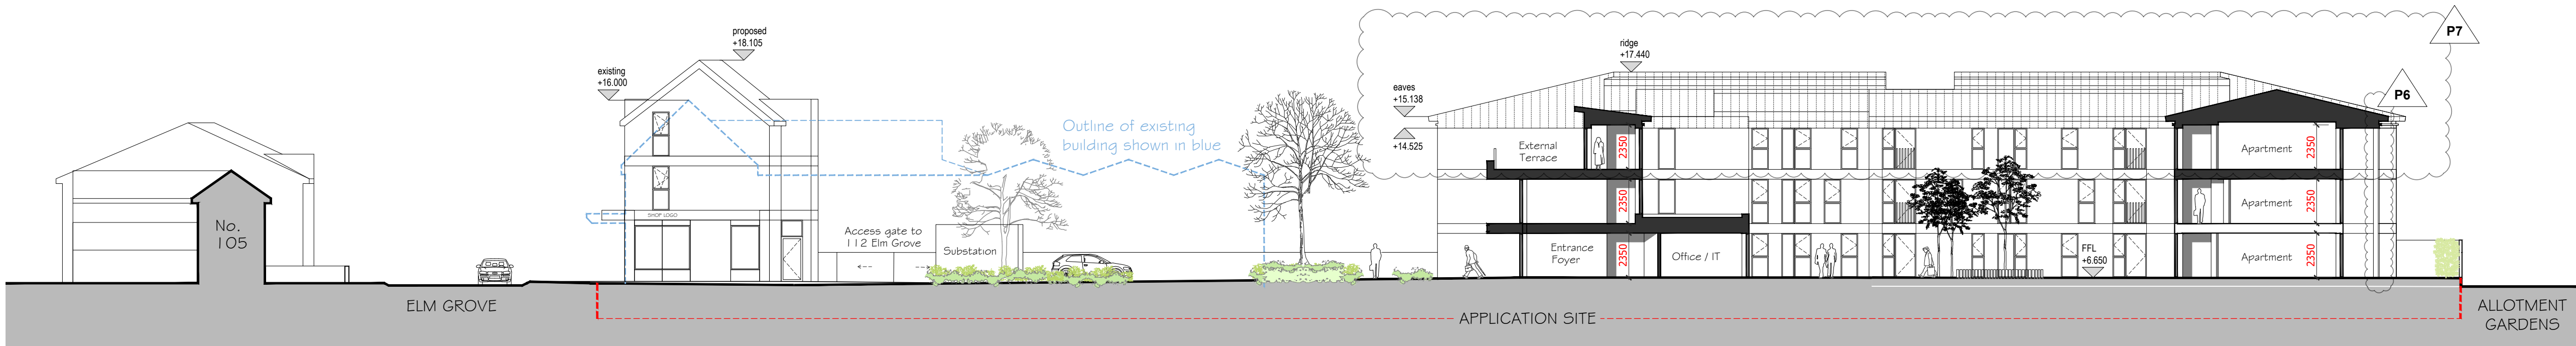

SECTION B

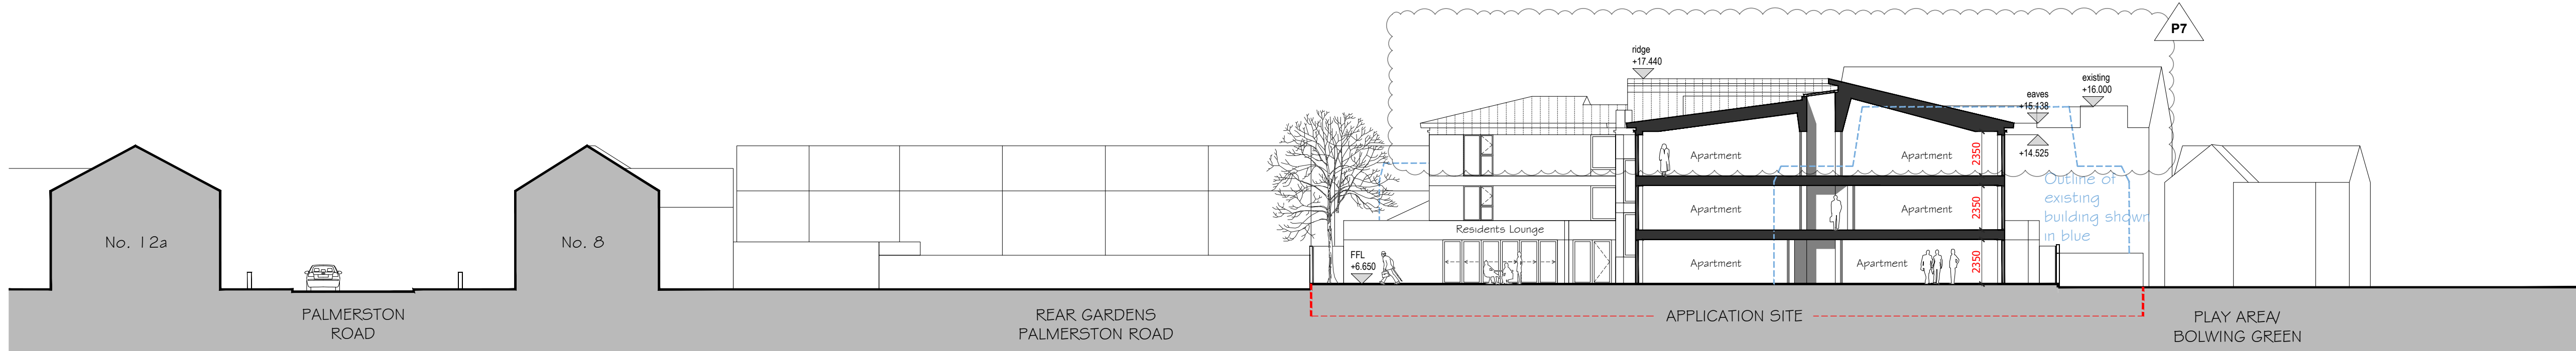

SECTION C

Sections 1:200 @ A1



- Notes
1. This drawing is the copyright of MH Architects Ltd
 2. Do not scale this drawing except for Local Authority planning purposes
 3. All dimensions must be checked on site by the contractor prior to commencement of the works.

Client Approval					
X	A - Approved				
X	B - Approved with comments				
X	C - Do not use				
Rev.	Revision Note/Purpose of Issue	Drw By	Date	Chk By	Date
P2	Retail unit amended	MW	22/10/19	/	/
P3	Retail unit amended	MW	01/11/19	NKS	01/11/19
P4	PLANNING ISSUE	MW	12/11/19	NKS	11/11/19
P5	S73 APPLICATION	MW	03/02/22	NKS	03/02/22
P6	S73 APPLICATION	MW	12/05/22	NKS	12/05/22
P7	S73 APPLICATION	MW	09/06/22	NKS	09/06/22
P8	S73 APPLICATION	MW	14/06/22	NKS	14/06/22

Sheltered Housing Development
Elm Grove, Hayling Island,
Hampshire
Hamlet Homes

Drawing title

Proposed Site Sections

Drawn	Date	Checked	Date	Scale	at A1						
NKS	Oct 19	CP	Oct 19	1:200							
Job No.	Pro.	Org.	Zone	Level	Type	Role	No.	Rev.			
19-030	EGV	MHA	XX	00	DR	A	011	P8			
Purpose of Issue											
PRELIMINARY											

Ground Floor | Bicentennial Building
Southern Gate | Chichester
West Sussex | PO19 8EZ

I: 01243 774748
e: admin@mharchitects.co.uk
www.mharchitects.co.uk

Limited Company
Registered in England No. 0994233

ARCHITECTS

