


GENERAL NOTES

- THIS DRAWING IS INTENDED TO BE VIEWED IN COMBINATION WITH ALL RELEVANT ARCHITECTS, ENGINEERS, SERVICES AND SPECIALIST DRAWINGS AND SPECIFICATION.
- ANY VARIATIONS OR DISCREPANCIES BETWEEN THESE DRAWINGS IN TERMS OF DIMENSIONS OR DETAILS SHOULD BE DRAWN TO THE ATTENTION OF THE ARCHITECT AND/OR THE ENGINEER FOR CLARIFICATION.
- PAUL BASHAM ASSOCIATES ACCEPTS NO RESPONSIBILITY FOR THE ACCURACY OF BACKGROUND INFORMATION PRODUCED BY THIRD PARTIES – THIS MUST BE TREATED AS INDICATIVE ONLY.
- ALL DIMENSIONS AND LEVELS ARE IN METRES. DO NOT SCALE THIS DRAWING, PRINT, PLOT OR DISK.
- THIS DRAWING SHOULD ONLY BE USED FOR CONSTRUCTION IF THE PROJECT PHASE IN THE TITLE FRAME BELOW IS SHOWN AS "CONSTRUCTION". PAUL BASHAM ASSOCIATES TAKE NO RESPONSIBILITY FOR CONSTRUCTION WORKS UNDERTAKEN TO DRAWINGS WHICH ARE NOT MARKED UNDER THIS PHASE.


KEY

— HIGHWAY BOUNDARY

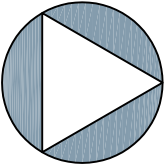

NORTH

J	ADDITIONAL VISIBILITY SPLAYS ADDED	08.07.22	AST	AST
I	KNIGHTWOOD AVE KERB BUILDOUT ALTERED	22.09.21	AST	AST
H	ACCESS ROAD NARROWED	15.09.21	AST	RH
G	KERB BUILDOUT + VISIBILITY SPLAYS ADDED	22.07.21	AST	RH
F	SLIGHT CHANGES FOLL. HCC COMMENTS	10.06.21	AST	RH
E	ACCESS KERBS REALIGNED + SIGNS ADDED	20.05.21	AST	RH
D	CHANGES TO ACCOMMODATE TRACKING	27.04.21	AST	RH
C	CYCLE/ FOOTWAY REALIGNED	16.04.21	AST	RH
B	REVISED TO REFLECT RSA COMMENTS	12.04.21	AST	RH
A	REVISED TO REFLECT HCC COMMENTS	01.04.21	AST	RH
Rev	Description	Date	By	Chkd

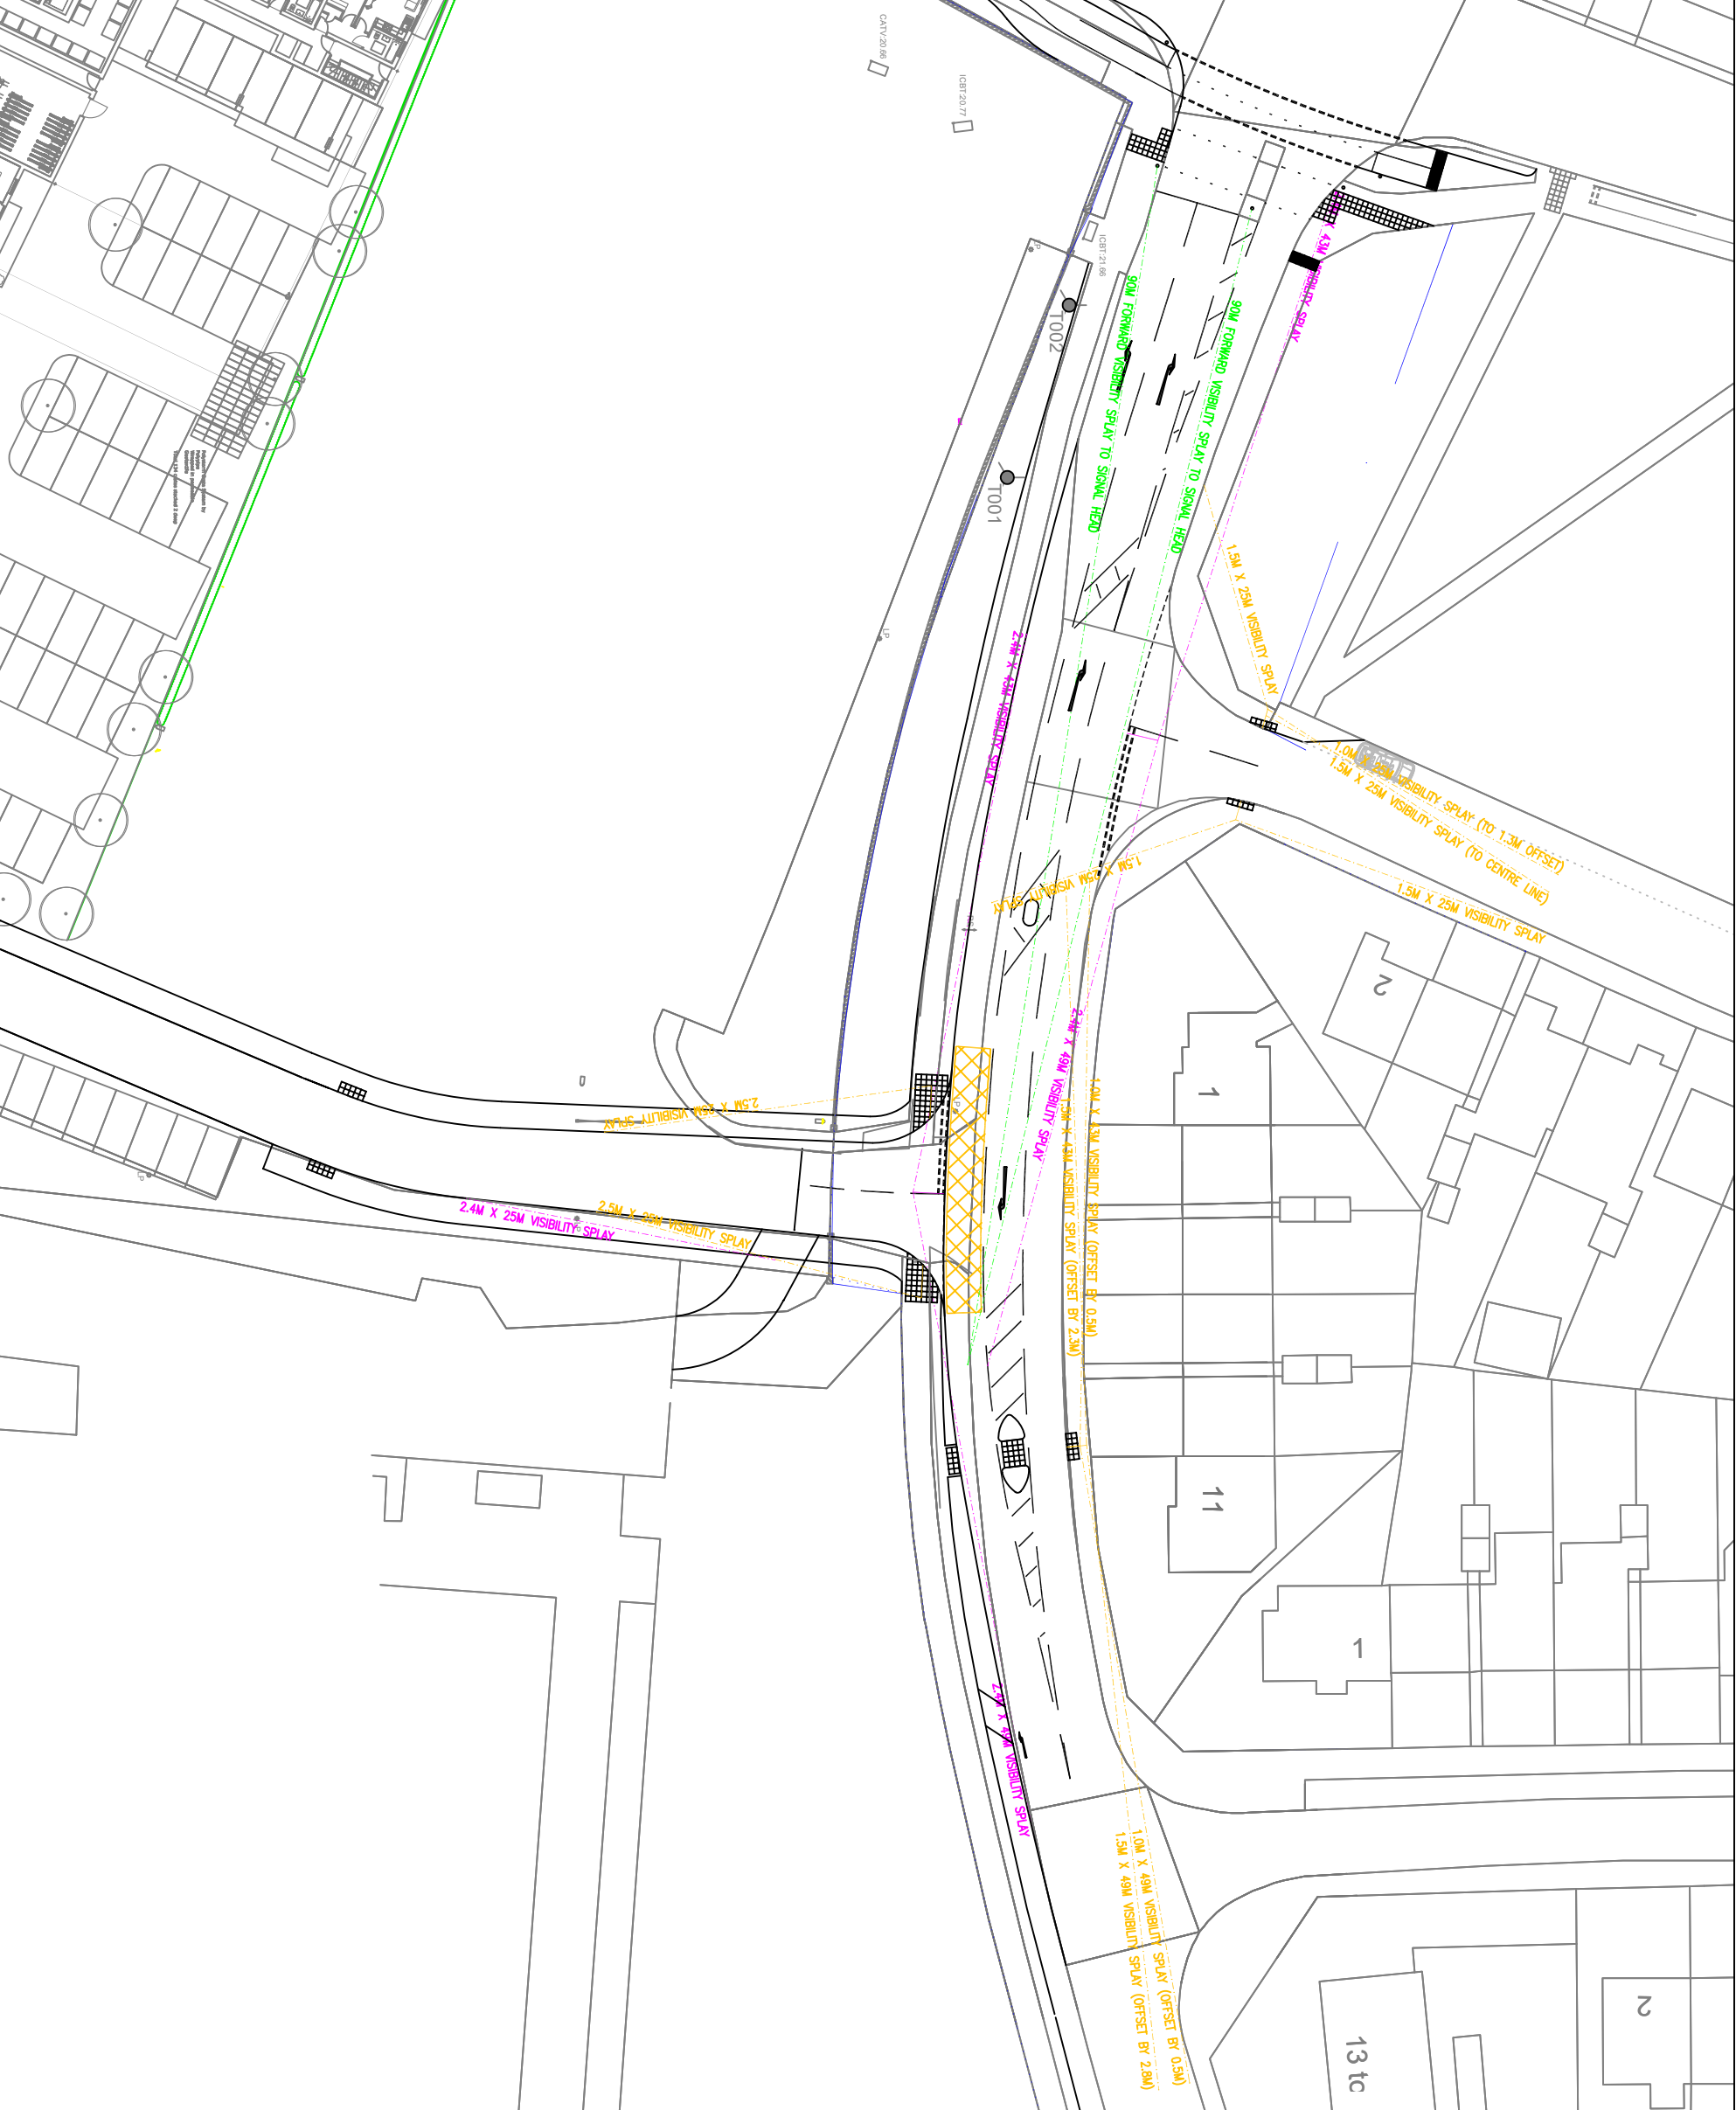

Project Name BARTONS ROAD, HAYANT	Title PROPOSED BARTONS ROAD IMPROVEMENTS WESTERN SECTION VISIBILITY				Client	
Project Phase PRELIMINARY					Checked By RH	Checked Date 18.01.21
				Drawn By AST	Drawn Date 08.01.21	Scale 1:500
				Client Drawing No. -	PBA Drawing No. 106.0019.008	(AT A3 SIZE)