


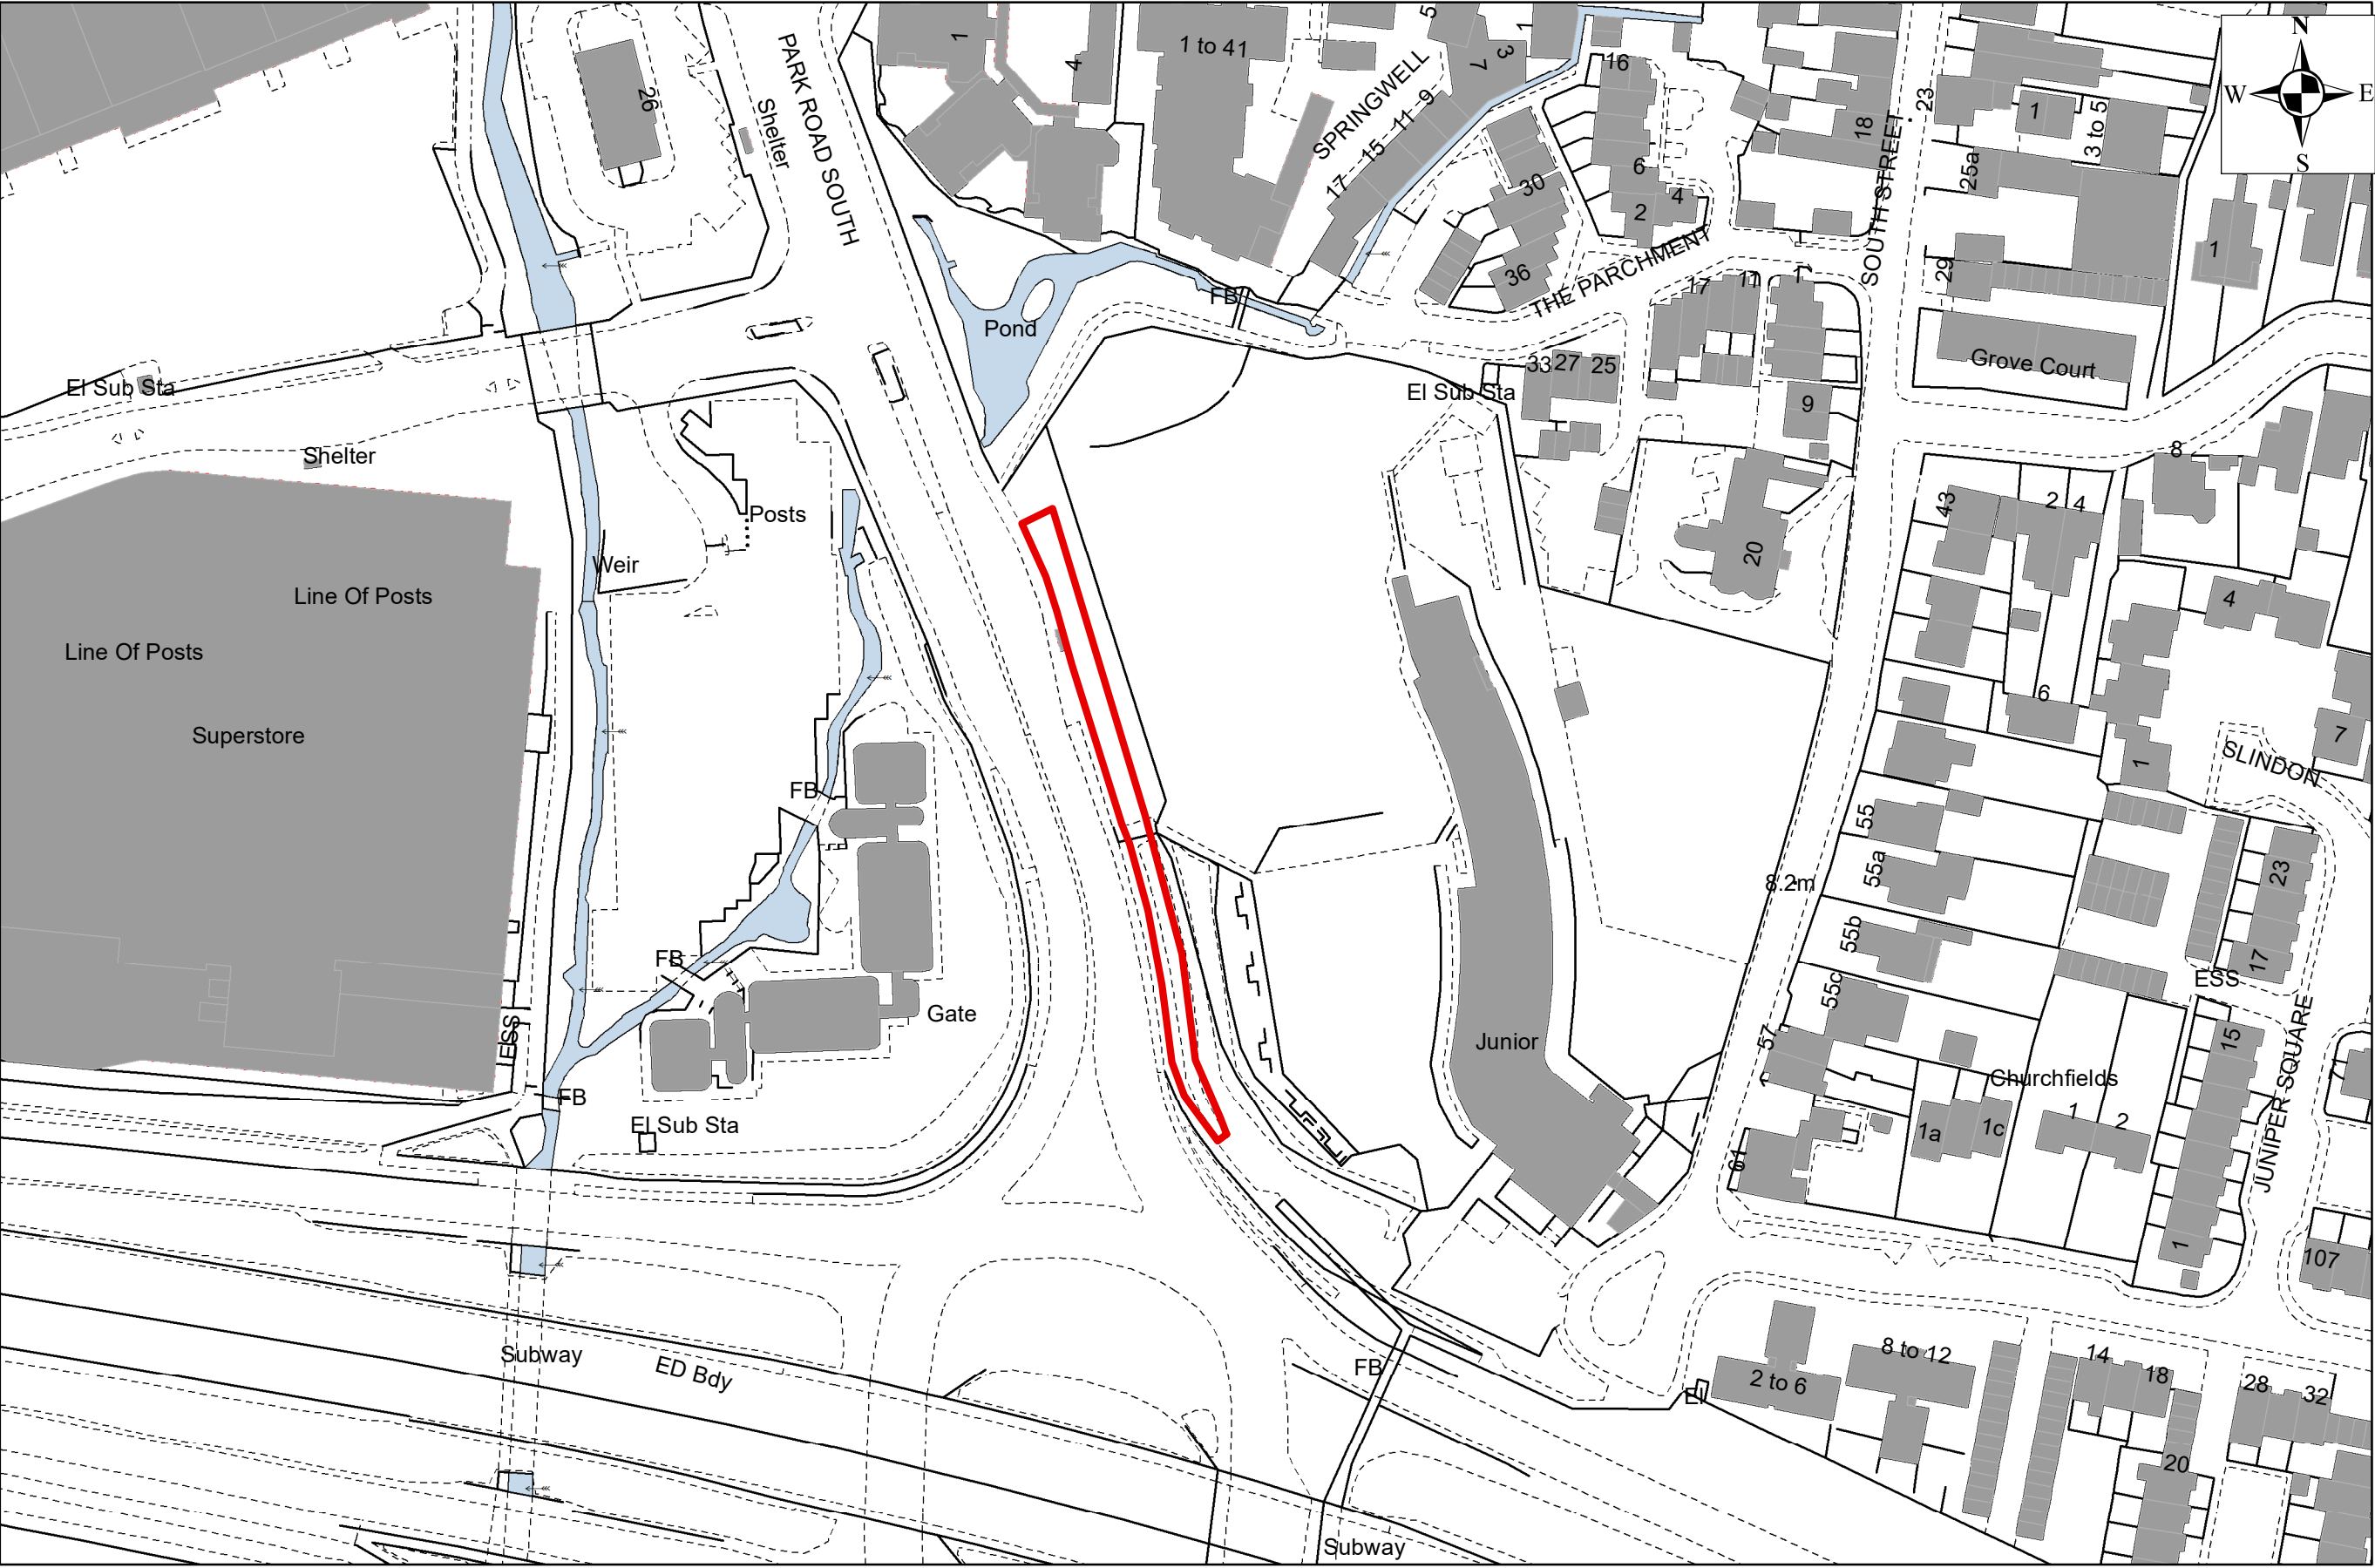

Site Plan 1:1250 @A4

1 cm = 13 meters

