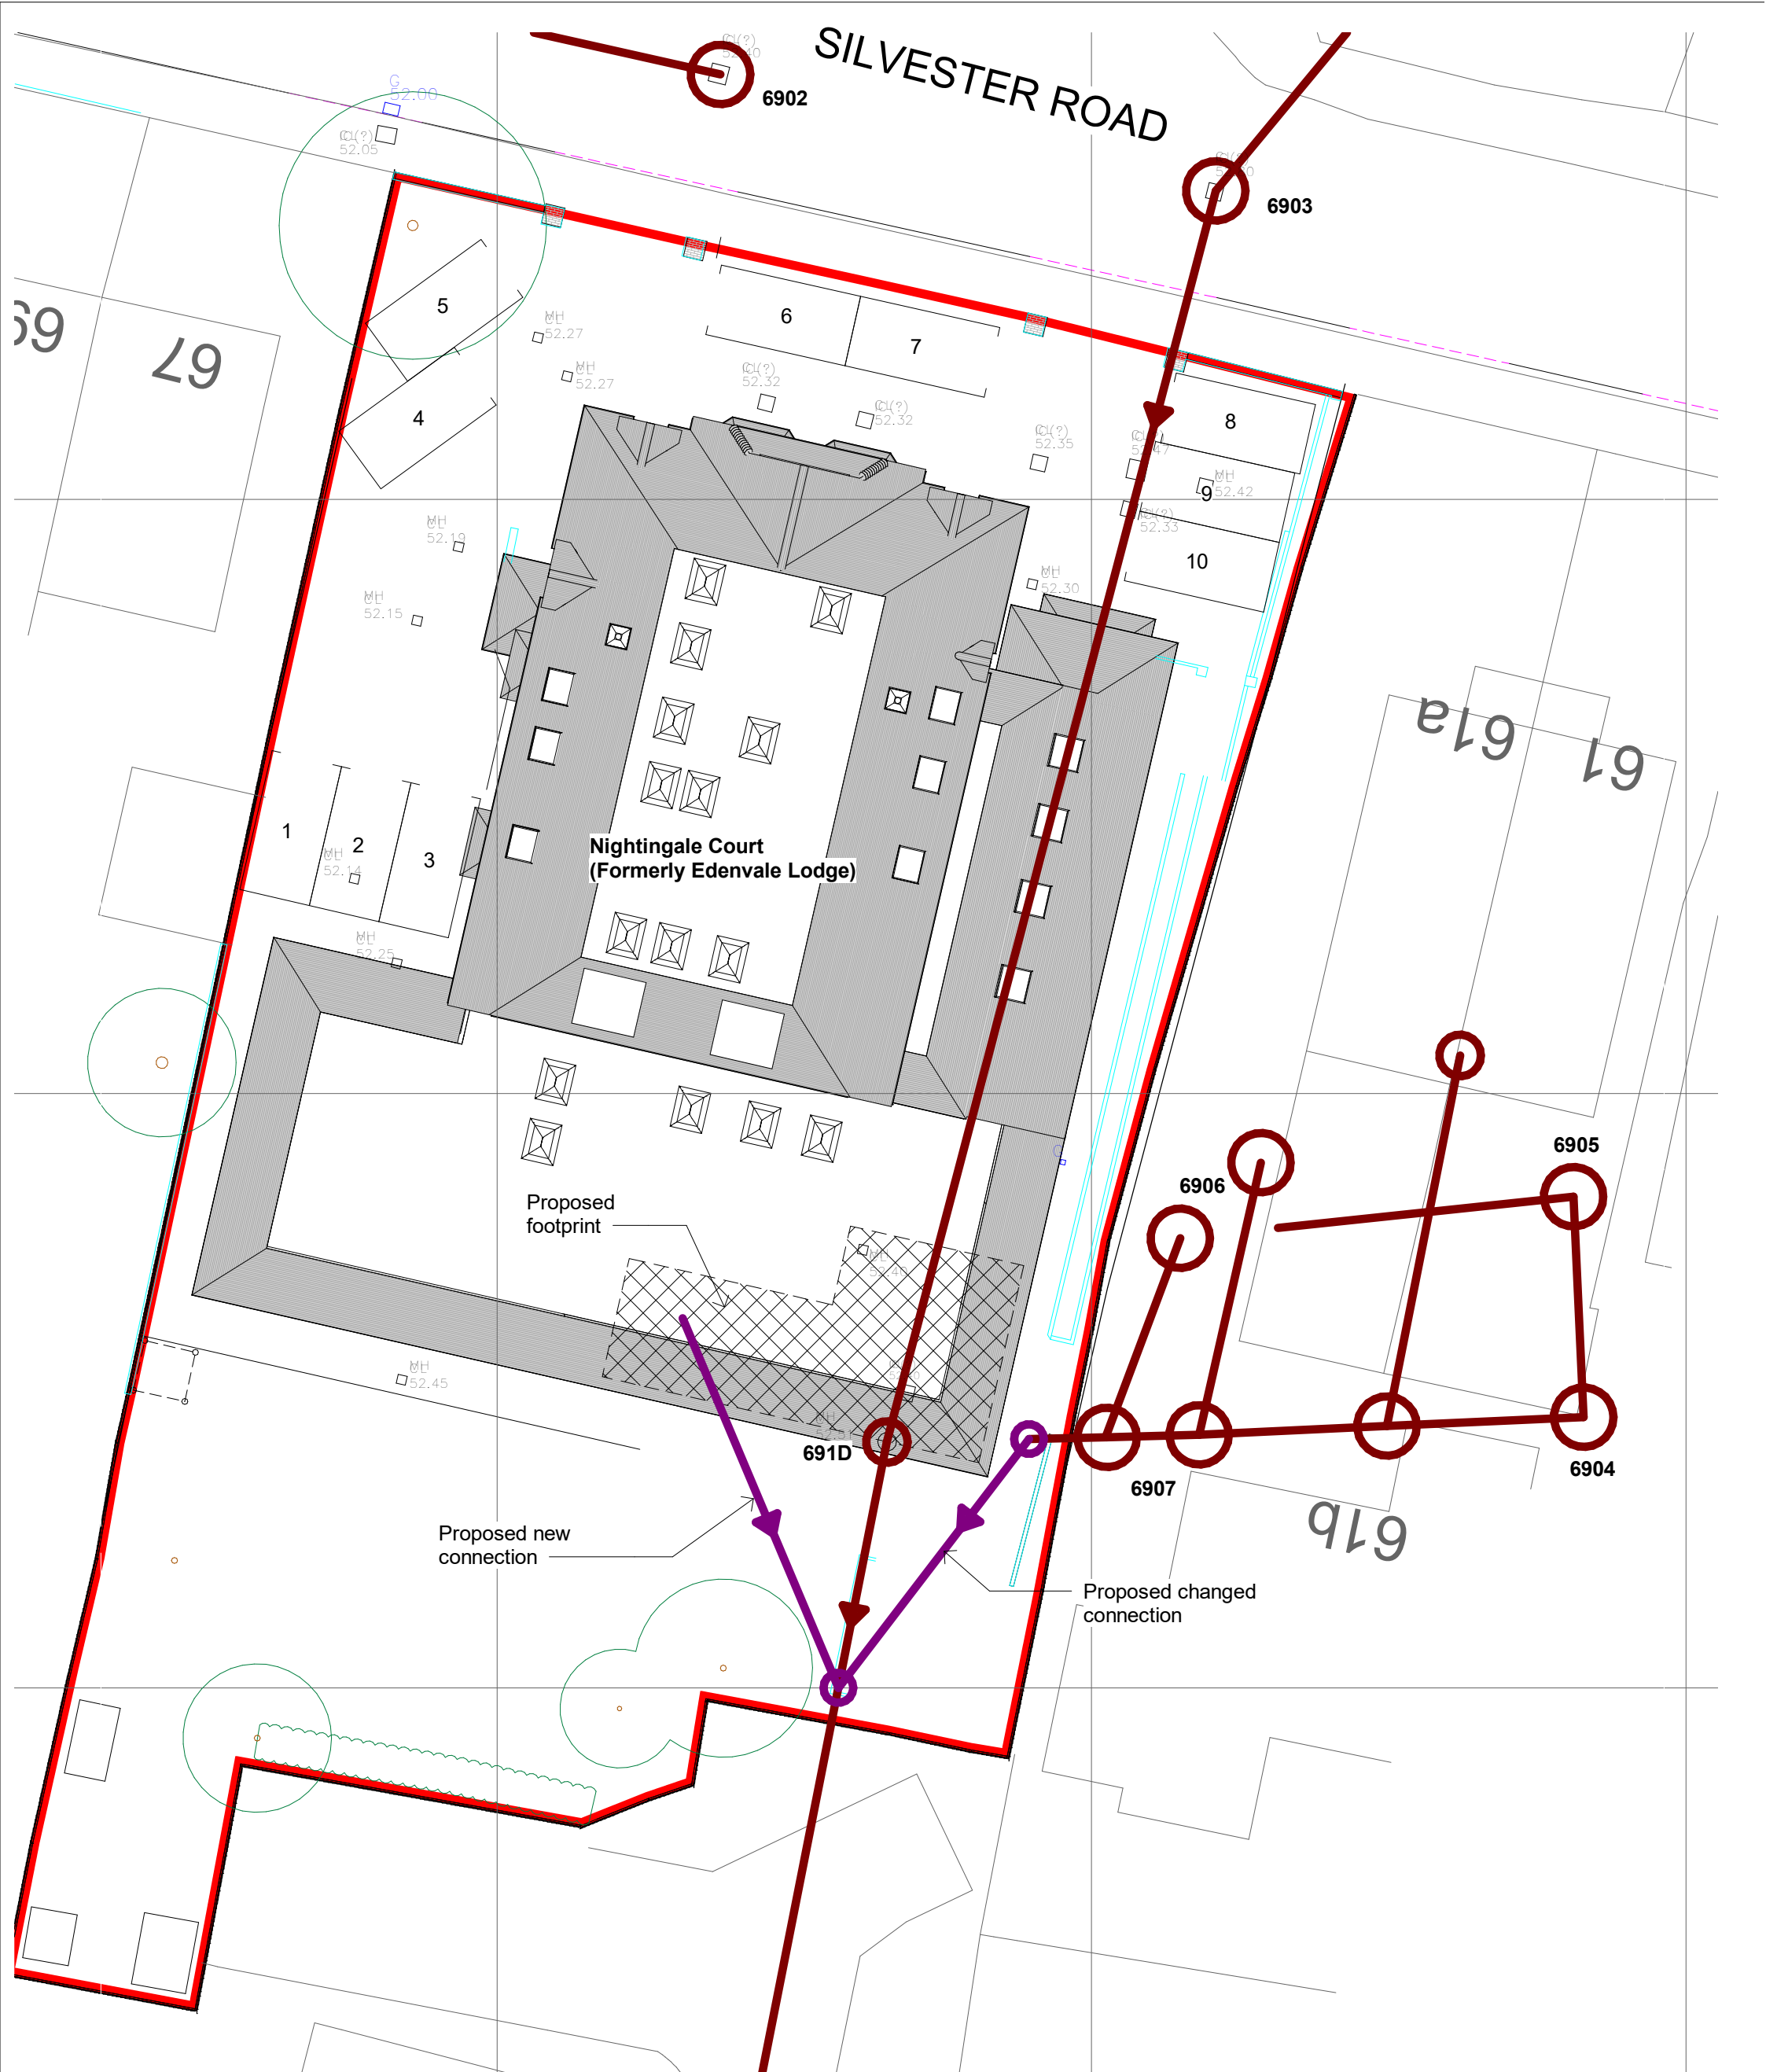


Rev.	Description	Date

project Nightingale Court Care Home
Silvester Road
Waterlooville

client English Oak Care Homes

drawing Sewer Layout - Proposed

date 10 Jan 23

scale 1 : 200 @A3

job 2202

dwg D-041 rev.

crafted

architects

RIBA

410 The Grange, Romsey Road, Michelmersh, Romsey, SO51 0AE 01794 400311 jules@craftedarchitects.co.uk

This drawing is copyright of Crafted Architects Ltd.