


PROPOSED FRONT ADDITION WITH BALCONY OVER.
13, WITTERING ROAD, HAYLING ISLAND, HANTS.
FOR MR & MRS M. CLARK.

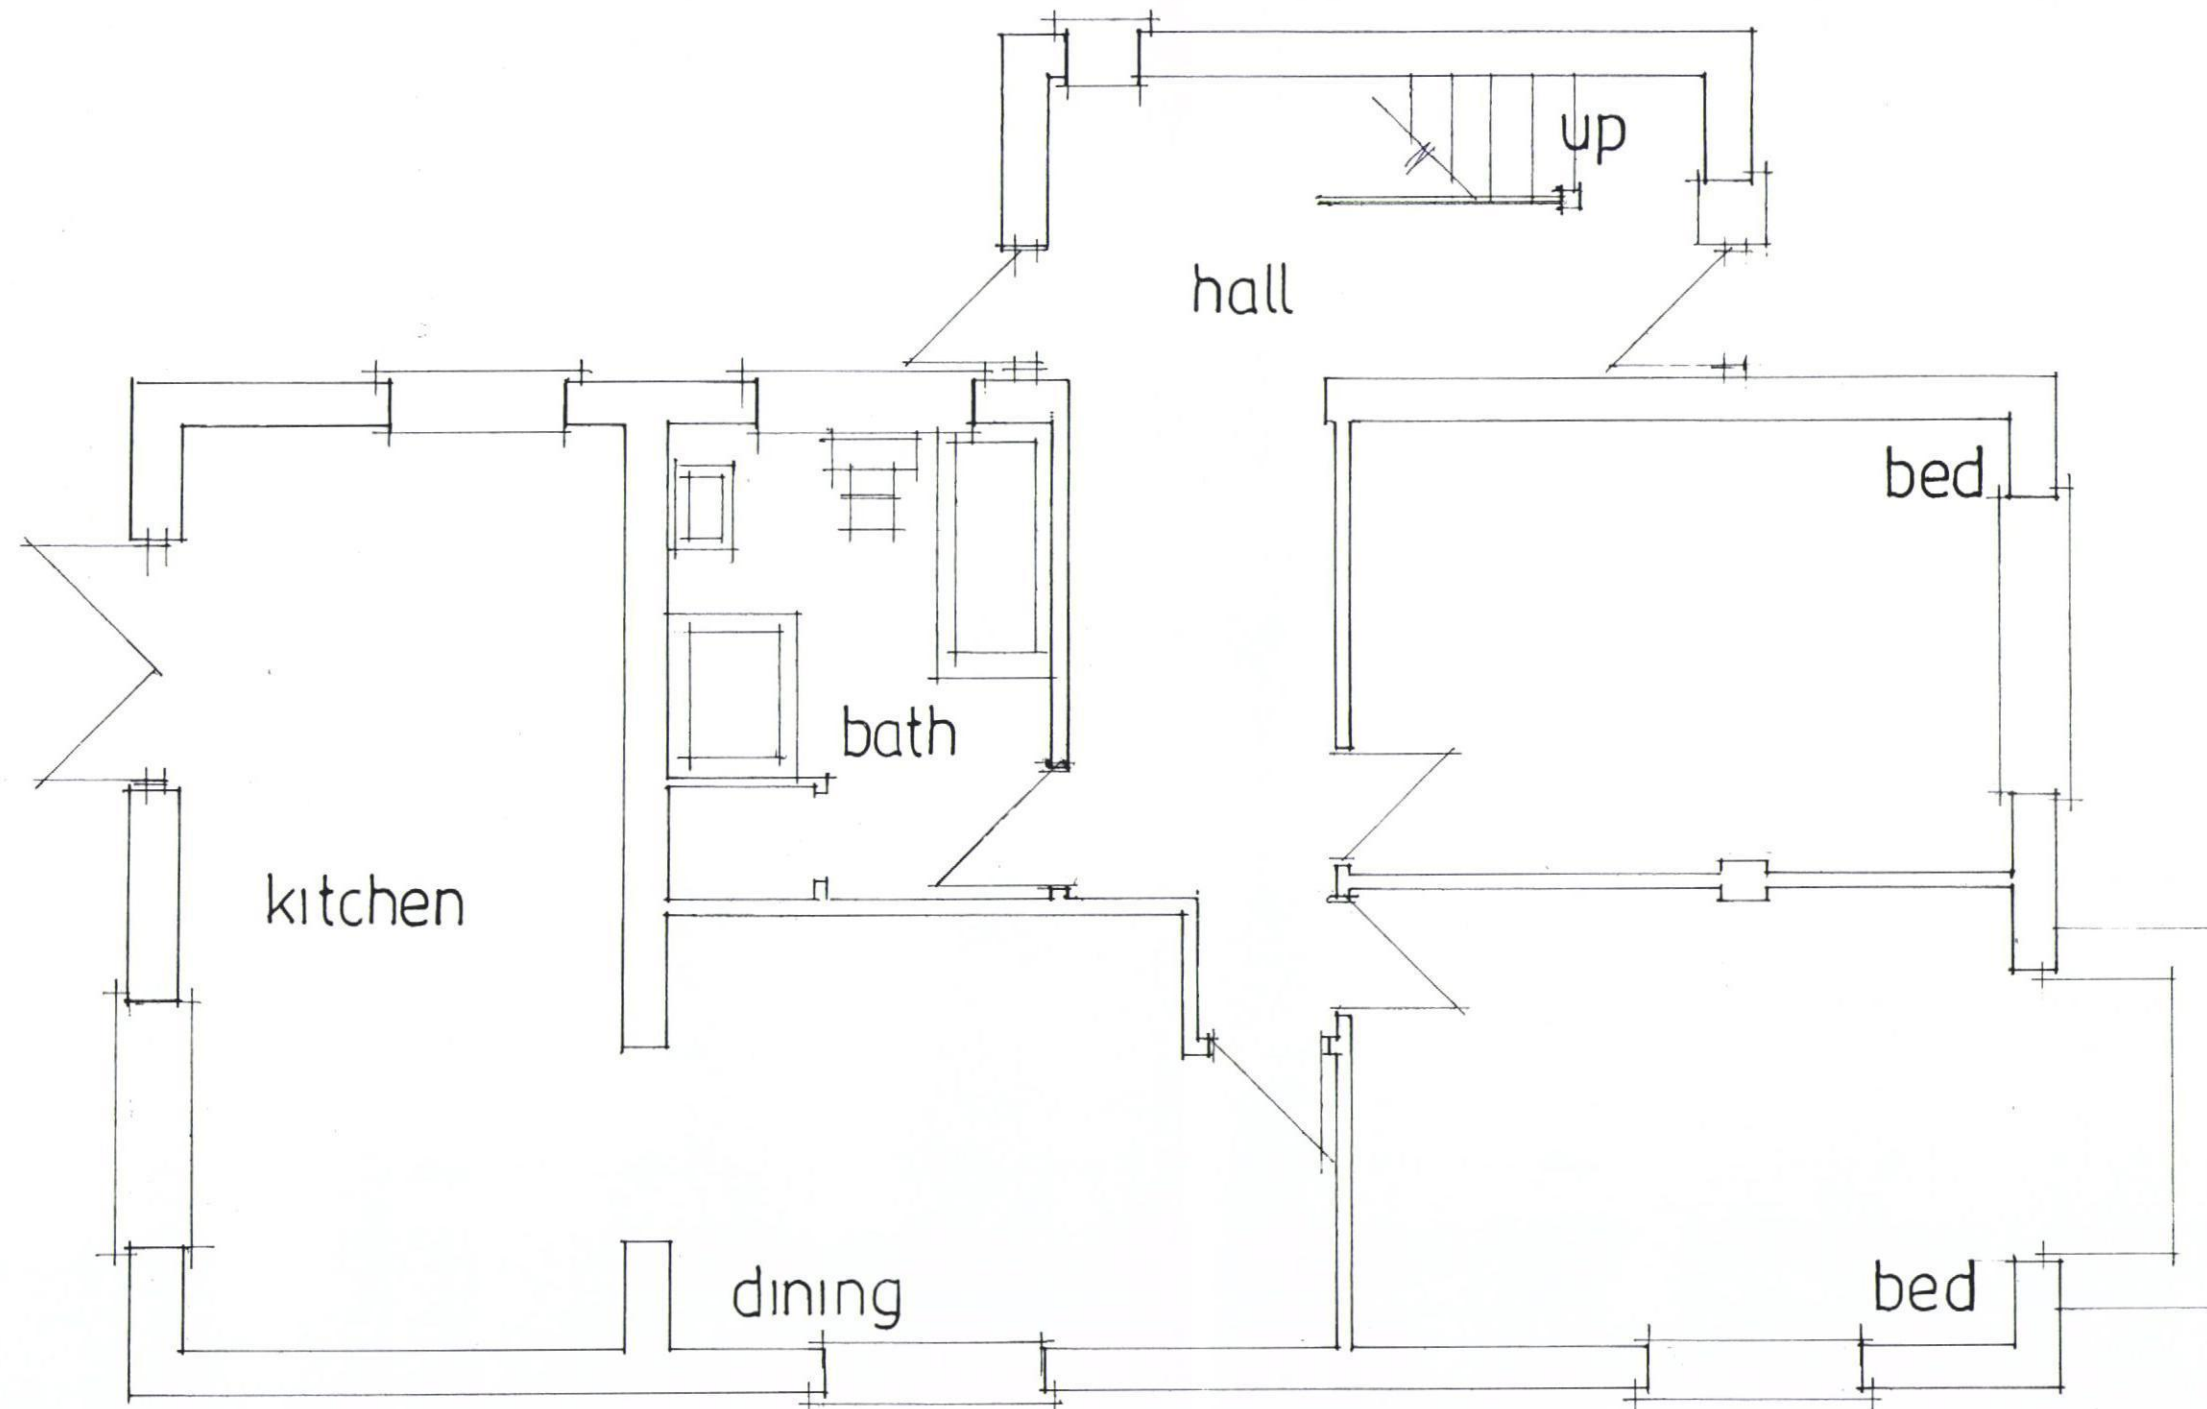

date mar 2014
scale 1:50

EXISTING GROUND FLOOR

PETER J. WALKER MRICS
CHARTERED SURVEYOR
182 SEAFRONT, HAYLING ISLAND, HANTS
PO11 9AN
TEL 02392467571