

**IMPORTANT**

- This drawing/document is to be read in conjunction with all other relevant DMA Architectural Services drawings and specifications etc. and other consultants/appliers information.
- Any discrepancies between different pieces of information that have been supplied shall be notified immediately to DMA Architectural Services.
- All dimensions must be checked on site prior to commencement of works and fabrication.
- Any departure from provided dimensions shall be notified to DMA Architectural Services prior to departure.
- The design and copyright remain the property of DMA Architectural Services unless expressly released in writing by DMA Architectural Services.

**MATERIALS****FLAT ROOF:**

Lead with wood-cored roll joints to match existing.

**EXTERNAL WALL:**

Cavity construction with facing brickwork (Michelmersham machine made red multi Hampshire stock bricks) to match existing.

**RAINWATER GOODS:**


Cast iron guttering and circular section downpipe to match existing – painted black.

**ROOFLIGHT:**


Rectangular plateau rooflight (black) to match existing over entrance hall.

**FASCIA:**

White pvcu to match existing.

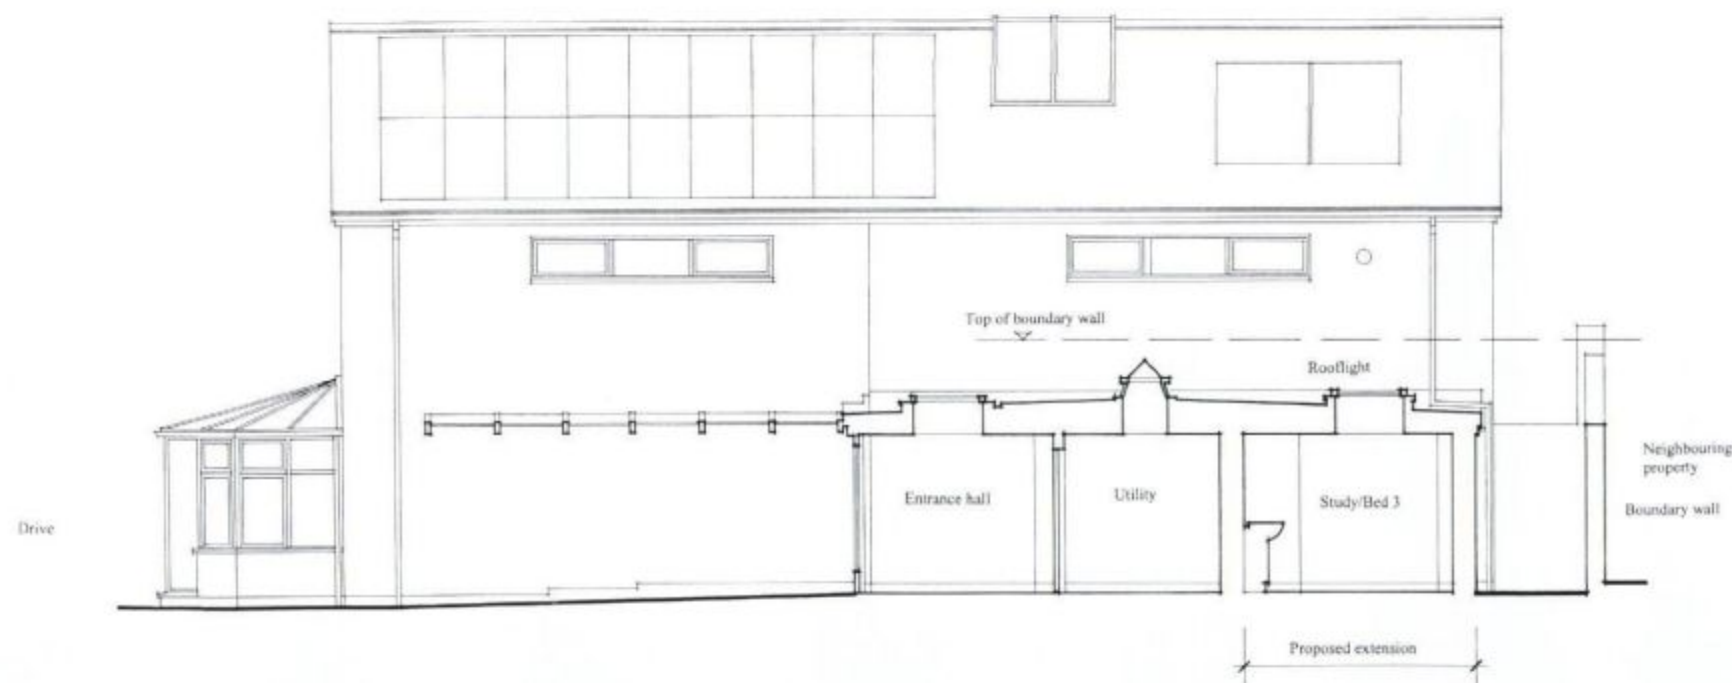

**EAST** - With section through entrance hall, utility and proposed extension.

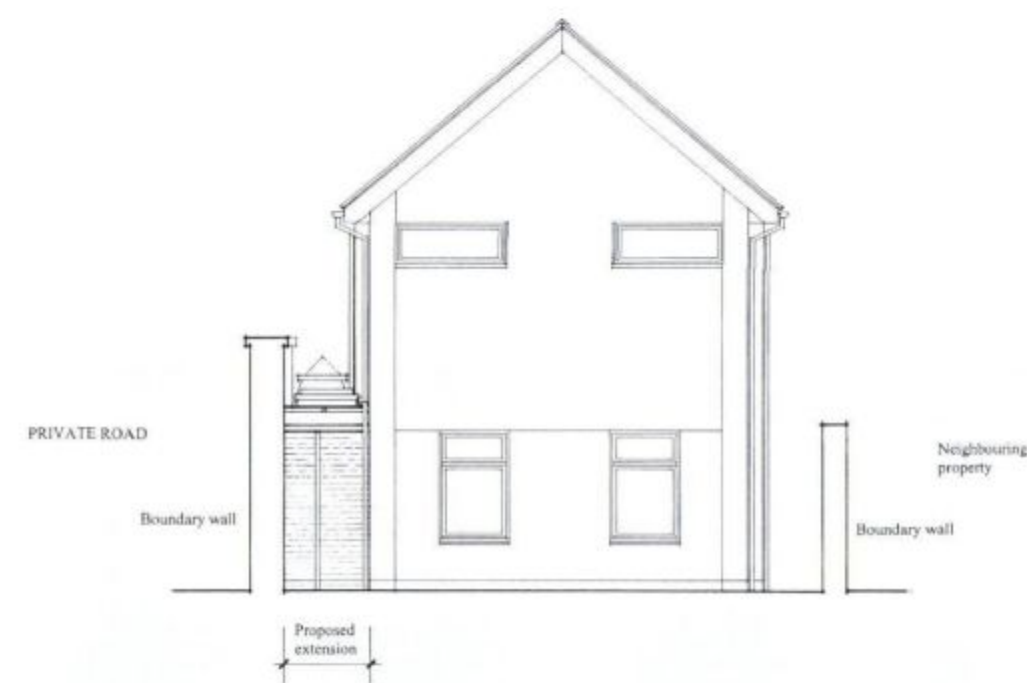


**NORTH**

**DMA  
ARCHITECTURAL  
SERVICES**

39 Vernon Road  
Copnor  
Portsmouth  
Hampshire PO3 5DR

T: 02392 420471  
M: 07795 909349  
Email:  
k.andrews87@ntlworld.com  
Gmail:  
kja136.da@gmail.com

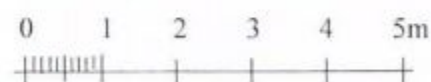

**GROUND FLOOR EXTENSION  
to  
THE LITTLE HUT  
19B KING STREET, EMSWORTH, HAMPSHIRE,  
PO10 7AX**



**PROPOSED ELEVATIONS**

Scale: 1:100 @ A3

October 2013

**1713 - 05**