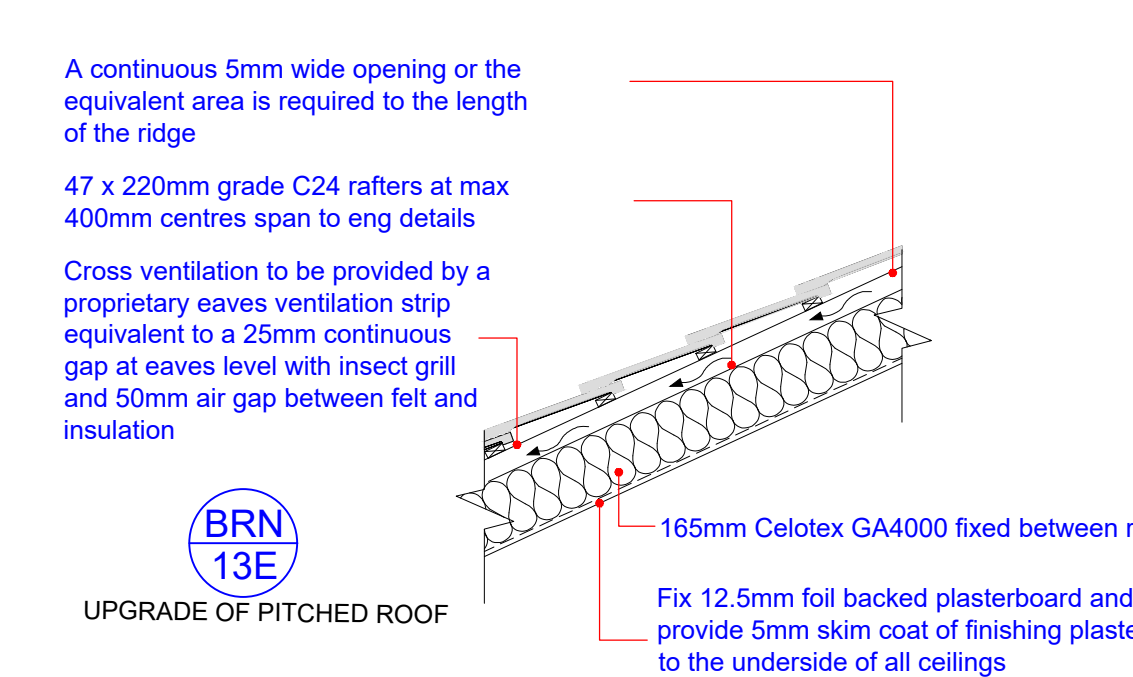
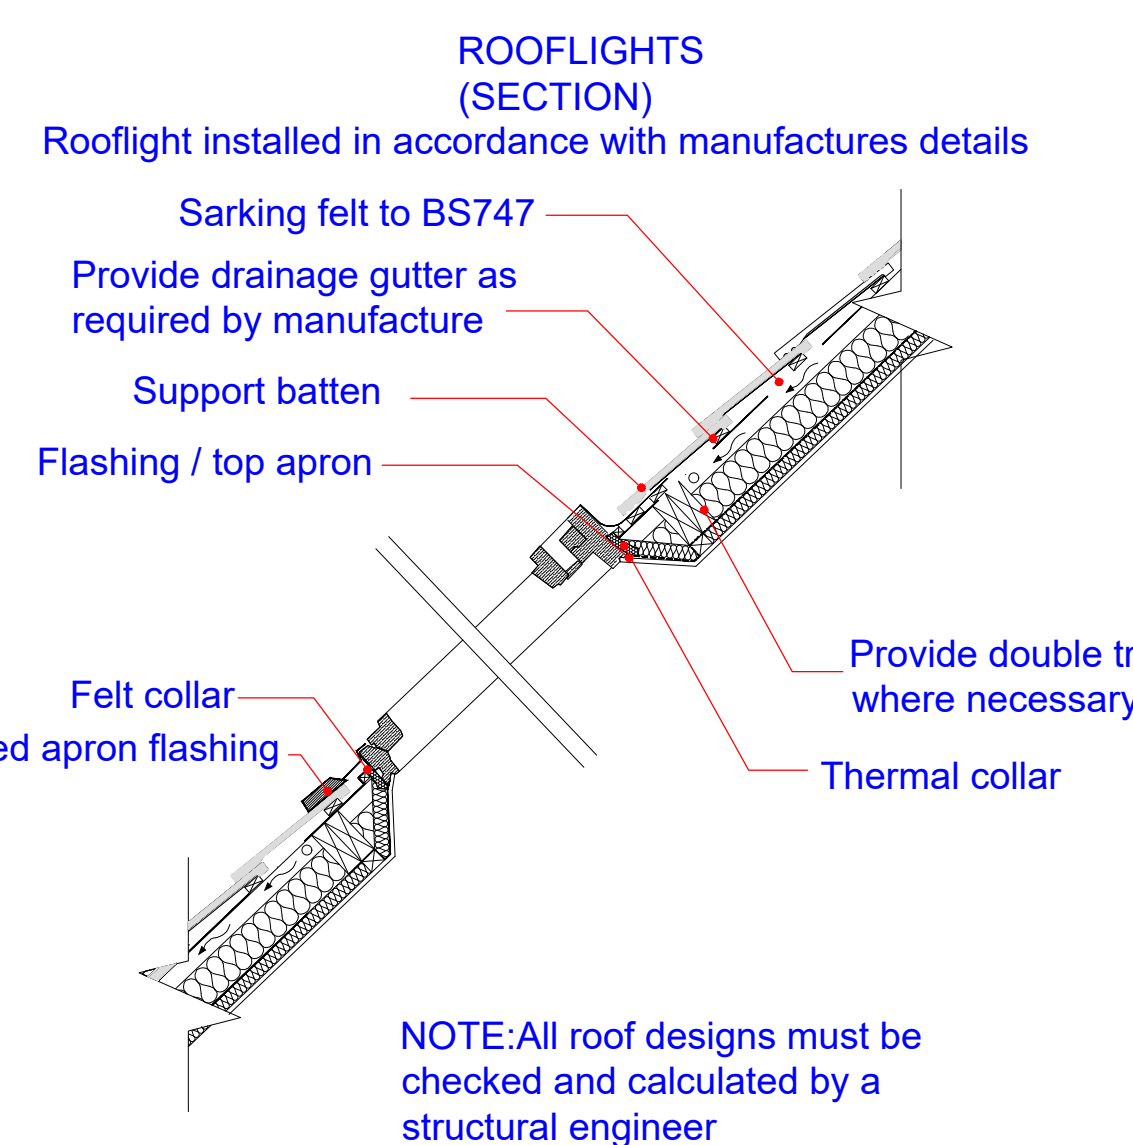
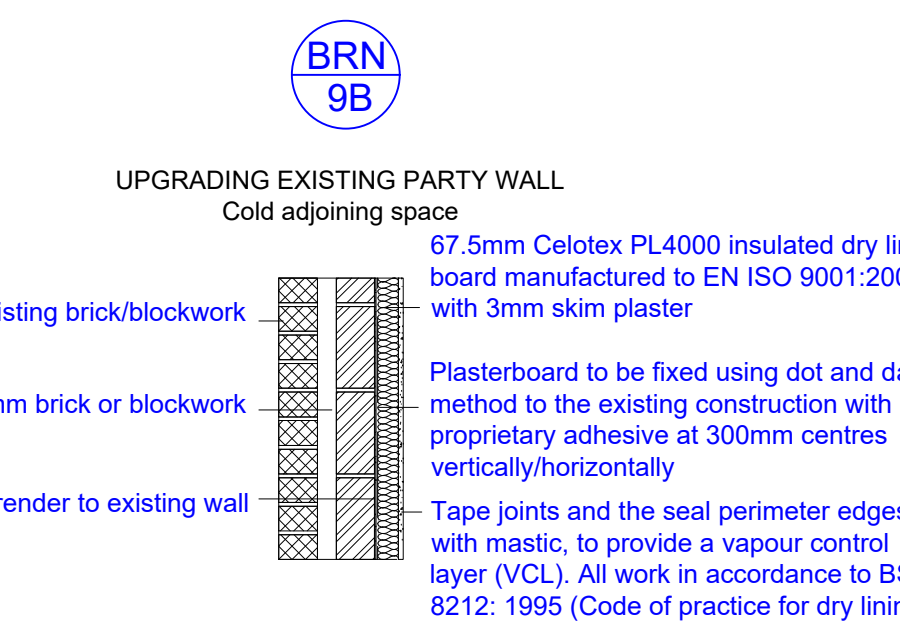
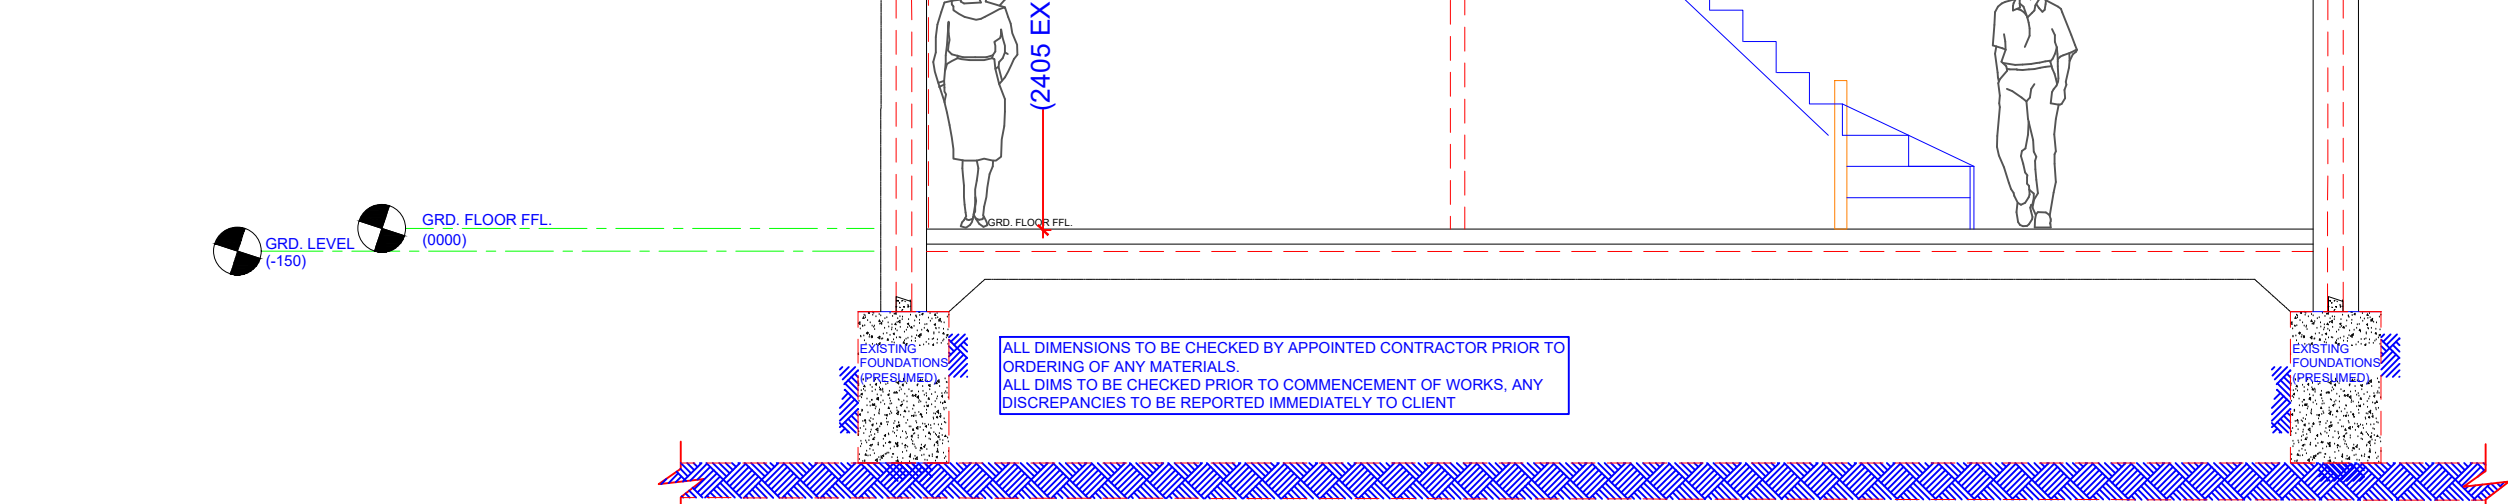


DETAILS AND DIMENSIONS OF ALL LEVELS OF PROPOSED PLANS TO BE CHECKED ON SITE BY APPOINTED CONTRACTOR PRIOR TO ANY COMMENCEMENT/ORDERING OF MATERIALS OF WORK, ANY QUERIES, VARIATIONS OR DISCREPANCIES DIRECTED TO CLIENT - DM DESIGNS ACCEPTS NO RESPONSIBILITY IN ANY PART ON DRAWINGS UNLESS OTHERWISE AGREED PRIOR.

NOTE:
DRAWING:O'CONNOR_01A TO BE USED IN CONJUNCTION WITH ASSOCIATED BUILDING REGULATIONS NOTES O'CONNOR/B/LP
DIRECTIONAL NORTH ARROW SHOWN ON BLOCK & LOCATION PLANS O'CONNOR/B/LP.

BRN DENOTES ATTACHED BUILDING REGULATION NOTES
1 DENOTES ITEM No.

MODIFICATIONS	ISSU
AMENDED BEDROOMS FOR PLANNING	C - C
ADDED BEDROOM TEXT	B - B

LOFT CONVERSION WITH REAR DORMER

CUSTOMER 12 HARRISON WAY, WEST LEIGH,
HAVANT, PO9 5FD

DRAWN BY: 	<table border="1"> <tr> <td>DRAWING NO:</td><td>O'CONNOR 01A</td><td>1 OF 1</td></tr> <tr> <td>SCALE:</td><td></td><td>VARIAS:</td></tr> <tr> <td>DATE:</td><td>12.10.2023</td><td></td></tr> <tr> <td>REVISION:</td><td>C</td><td>A0</td></tr> </table>	DRAWING NO:	O'CONNOR 01A	1 OF 1	SCALE:		VARIAS:	DATE:	12.10.2023		REVISION:	C	A0
DRAWING NO:	O'CONNOR 01A	1 OF 1											
SCALE:		VARIAS:											
DATE:	12.10.2023												
REVISION:	C	A0											

