





NHE-North Elevation (1)  
1:50



NHE-South Elevation  
1:50

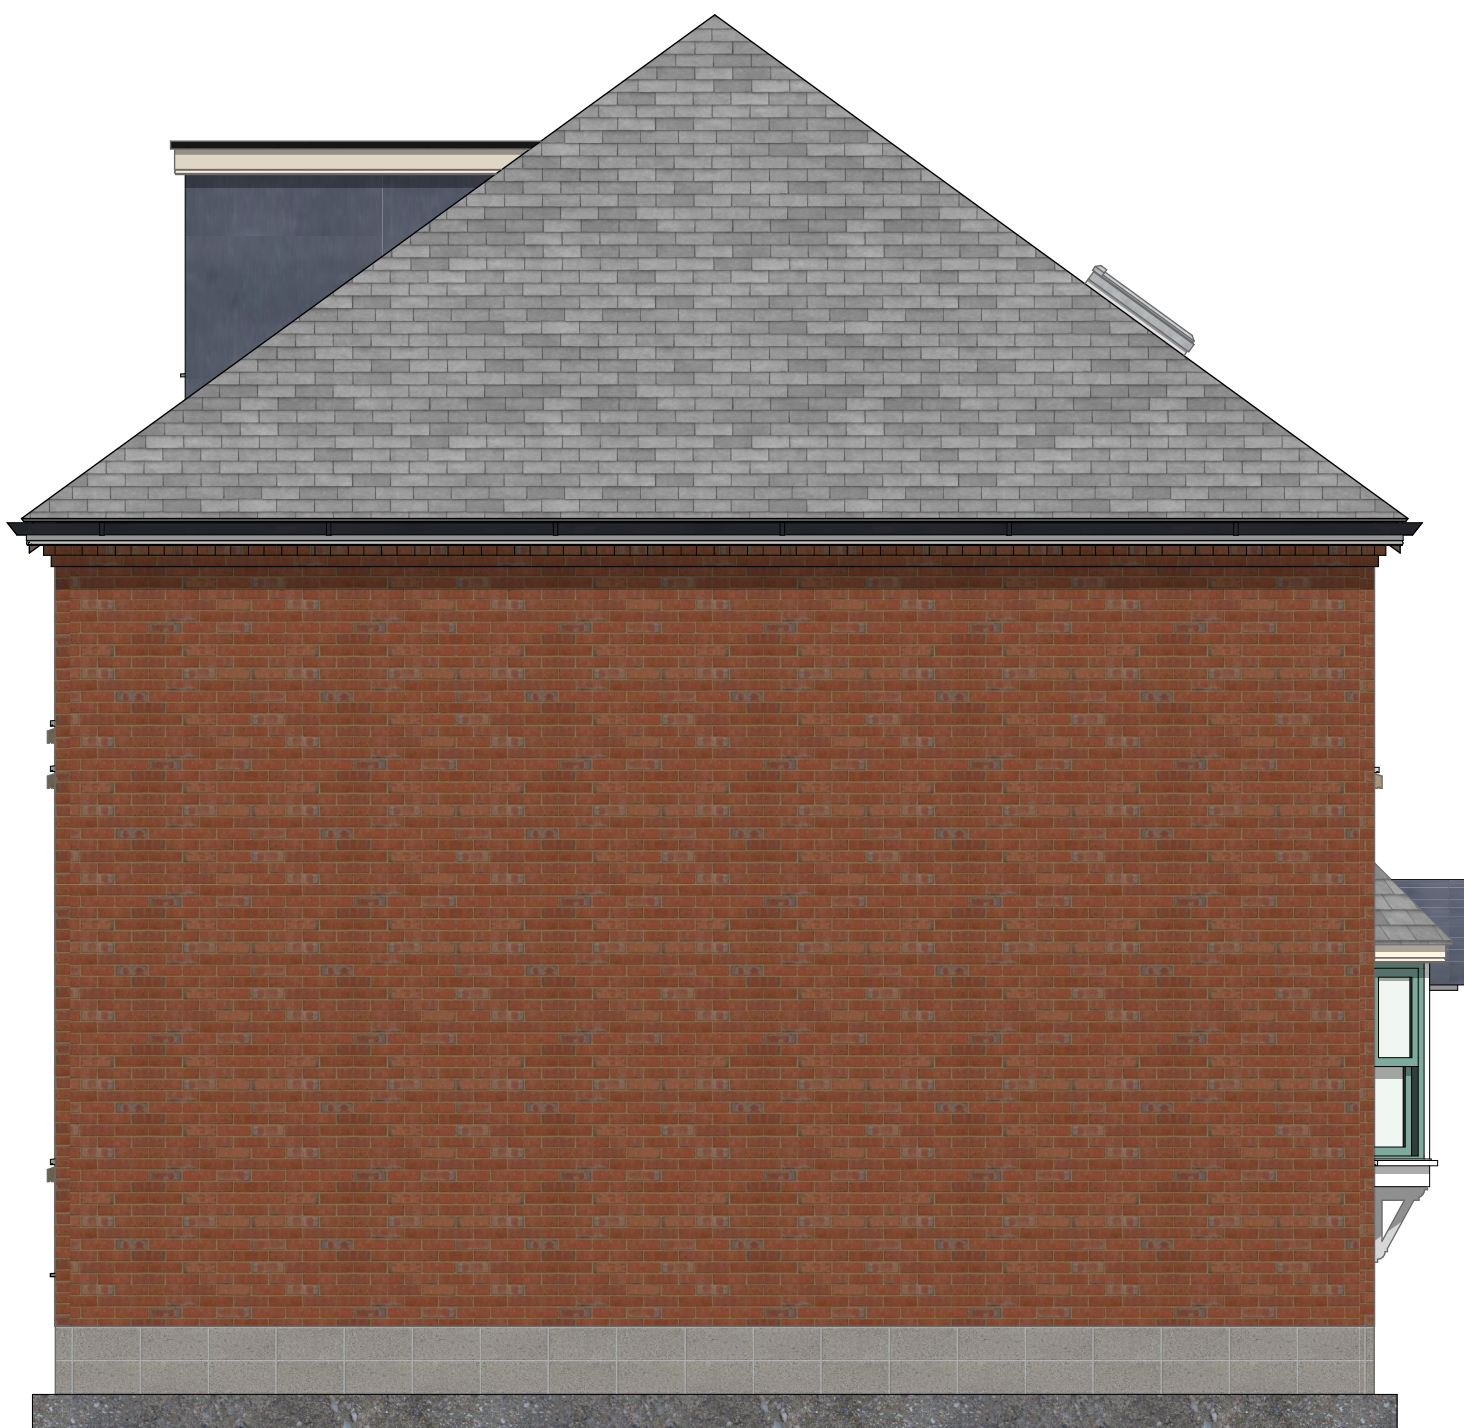

NHE-East Elevation  
1:50

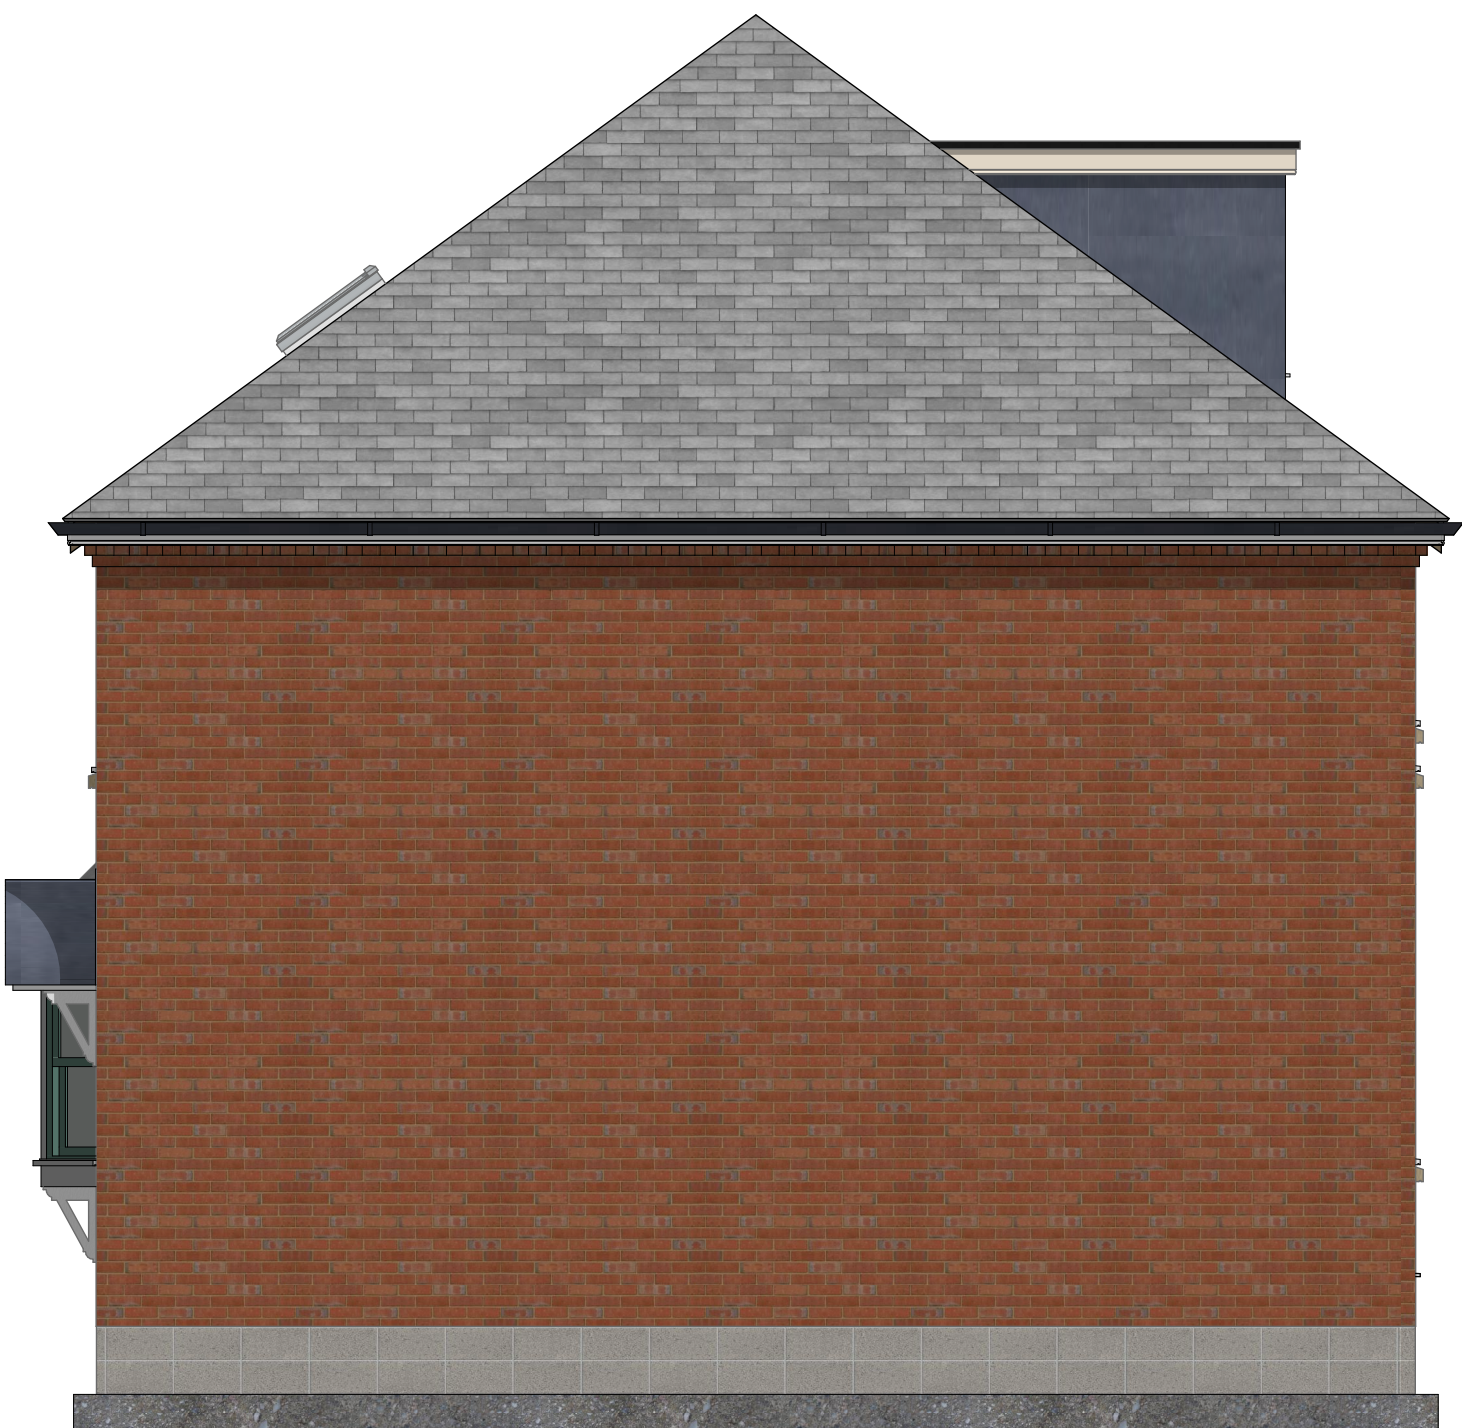

NHE-West Elevation  
1:50