
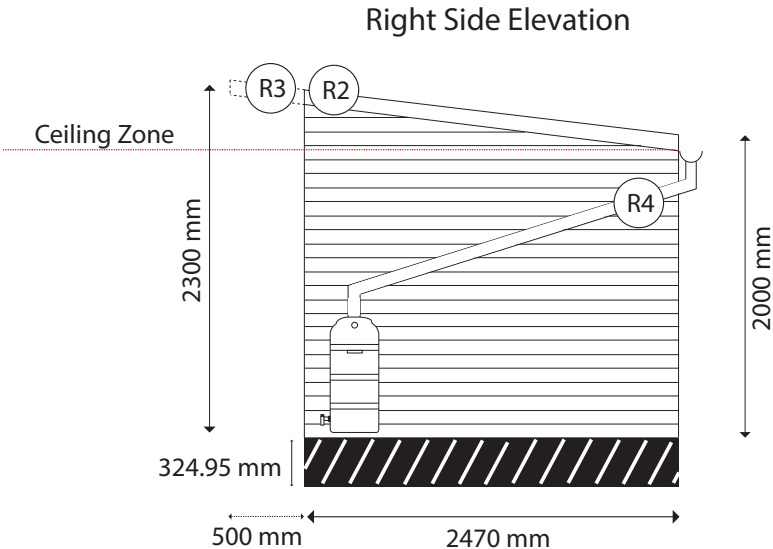
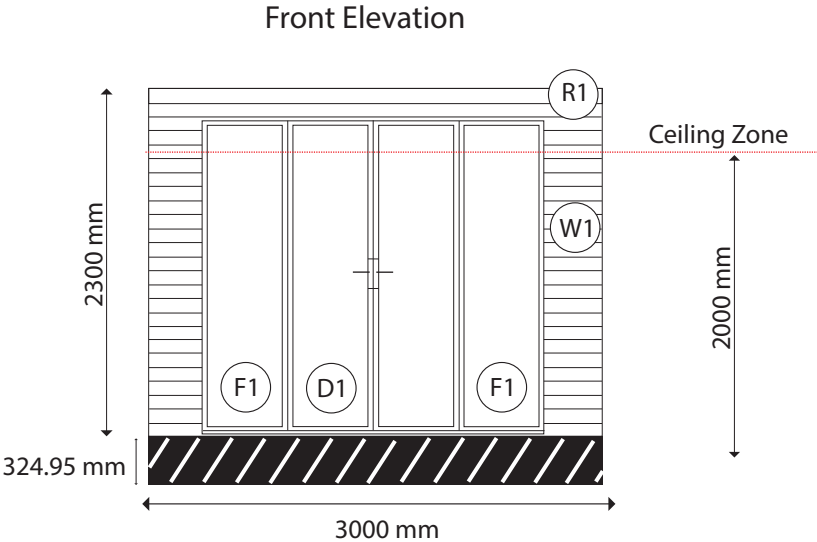


Materials Key
Walls W1 Pressure treated shiplap timber cladding Roof / Eaves / Soffits / Rainwater Goods R1 Roof finish. UPVC fascia board (Colour TBC) R2 EPDM rubber roof R3 Projecting soffit at eaves with hollow soffit board (colour TBC) R4 RW downpipe and gutters Windows F1 UPVC fixed windows (to style as shown) Doors D1 Double doors (to style as shown)
Elevation Notes
Note 1 French doors to be fitted with safety glazing Note 2 RWP to drain into water butt Note 3 Emergency egress door to have a clear opening of 450 x 735mm (0.33m2), located within 800 to 1100mm from finished floor level. (Building Regulation 2010 Approved Document B1 p.15.)
Elevation Legend
Existing Patio Steps New Concrete Base Roof Overhang RWP - Rain Water Pipe
Door Measurements

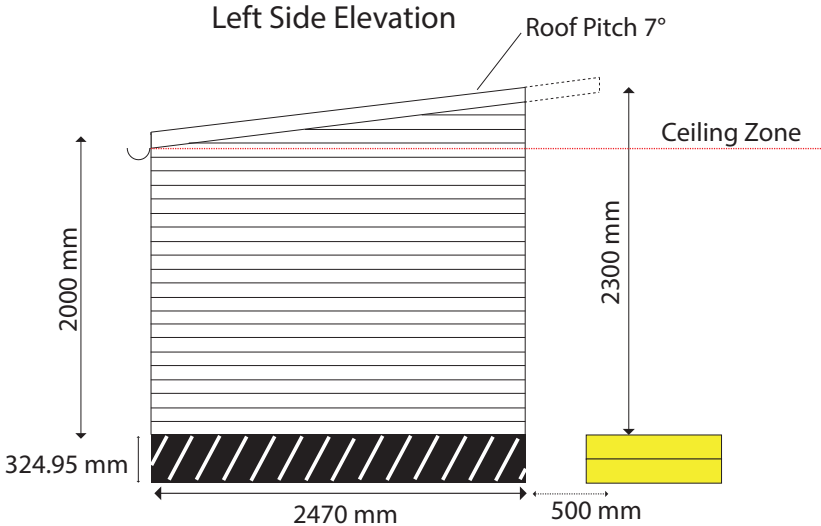

Drawing Title : SWH Cabin - Elevation Drawing		
Date : 25/03/2022	Scale 1:50	Size : A3