



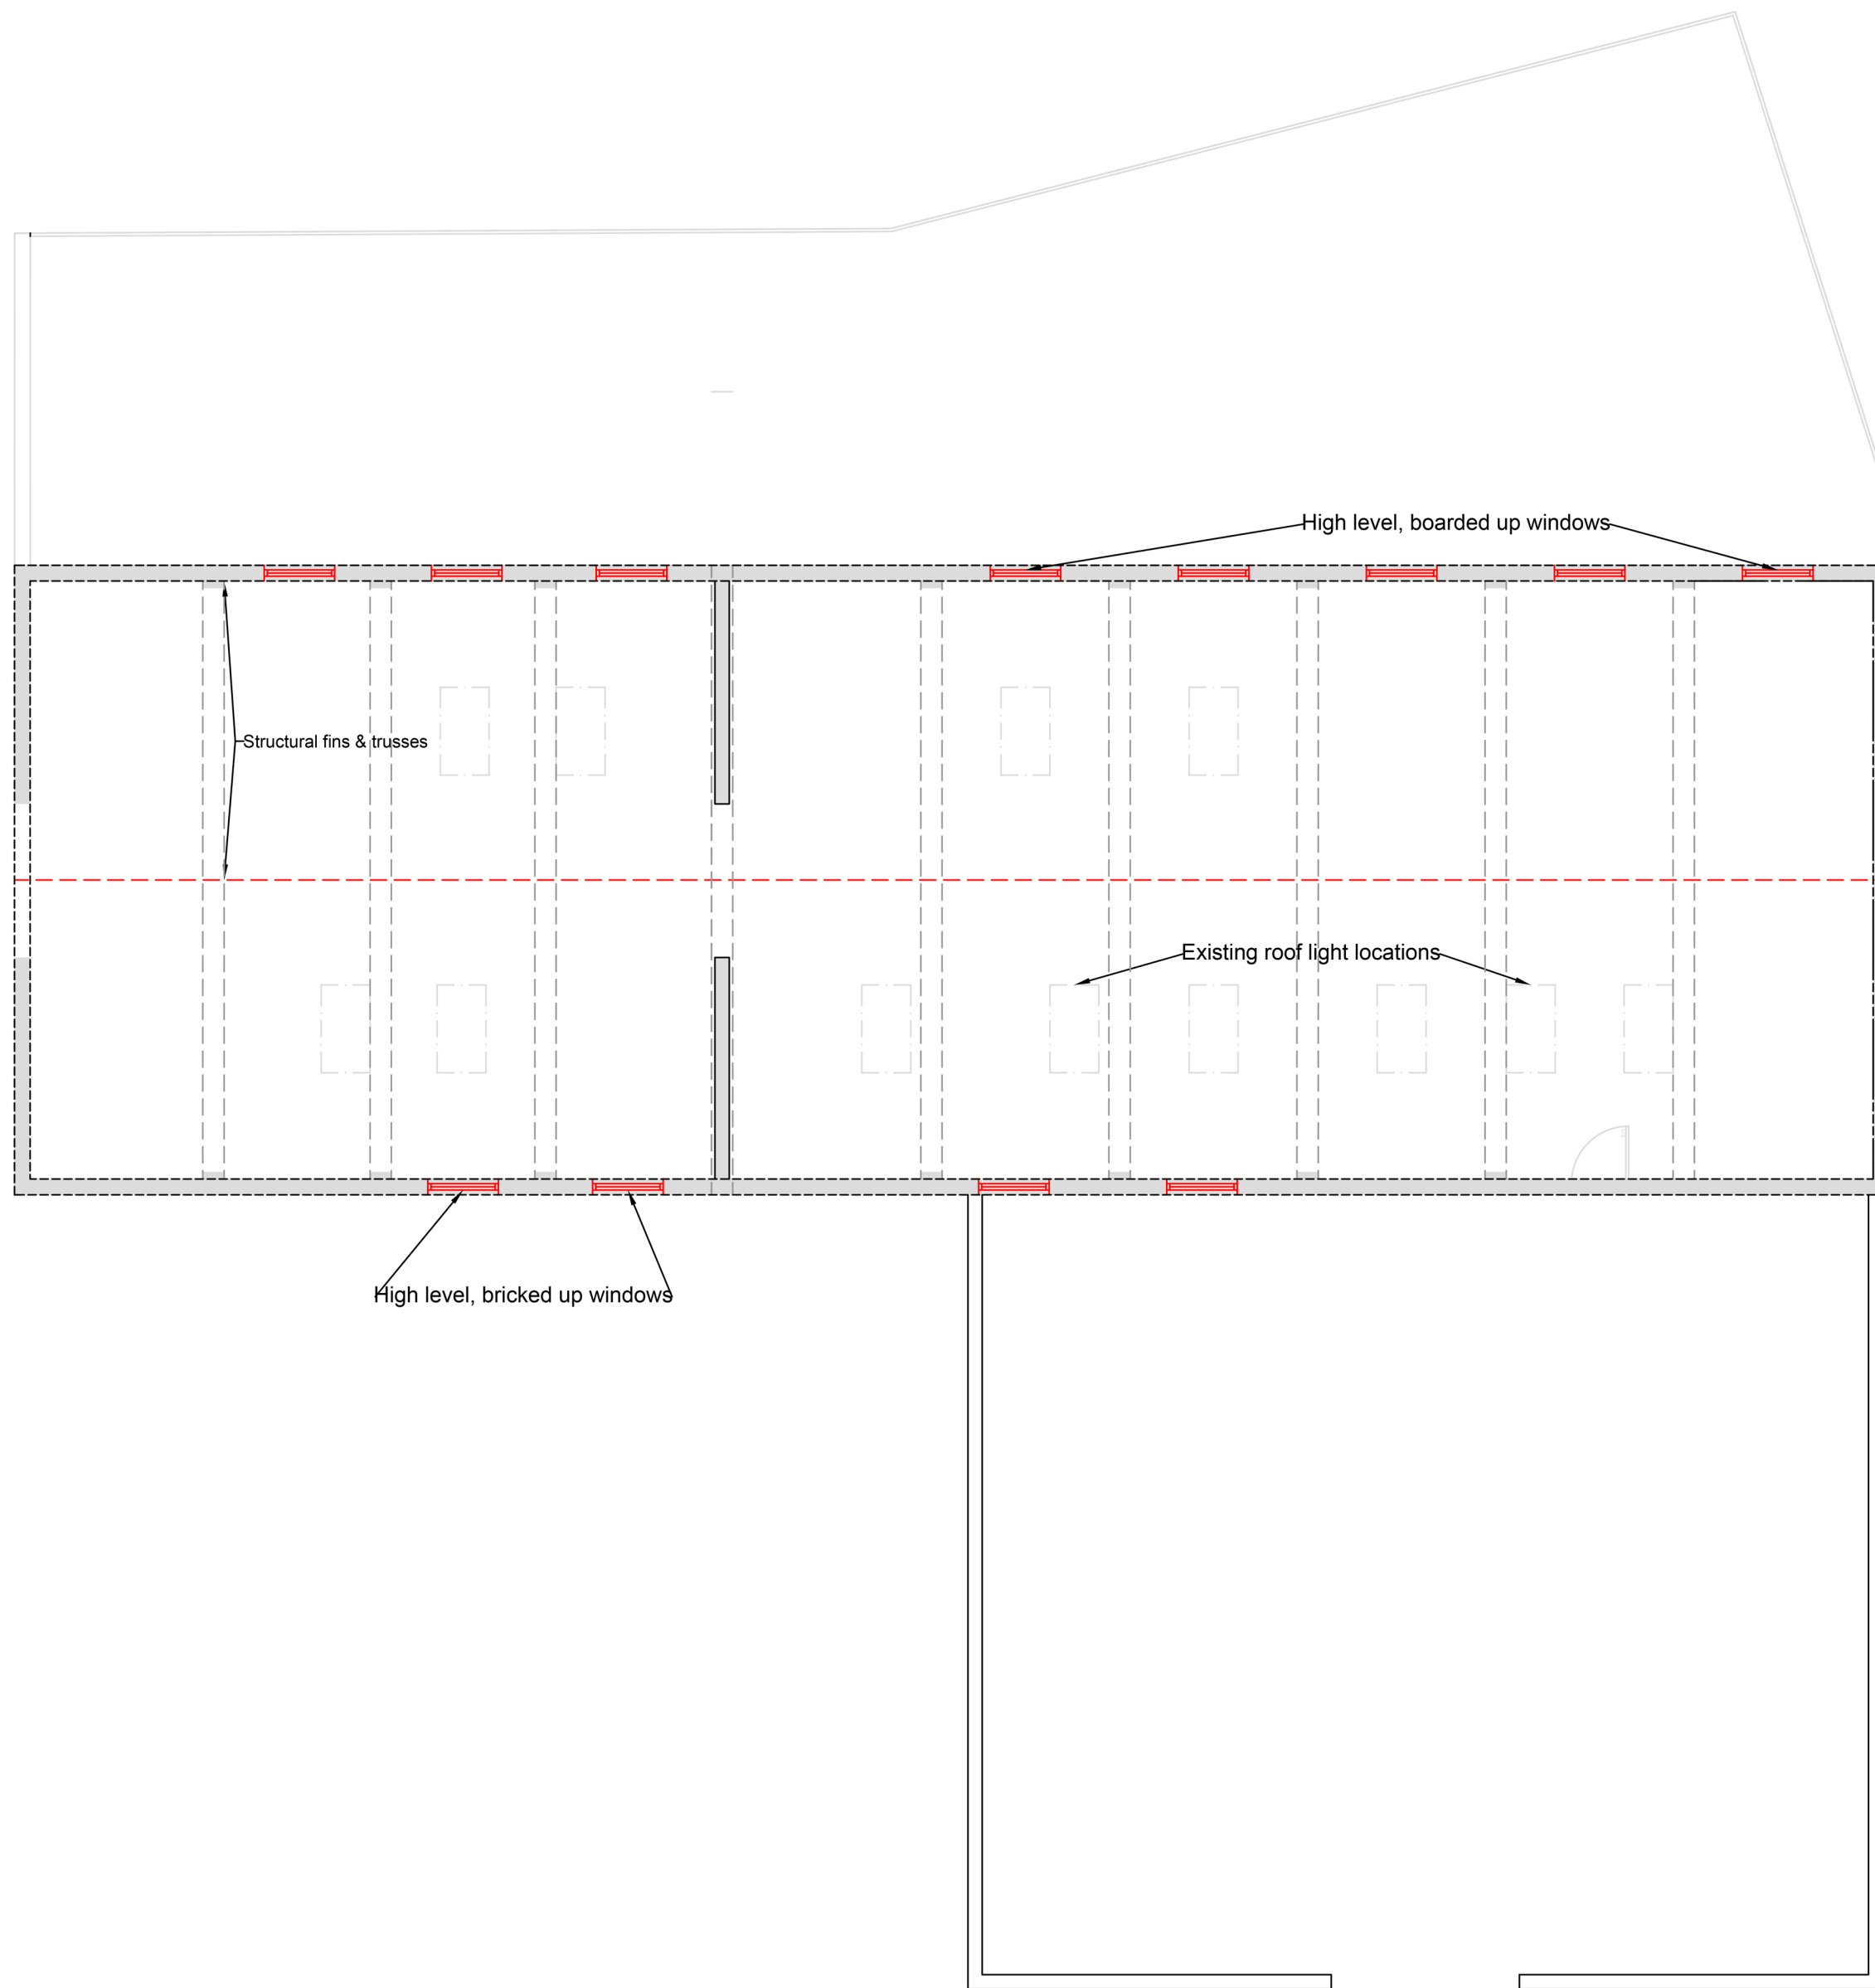

PLAN
EXISTING

1:100 @ A2

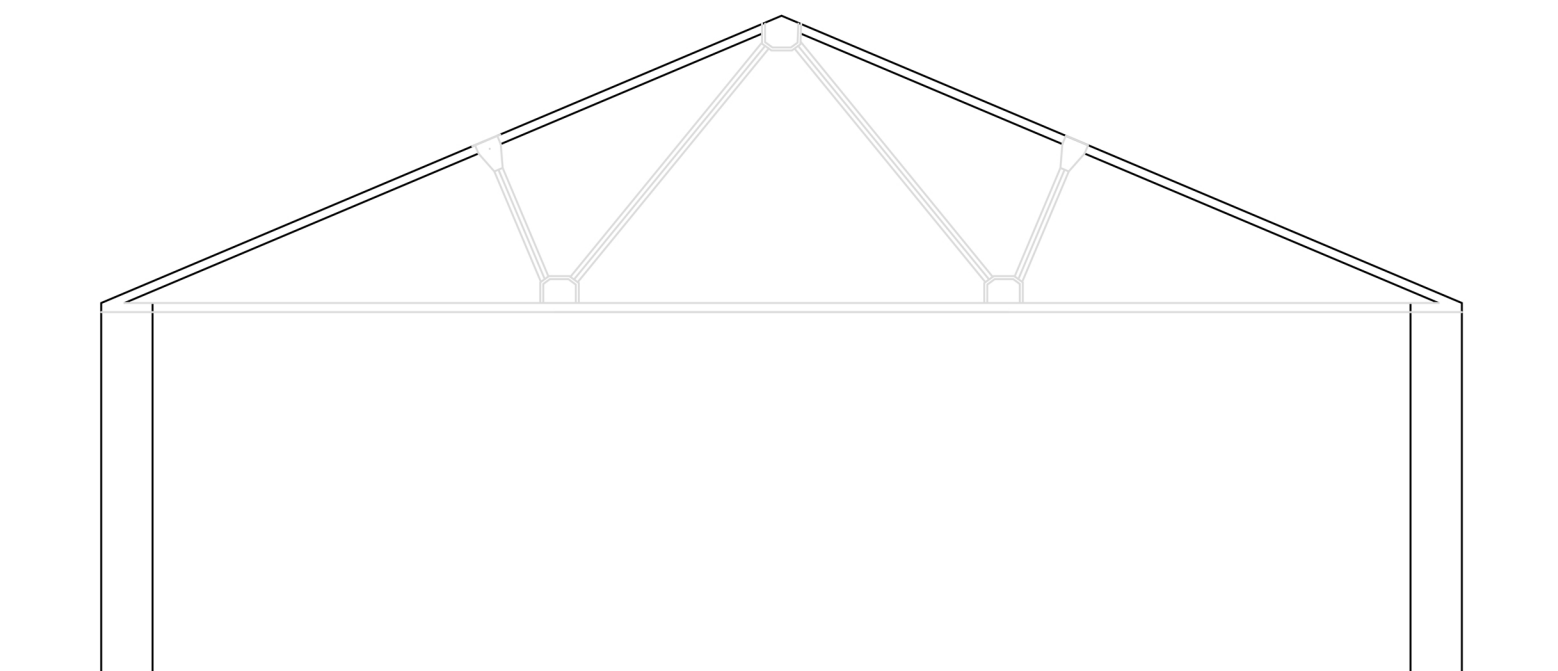

SECTION 1:50 @ A2

Project The Diary Northwood Farm Hayling Island	
Drawing Existing Plan & Section	
Scale 1:100	
Date 04.09.19	Revision 00
Drawing No. CON05	