


Proposed new vehicular access

Hatched additional footprint

110 Southleigh Road PO9 2PS

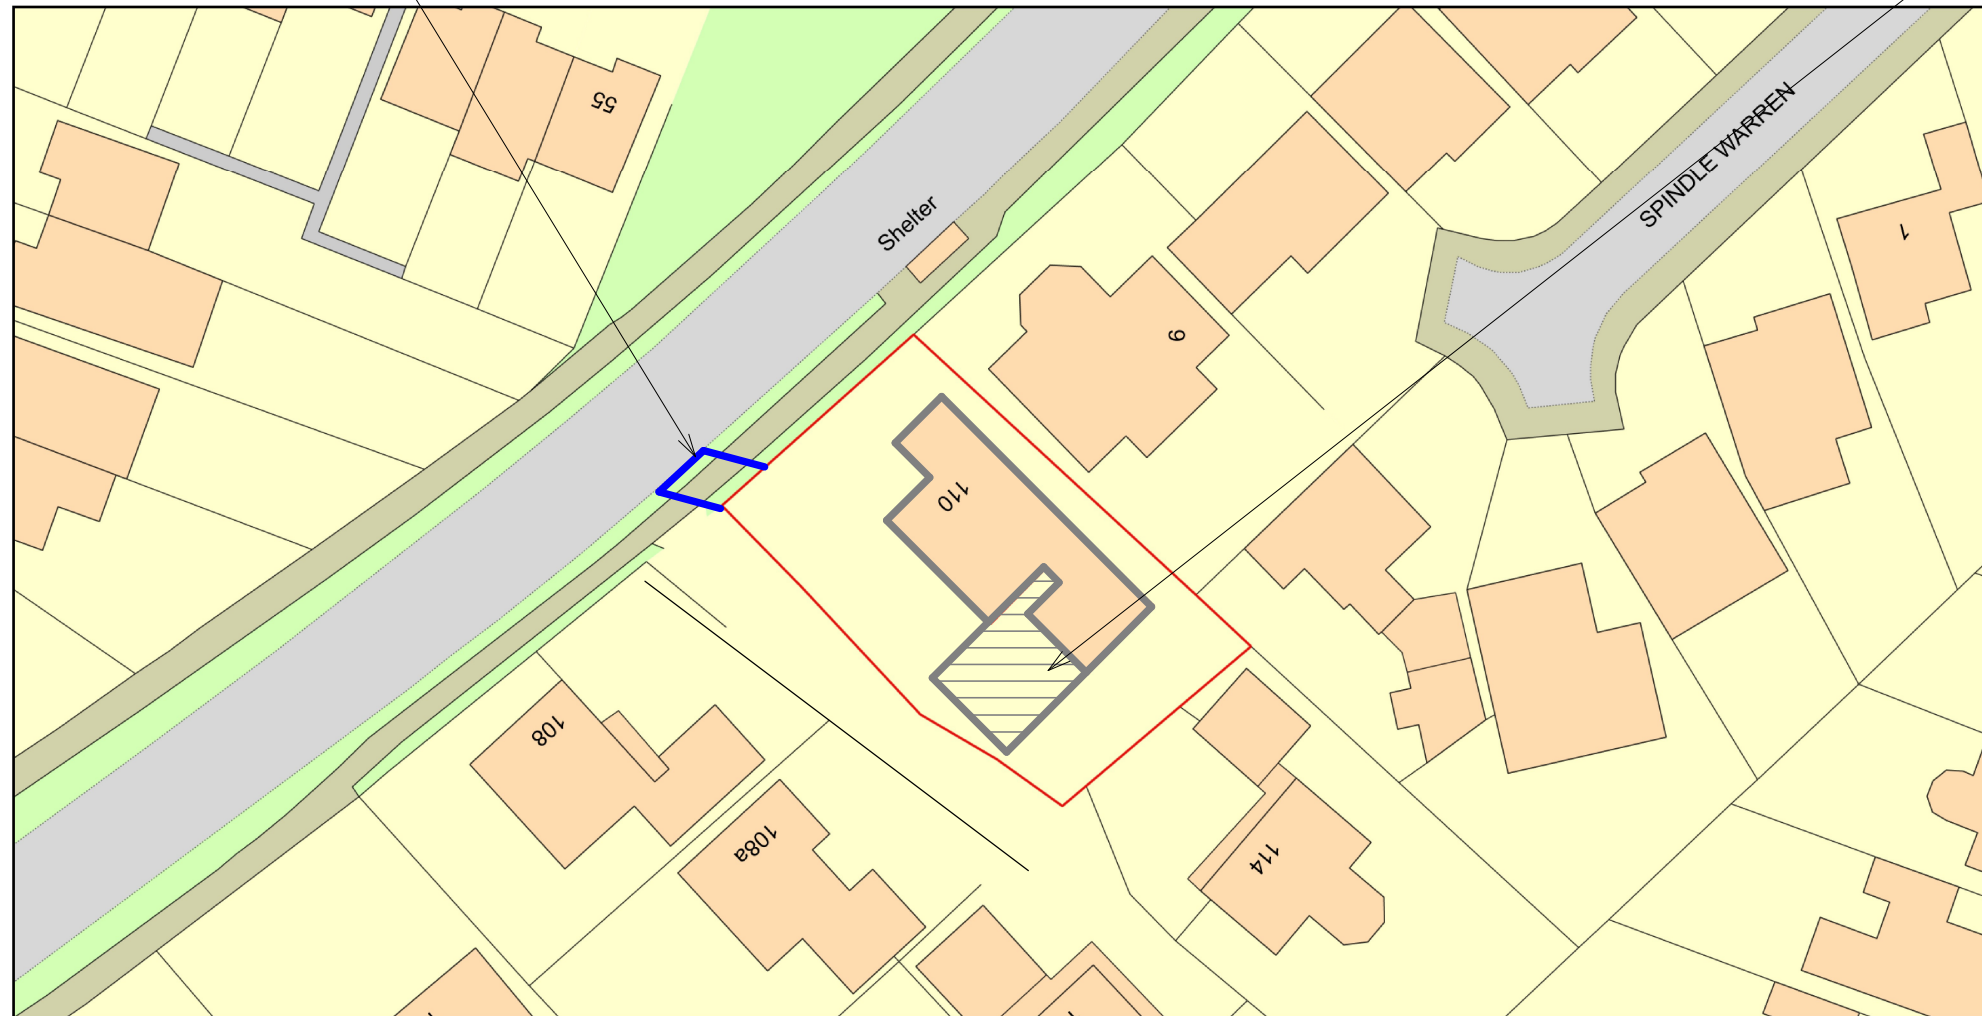

Plan Produced for: Parkers Design
Date Produced: 30 Aug 2020
Plan Reference Number: TQRQM20243211655217
Scale: 1:500 @ A4

© Crown copyright and database rights 2019 OS 100042766

1:500							100
1:200							20
1:100							10
1:50							5



(C) Copyright of Parkers Design (Southern) Limited. Any reproduction of these drawings will require written authority from the copyright owner.

Parkers Design Limited - The Studio @ 90, PO9 2PR

www.pexd.co.uk - info@pexd.co.uk - 07776 008822

PROJECT
110 Southleigh Road PO9 2PS

SHEET
Block Plan

CLIENT
A Sakutukwa

Date Issue Date Scale (@ A3)

Drawn by	SW	DRAWING NUMBER	REV
Checked by	SR	A107 v2	