
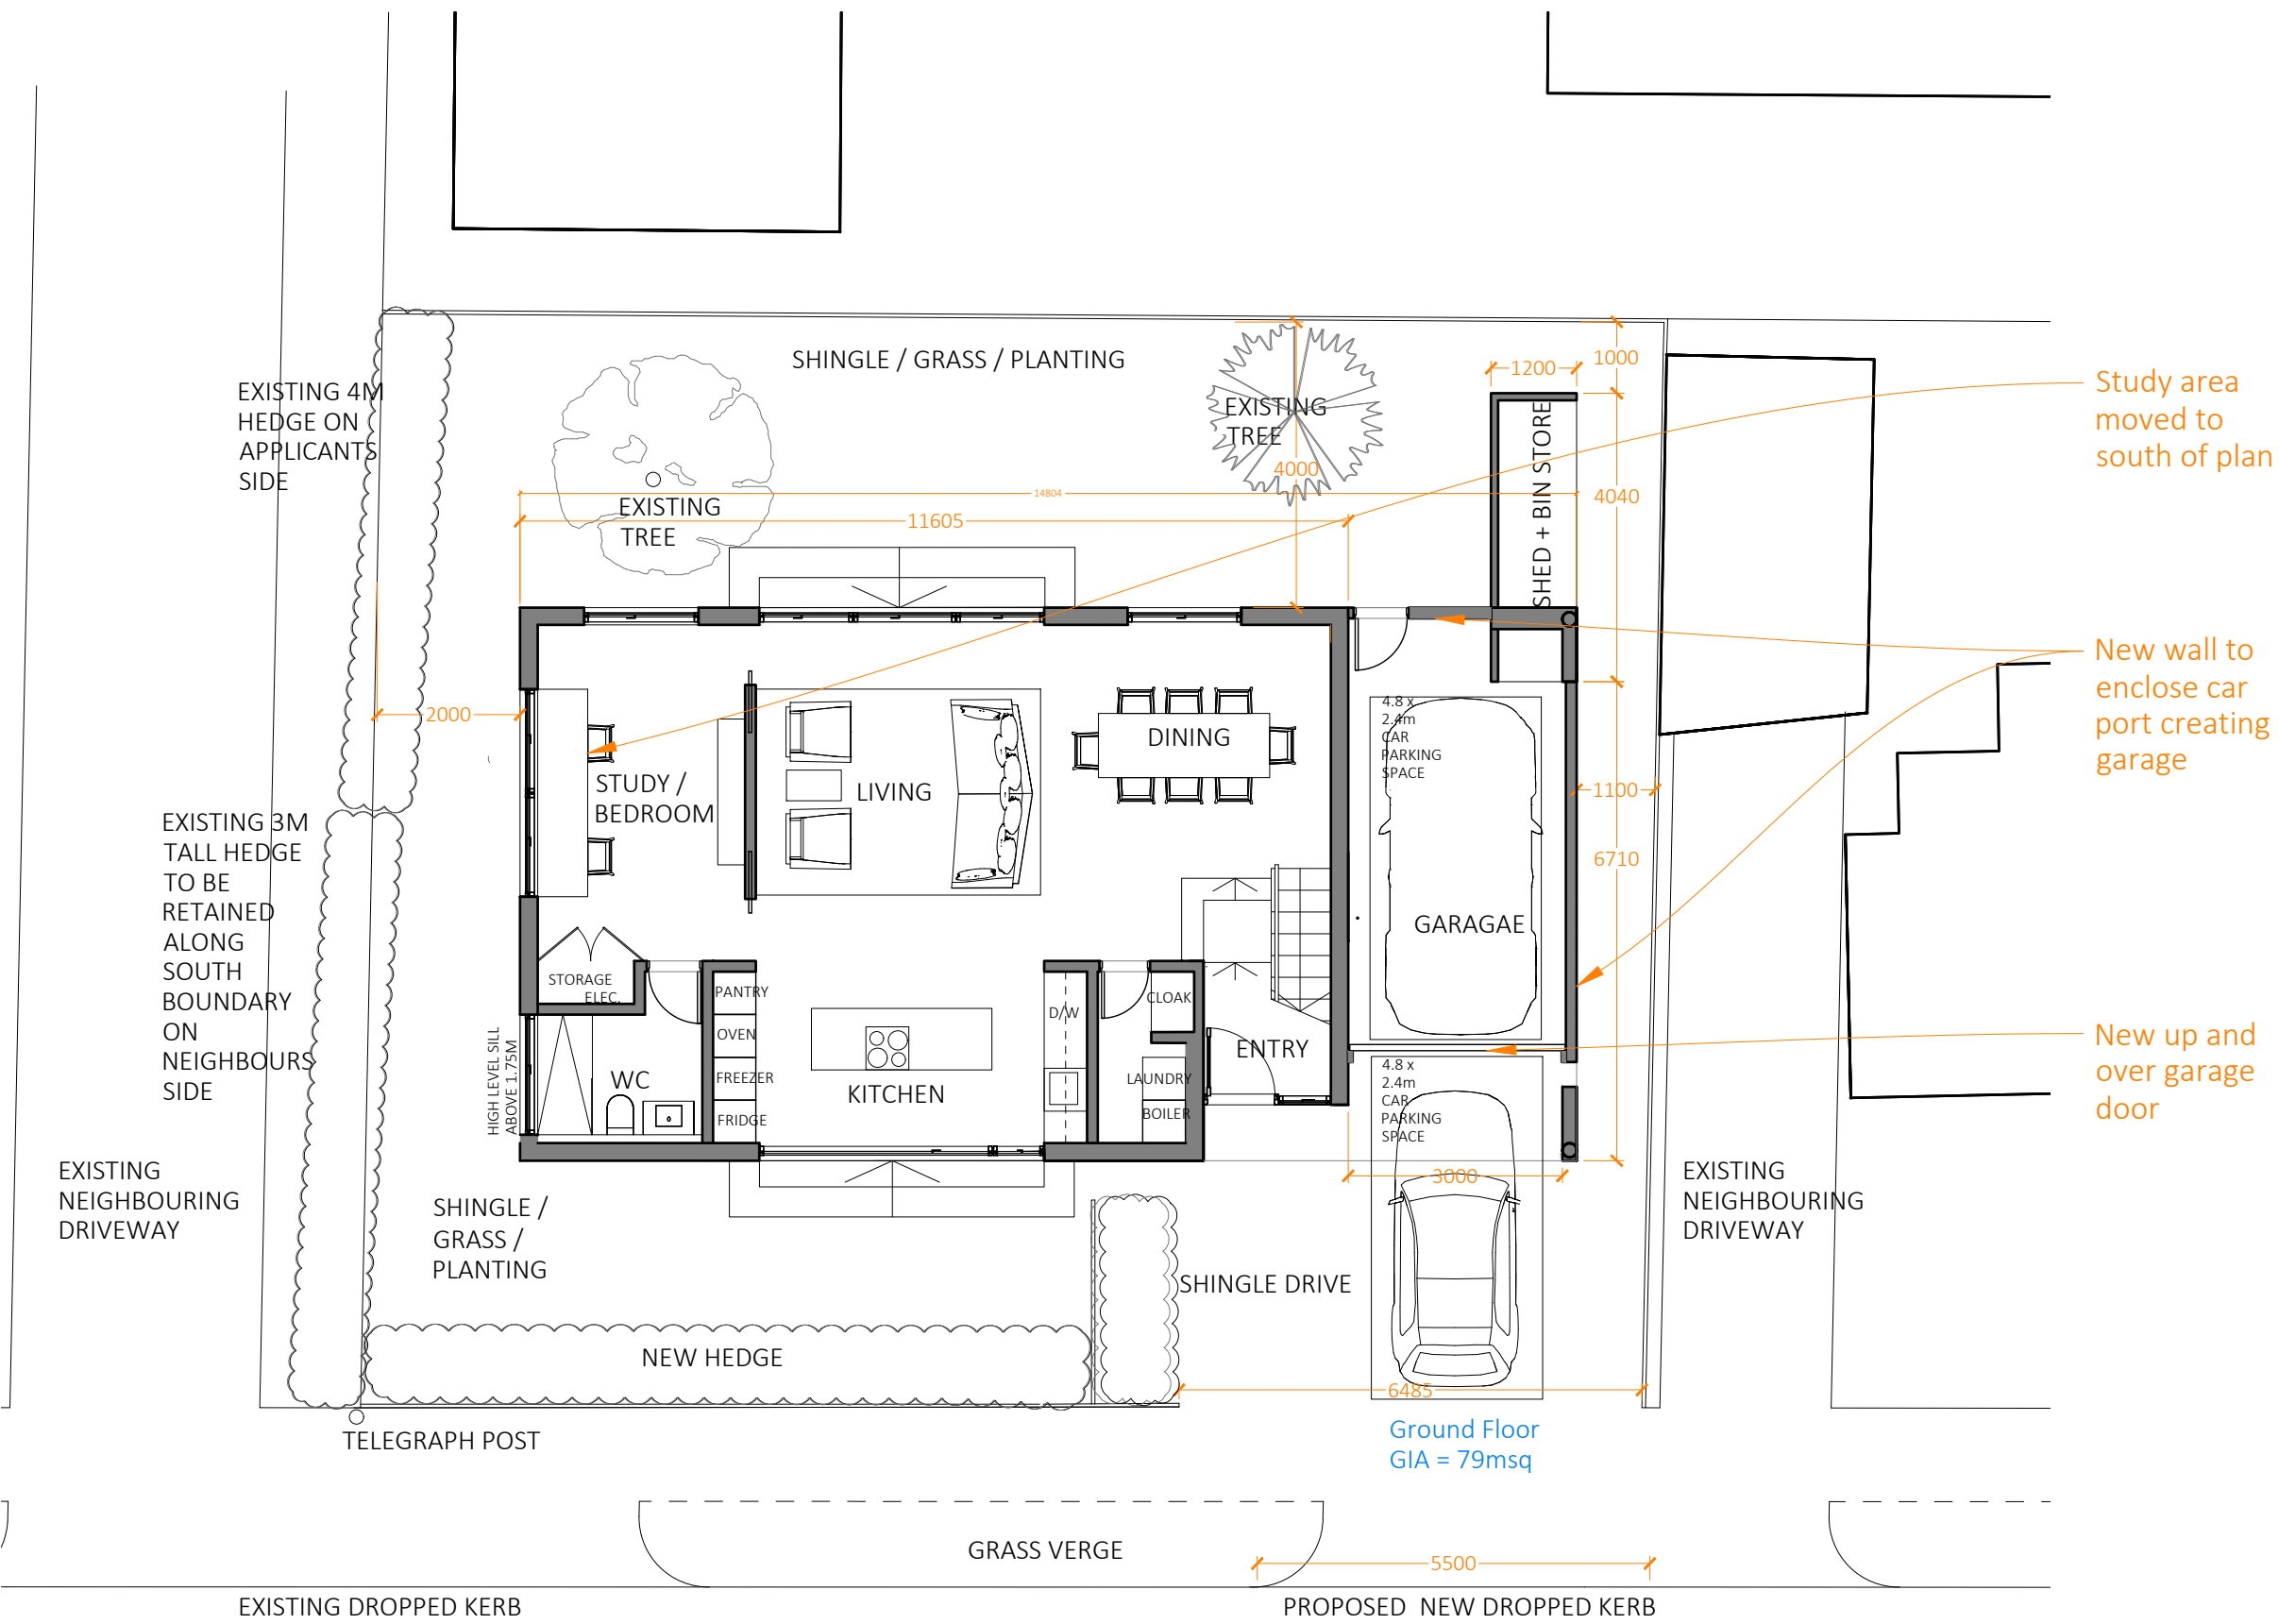
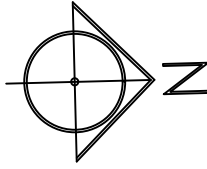


Proposed Ground Floor GA Plan

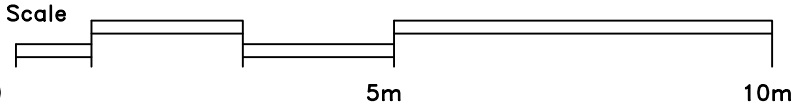

REV: A 26/01/2021 Dropped kerb added, proposed house moved away from boundaries
REV: B 04/02/2021 Amended proposal, moved forward 250mm reduced building to rear allowing 2m to boundary, replaced kitchen windows with skylights
REV: C 09/02/2021 Revised Proposal
REV: D 31/03/2022 Amended layout added garage
REV: E 14/06/2022 Study/bedroom on ground floor

PLANNING

RS

ARCHITECTURE

CLIENT:

PROJECT:
3 Nutbourne

TITLE:
Proposed Ground Floor GA Plan

DRAWING NUMBER : 004.D

Scale : 1:100 @ A3

DATE: 31/03/2022
DRAWN BY: AS APPROVED BY: RS

194 Southwood Road, Hayling Island,
Hampshire, PO11 9QL
07887933281
rob@rs-architecture.co.uk
www.rs-architecture.co.uk