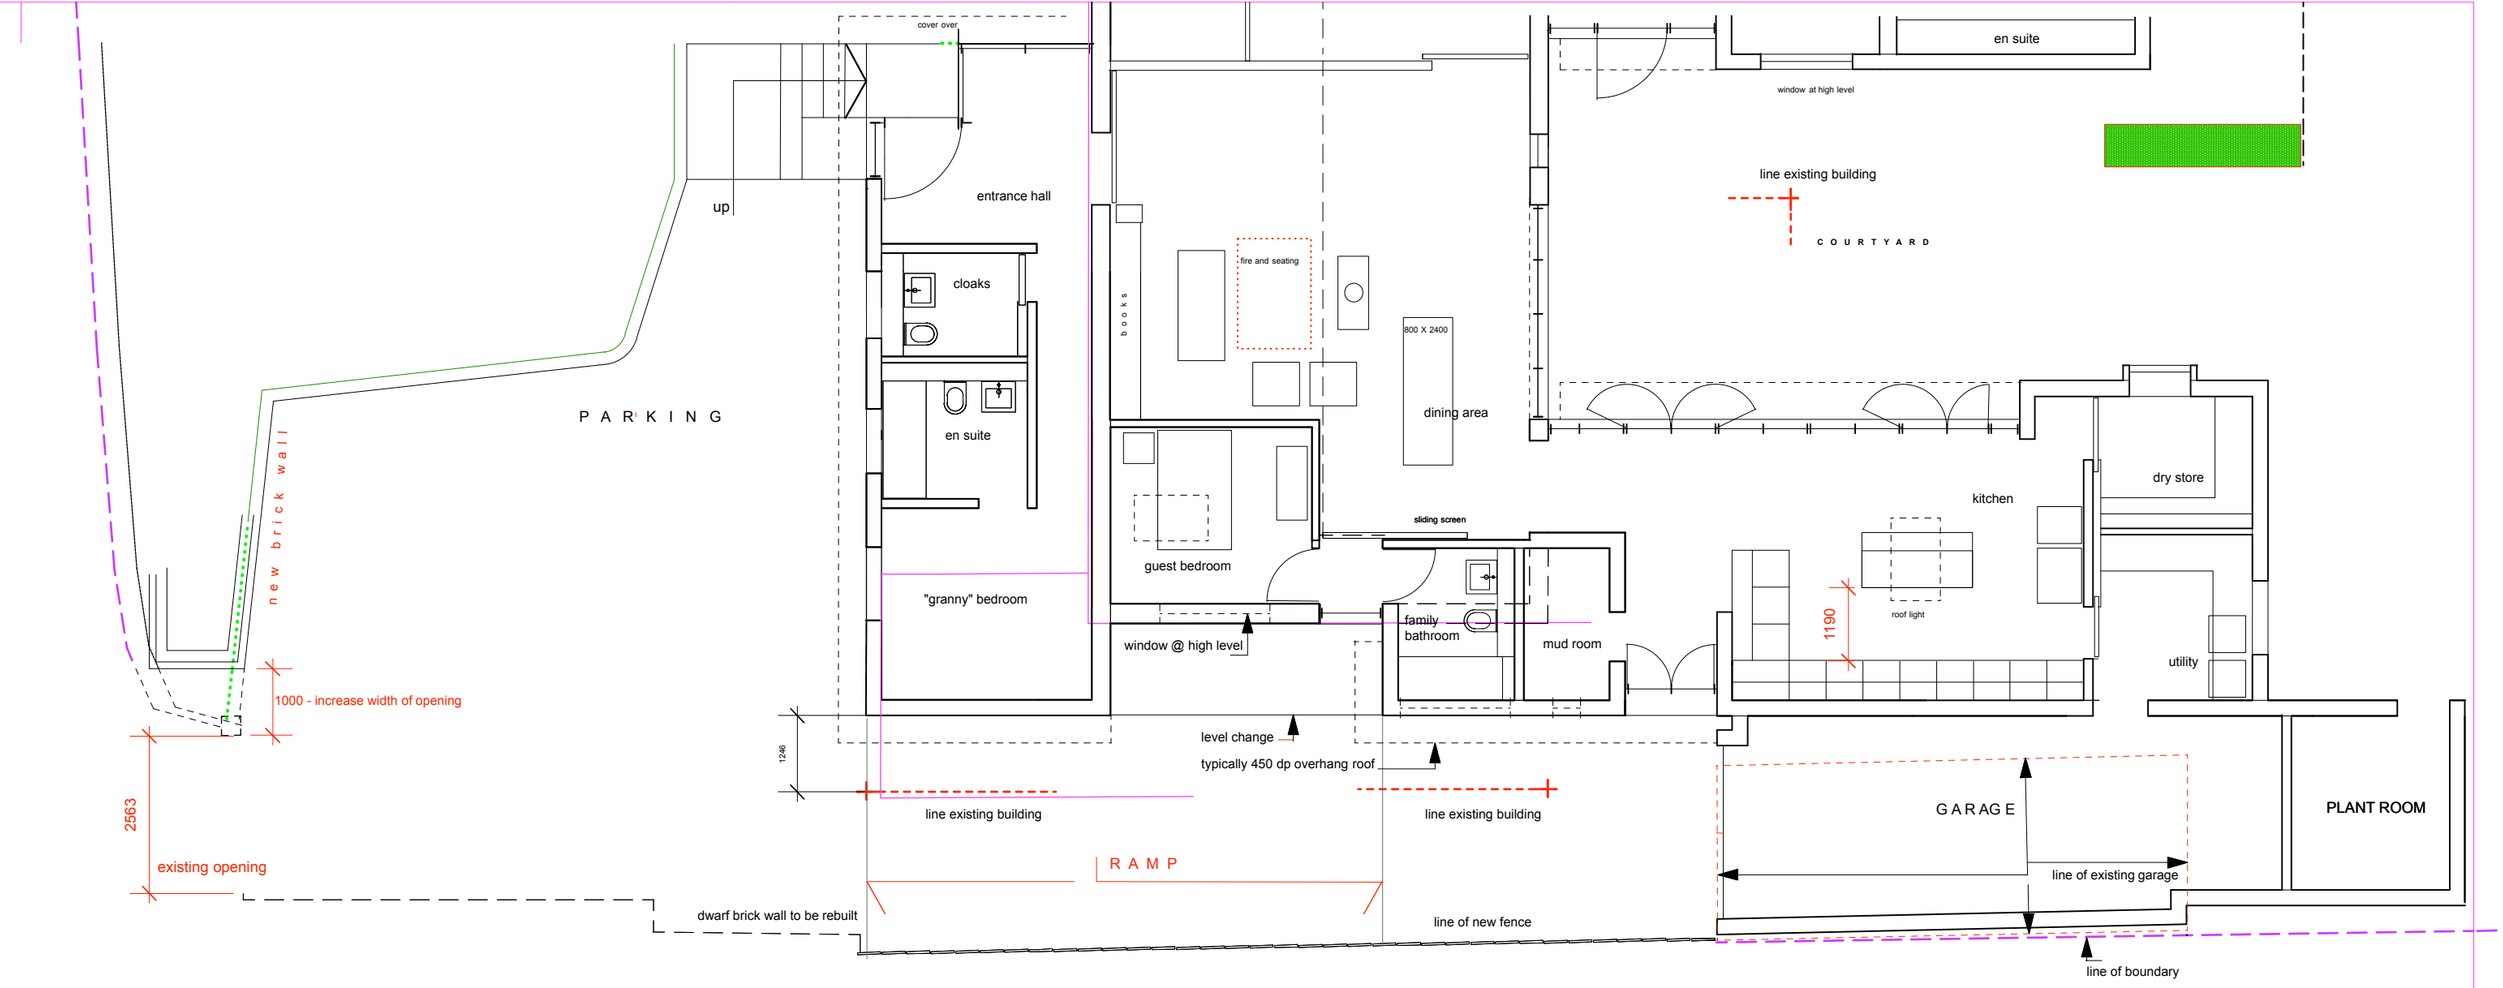

"cornice" cladding
- galvanised steel capping + fascia
- charred timber lathes to underside
- charred timber boards

elevation and section of proposed extended eave " cornice" detail - NTS

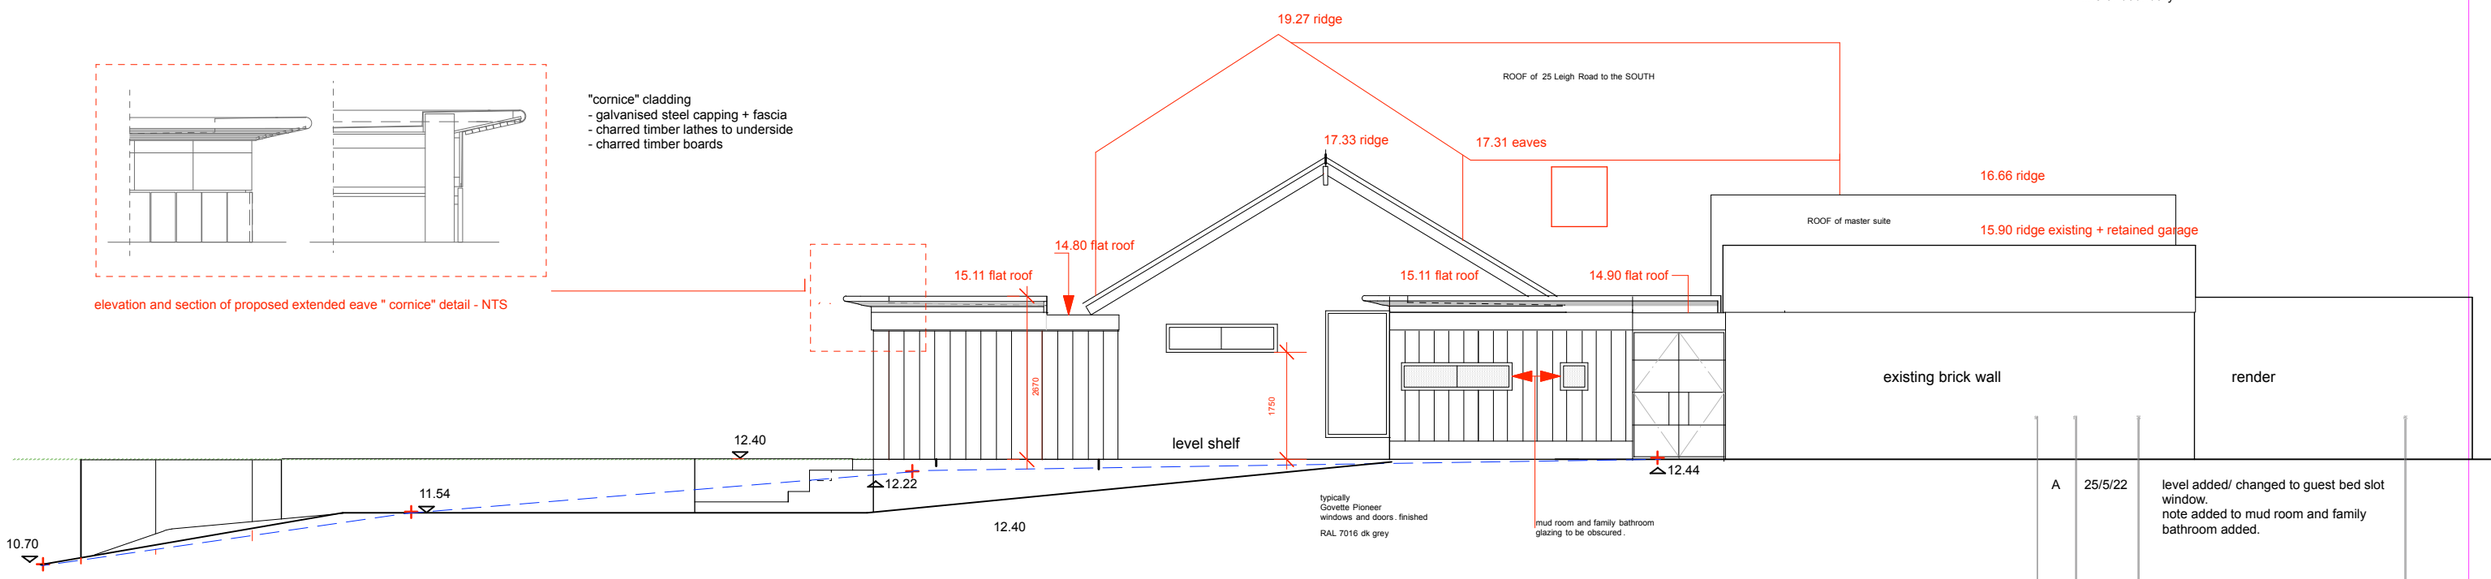

proposed N O R T H ELEVATION

revision	date	description
A	25/5/22	level added/ changed to guest bed slot window. note added to mud room and family bathroom added.

LOCKE

client: E + K GRANT

project: 27 LEIGH ROAD

drawing title: proposed NORTH E L E V A T I O N and part plan for location

1: 100 @ A3

job	dwg	scale	rev	date
	07		A	3/22