


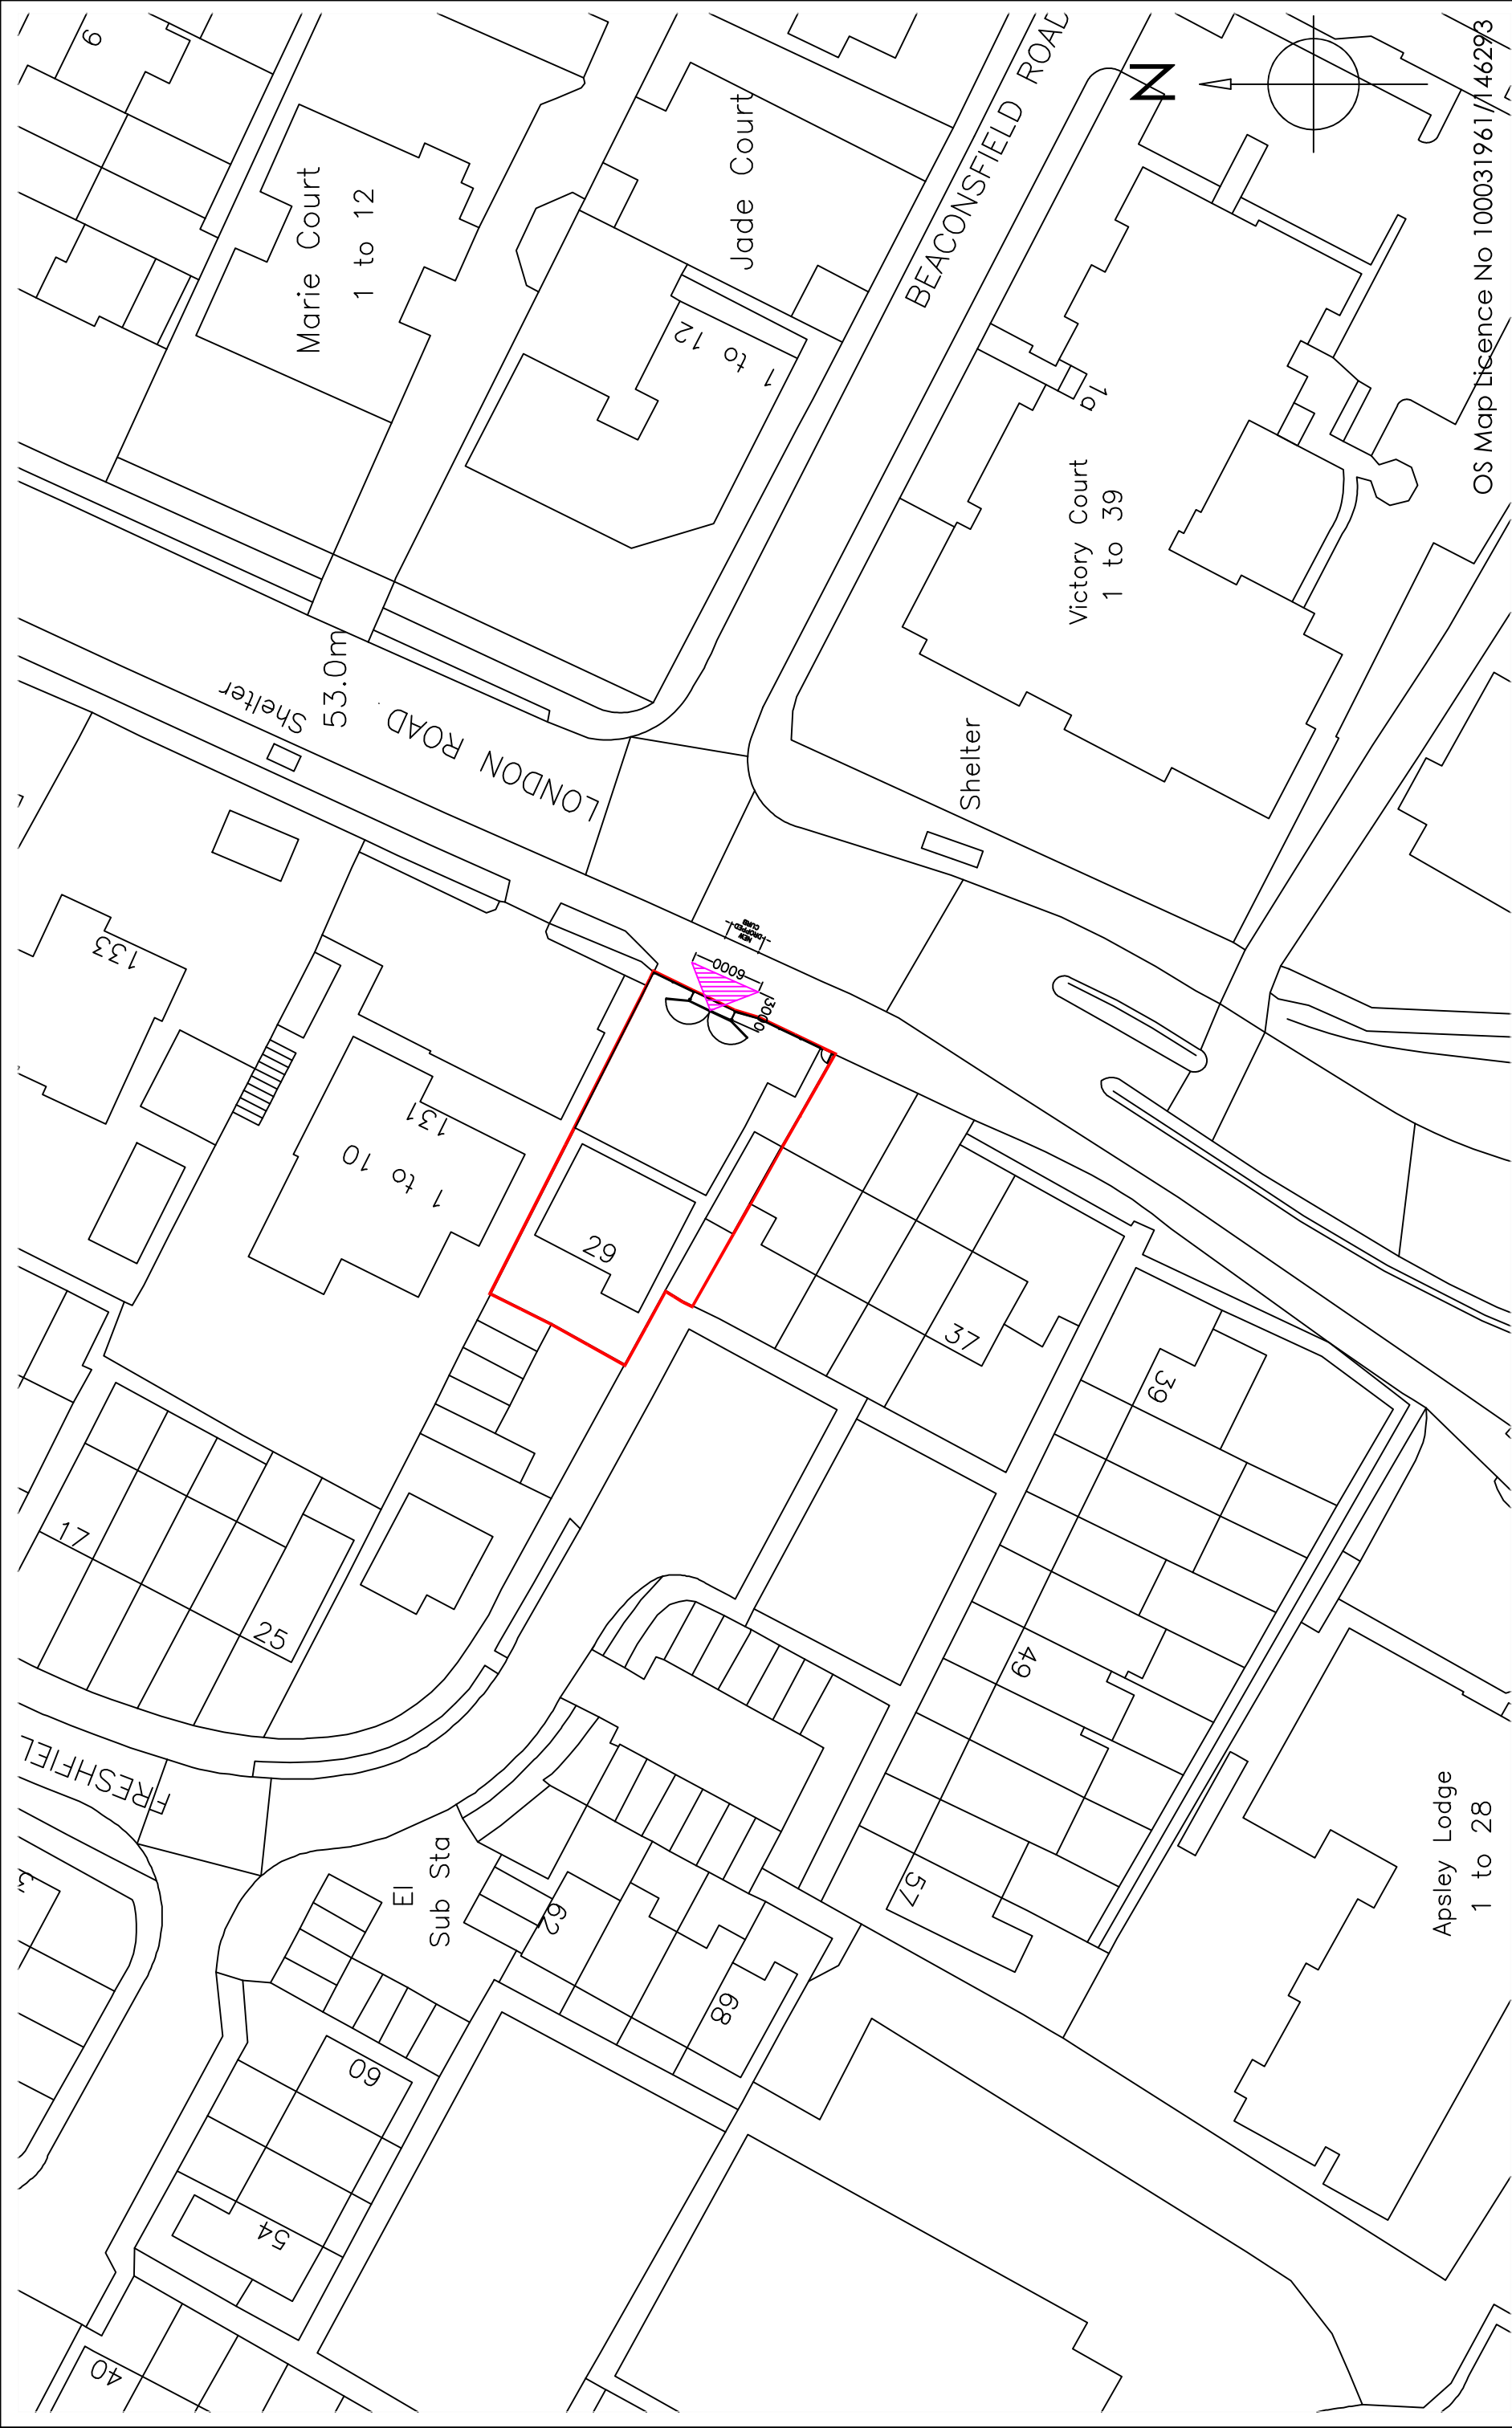

OS Map Licence No 100031961/146293

Copyright is reserved by GBS Designs and is issued on the condition that it is not copied or disclosed by or to any unauthorised persons without prior consent in writing from GBS Designs.

All dimensions to be checked on site

All structural elements to be specified by a suitably qualified structural engineer.

REV	DESCRIPTION	DRAWN	DATE
-	Initial design	GBS	23.05.22
A	Crection of drawing No.'s 12 and 13	GBS	03.08.22
B	Comments from highway engineer consultant heeded to scheme	GBS	14.11.22

Drawing Ref
29 FRESHFIELD 11

Scale at A1
N/A

Scale at A3
1:500

Date
23 MAY 2022

Drawn by
GBS

Drawing Title
29 Freshfield Gardens,
Waterlooville,
Hampshire,
PO7 7TL.

CAD - ARCHITECTURE - DESIGN

6 Shillinglee Waterlooville
Hampshire PO7 5RW
Tel 023 9225 8315
www.gbsimages.co.uk