



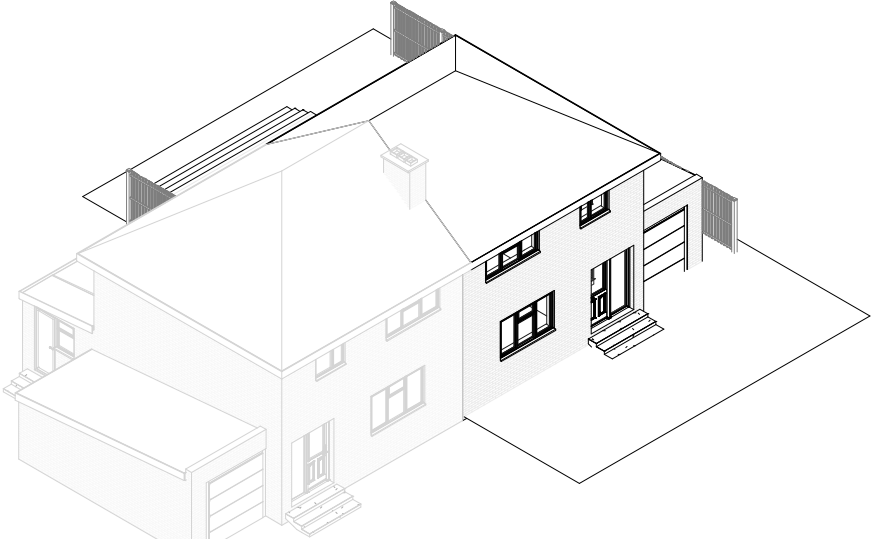

Existing 3D 2

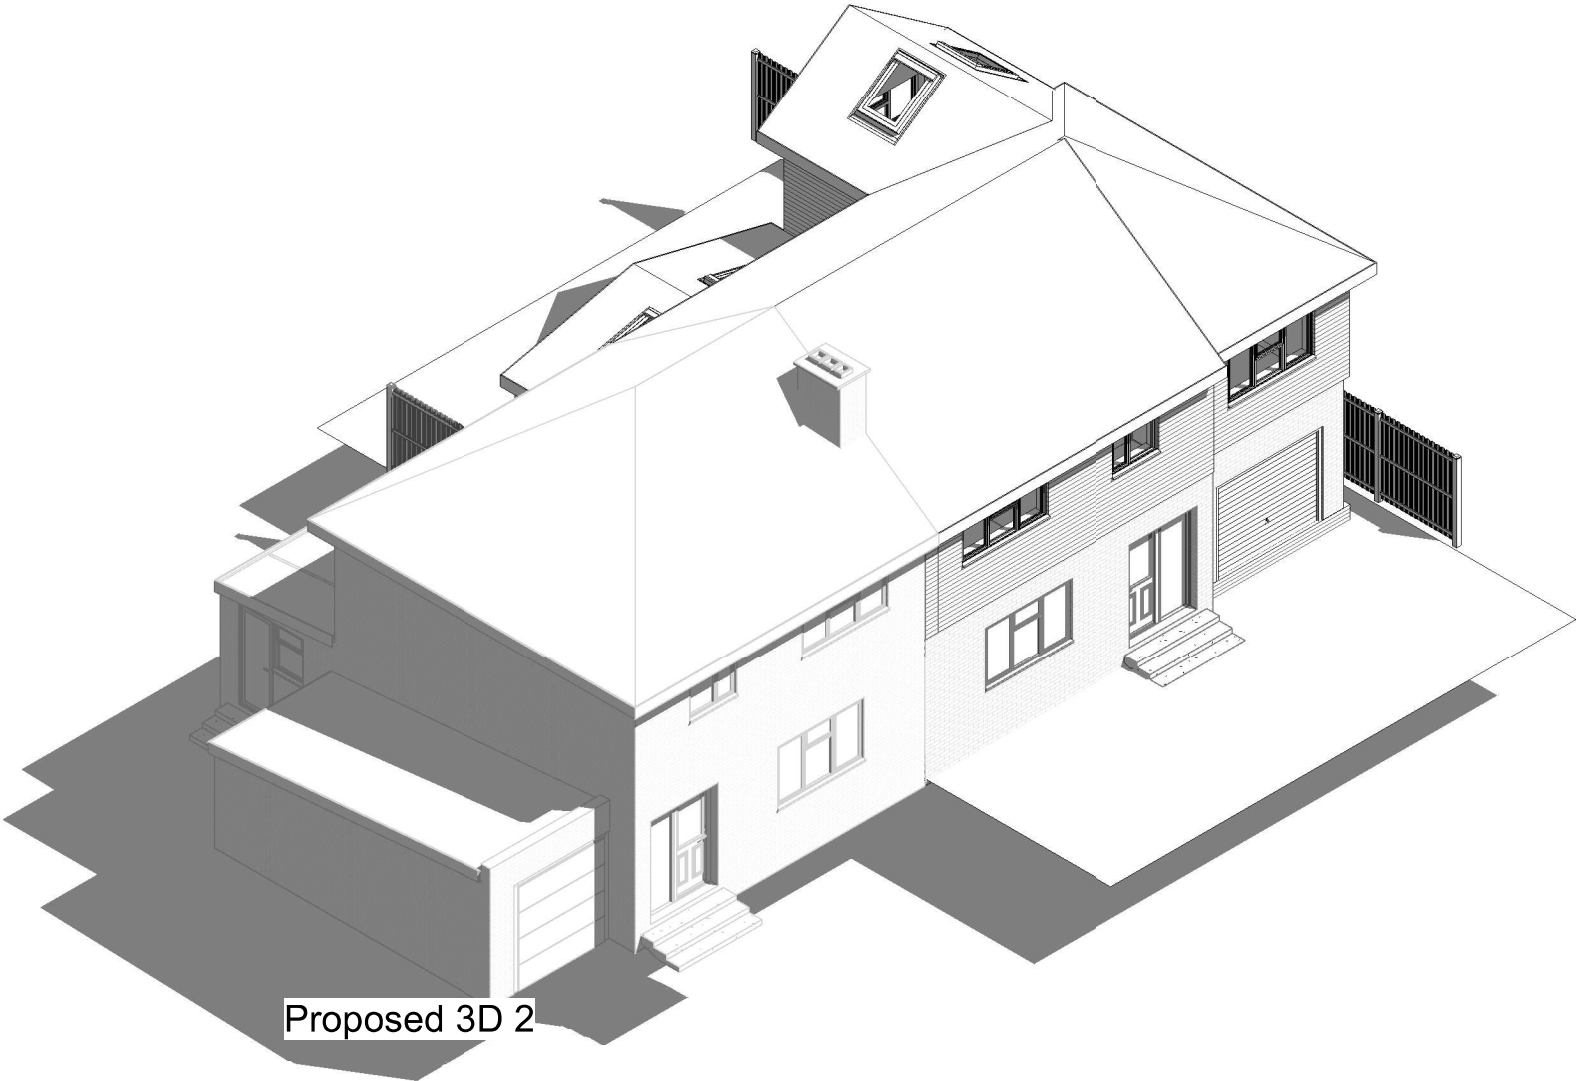

Proposed 3D 2

1:500		50
1:200		20
1:100		10
1:50		5

pd

parkers

executive

design

All measurement to be checked on site prior to any commenment
(C) Copyright of Parkers Design (Southern) Limited. Any reproduction of these drawings will require written authority from the copyright owner.

Parkers Design Limited - The Studio @ 90, PO9 2PR
www.pexd.co.uk - info@parkersdesign.com - 07776 008822

PROJECT		CLIENT			
15 Westways PO9 3LN		Waters			
		Date		Issue Date	
SHEET		Scale (@ A3)			
3D 2		Drawn by		SW	
		Checked by		SR	
		DRAWING NUMBER		REV	
		P 7 v2			