



PHYSICAL SCALE IN METERS @ 1:100


NOTES:
This drawing has been produced solely for PLANNING/DESIGN.
Do not Scale from this Drawing except for planning purposes.
Any drainage runs shown are presumed and to be checked on
site before commencement of works.
This drawing is the copyright of MF Designs Ltd.

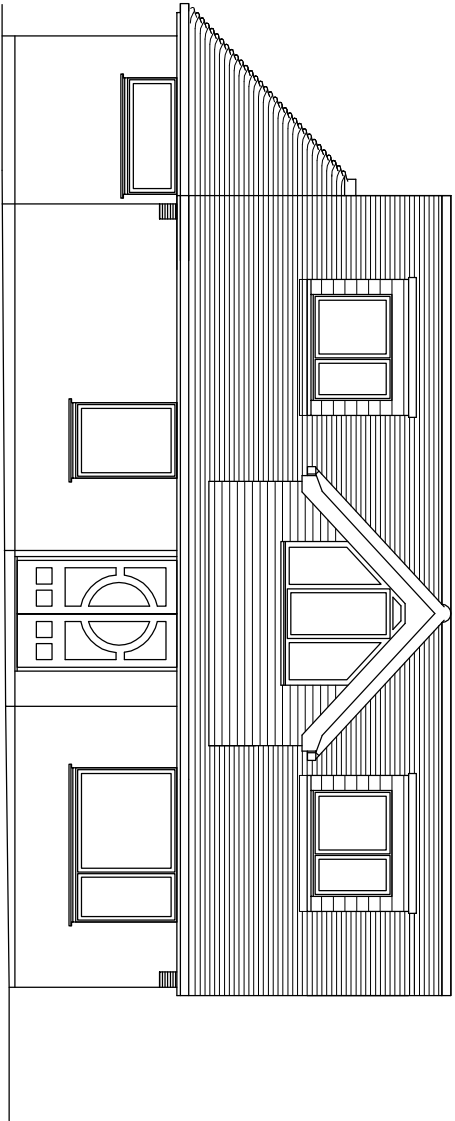


Existing East (front)

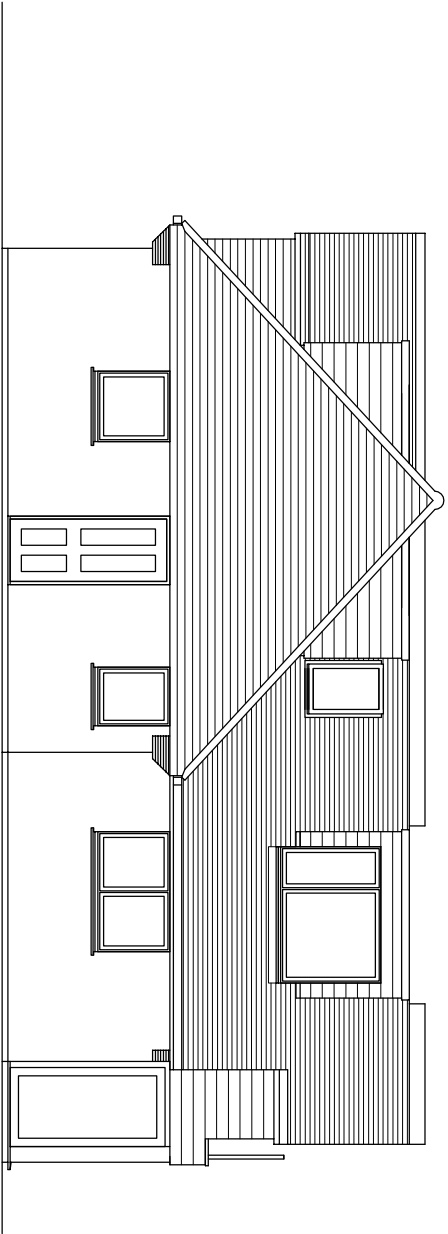

Existing North

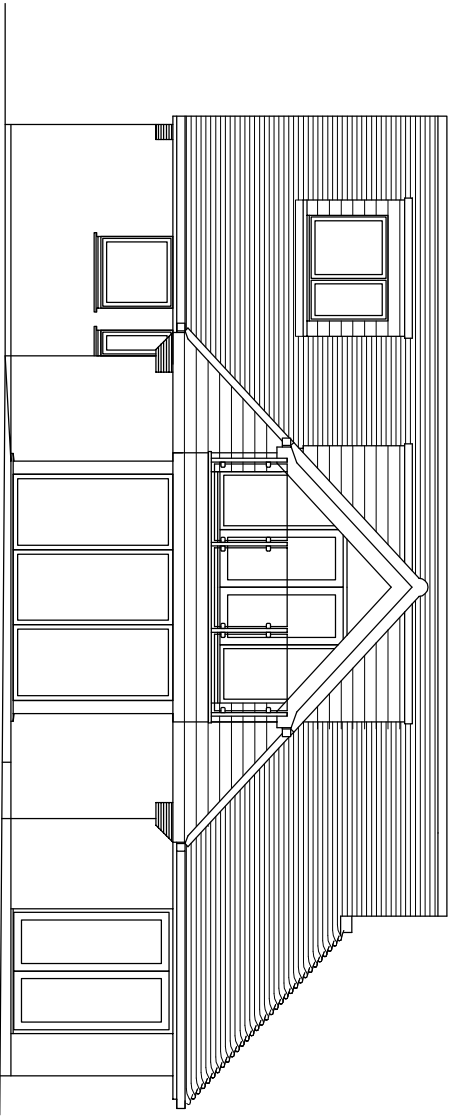

Existing West

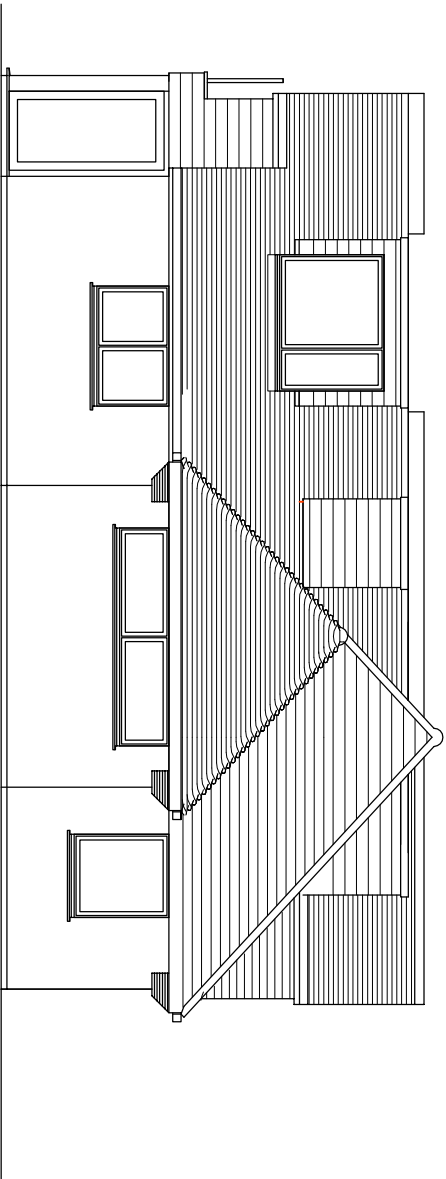

Existing South

mf designs ltd

Chartered Architects



36 Grove Road • Havant • Hampshire • PO9 1AR
Director: Martin Farrer RIBA • Co Registration No.4507379

t/f 02392 470967
e admh@mfdesigns.org.uk

EXISTING SURVEY - Eskaybee, 7 Lime Grove. Hayling Island. PO11 0HS

Date: Jan 2022
Scale: 1:100

Job No: 3290
Dwg No: EX_02