



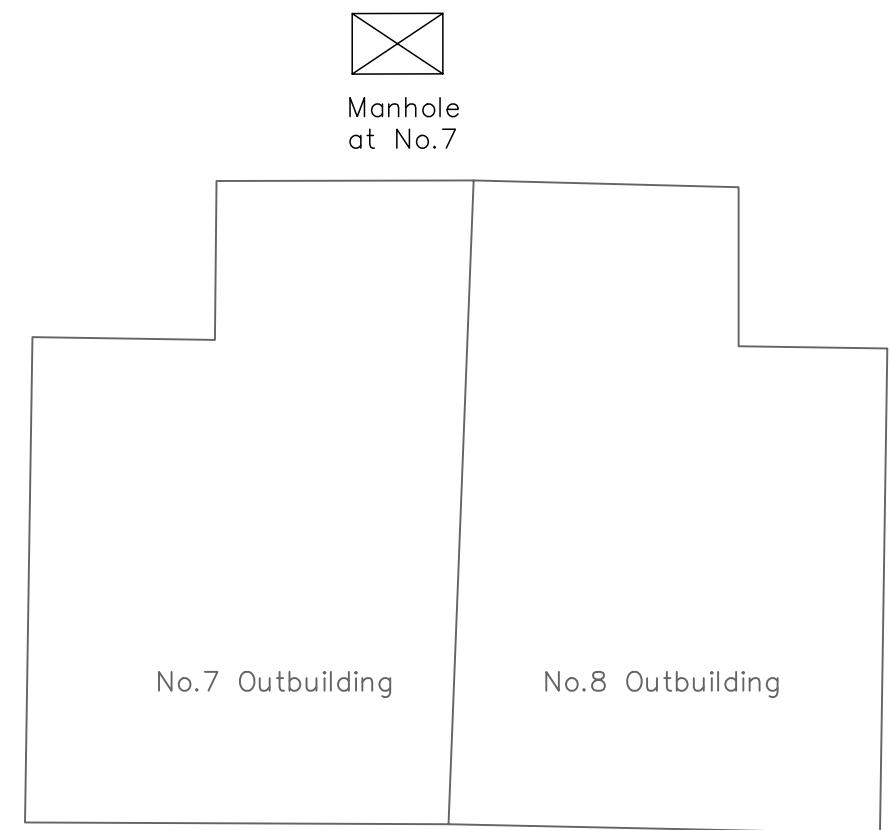

CAD

Critchley Architecture And Design Ltd.
Contact: 02392 474 919 | info@caad.online

The Old Brewery, 15E South Street, Havant, PO9 1BU

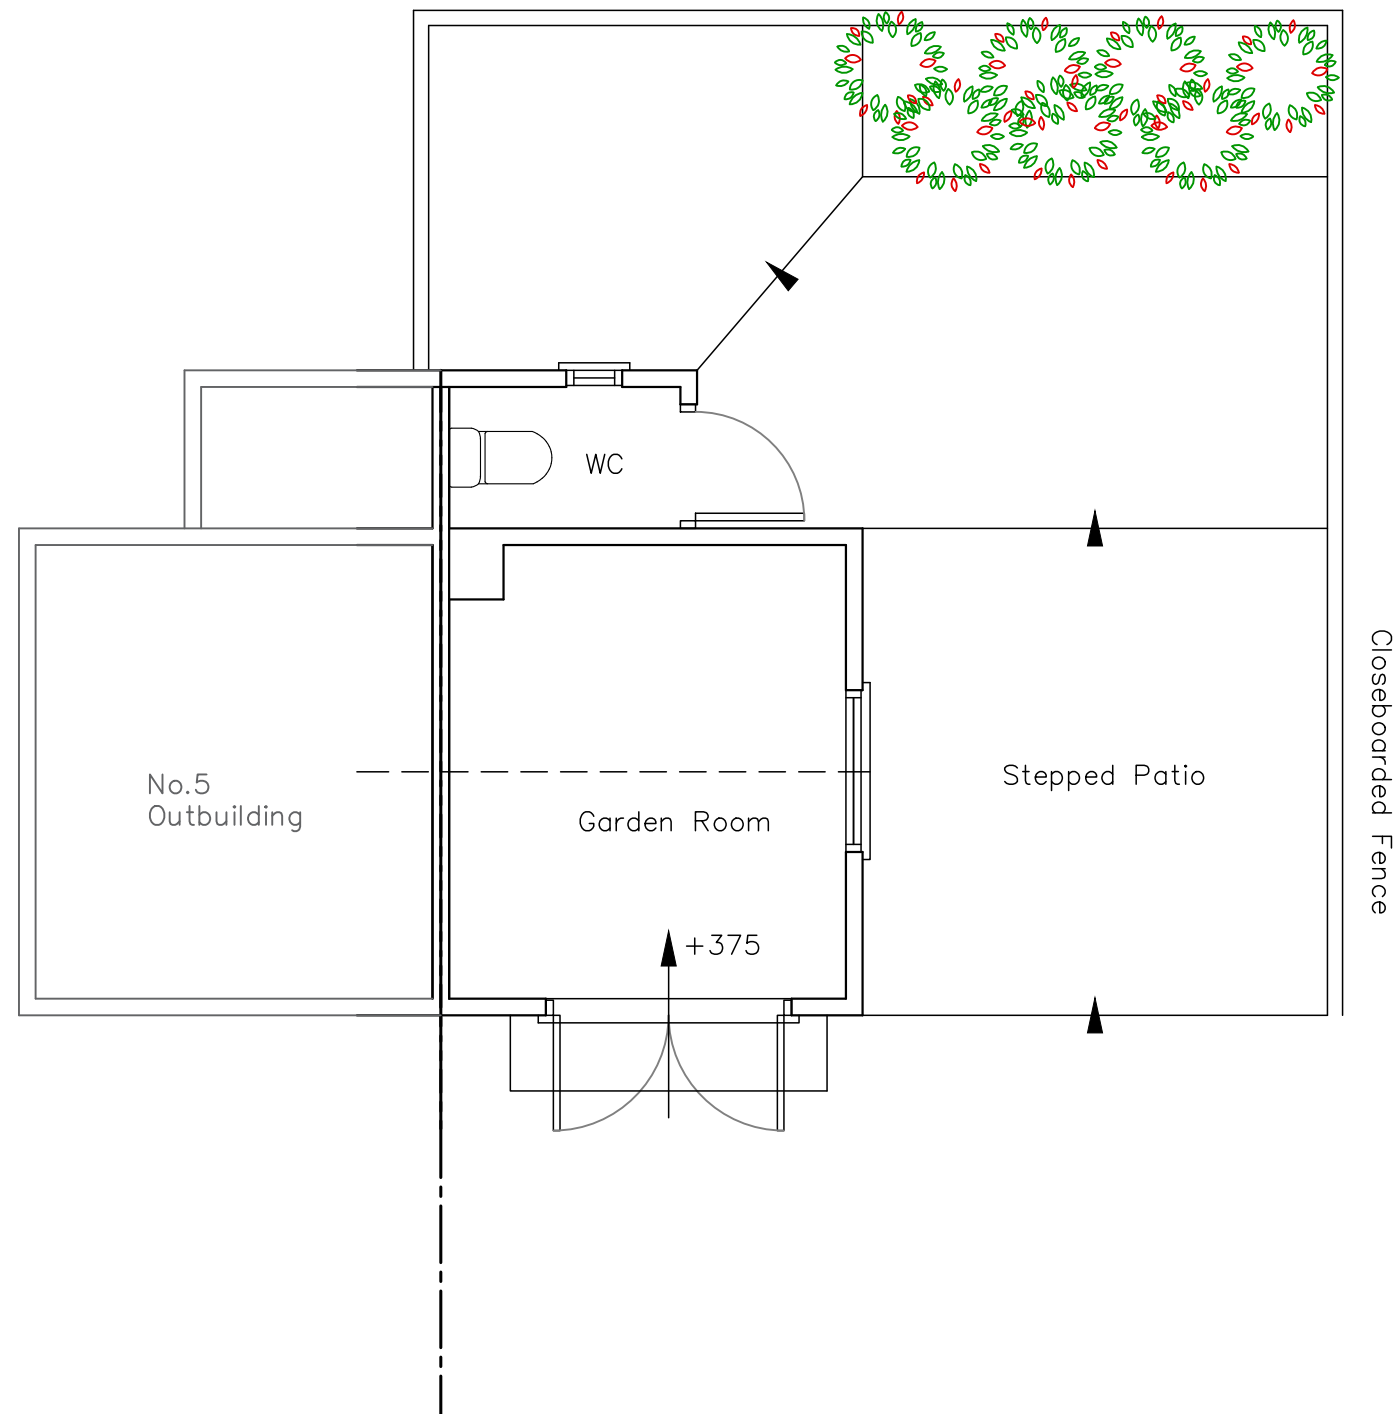

Existing Drawings

Revisions
a) Drain and trial hole updates/01.12.2022/SAR
b)
c)
d)

6 Post Office Road,
Purbrook,
PO7 5LS.

Scale A1=1:25, A3=1:50
Drawn SAR
Date 04/11/2022

22098-201^A

5m

10m

15m

20m