


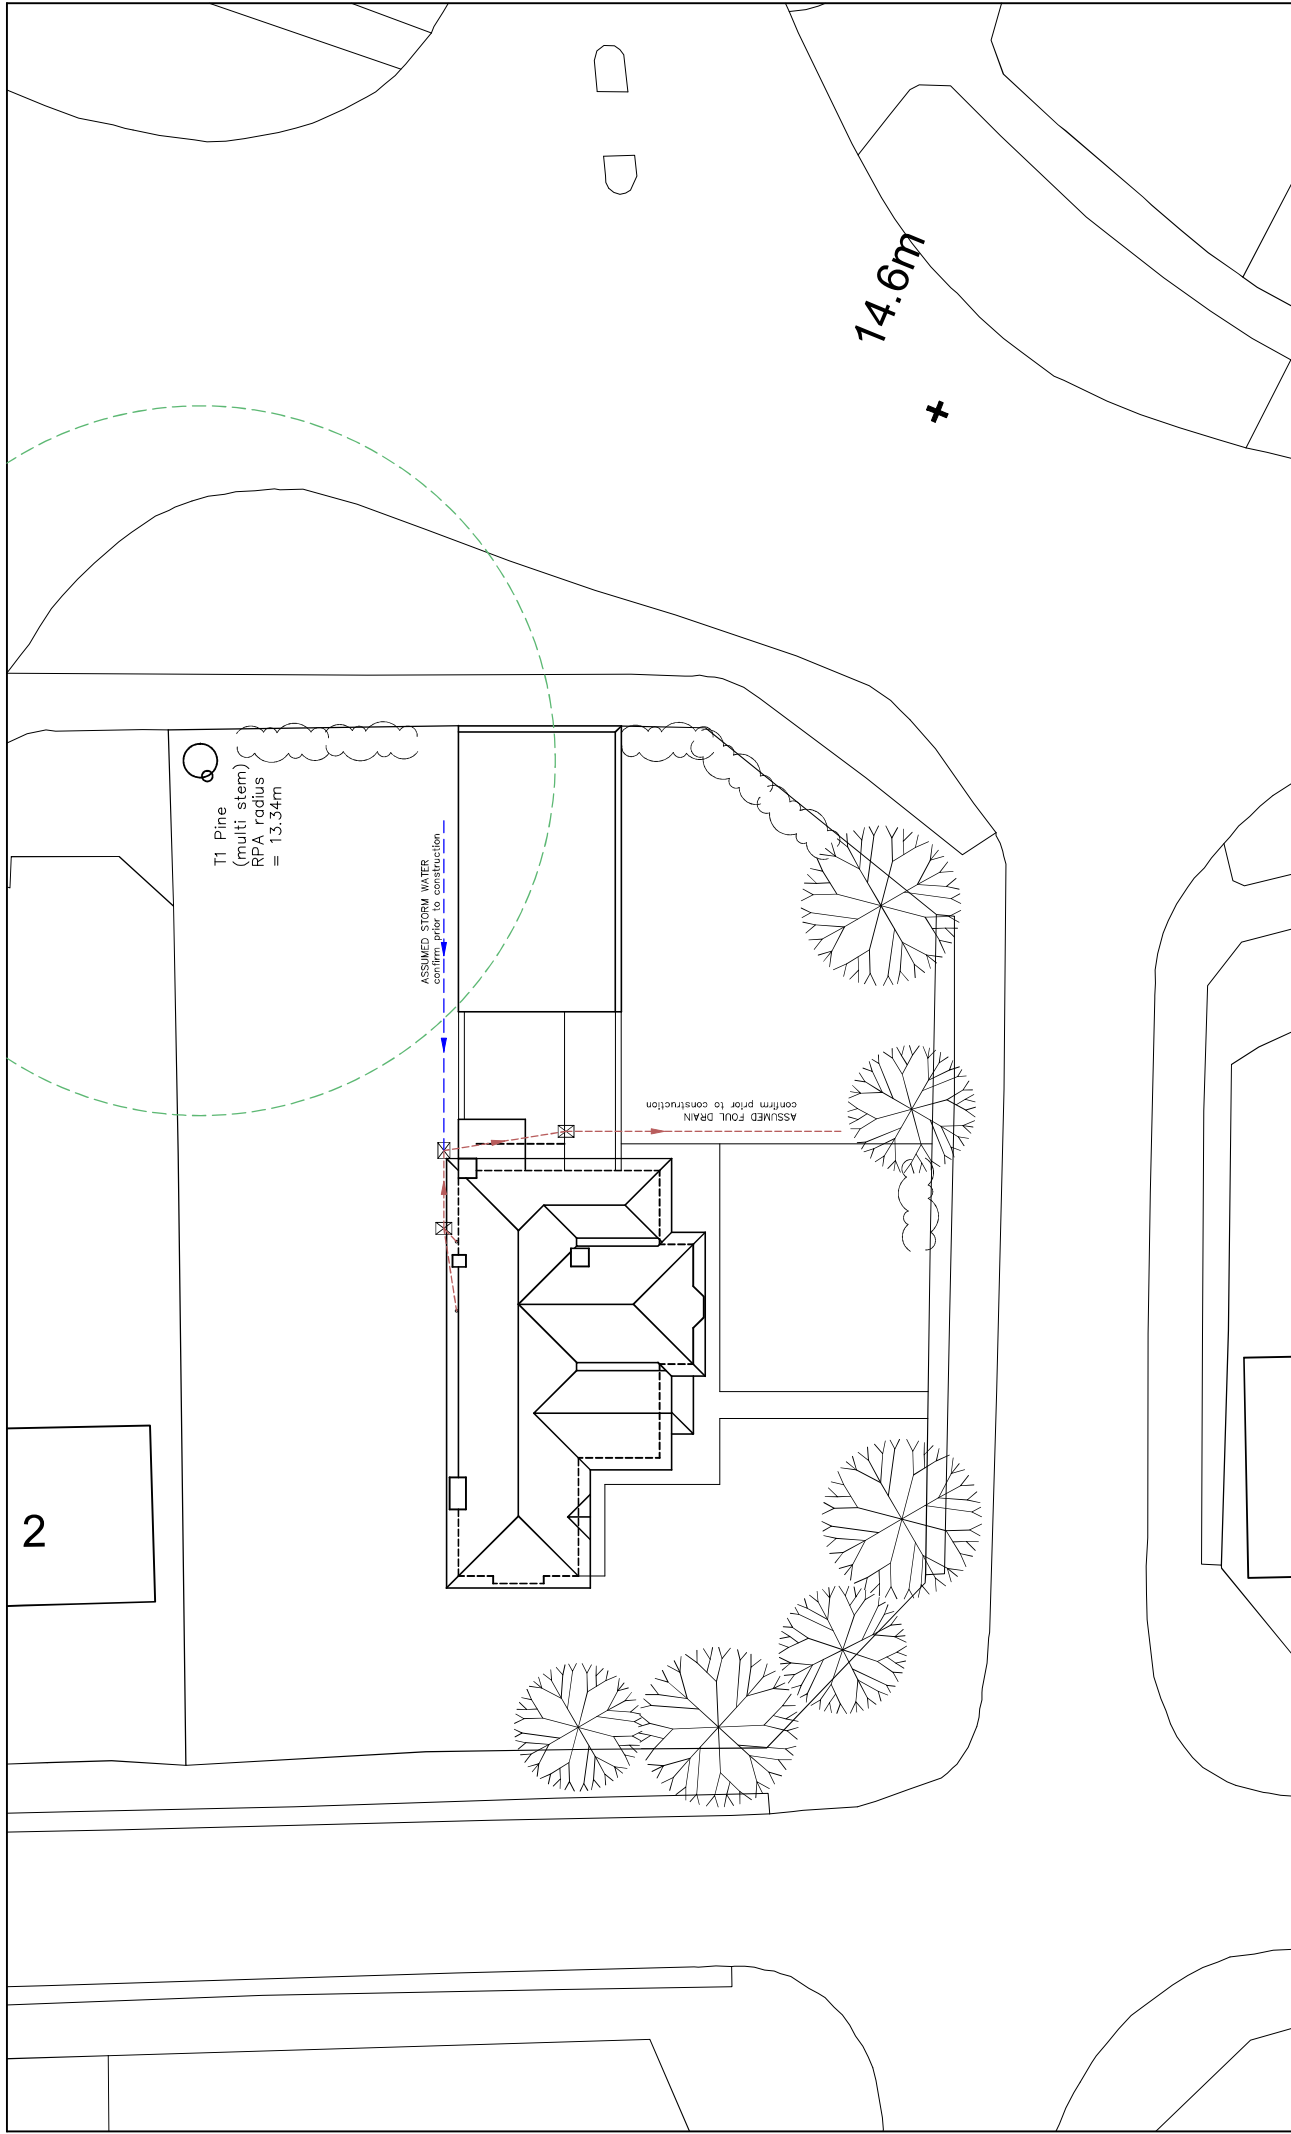

 C/A/D Critchley Architecture And Design Ltd. Contact: 0339 474 999 info@caad.online The Old Brewery, 5E South Street, Havant, PO9 1BU	EXISTING SITE PLAN Revisions <table border="1"> <thead> <tr> <th>a)</th> <th>Note/Date/Initial</th> </tr> </thead> <tbody> <tr> <td>b)</td> <td></td> </tr> <tr> <td>c)</td> <td></td> </tr> <tr> <td>d)</td> <td></td> </tr> </tbody> </table>	a)	Note/Date/Initial	b)		c)		d)		2 Queen Anne's Drive, Bedhampton, Havant, PO9 3PG	Scale A1=1:100, A3=1:200 Drawn OS/JHL Date 24/06/2022
	a)	Note/Date/Initial									
b)											
c)											
d)											
22060-102			6m 4m 2m 6m								