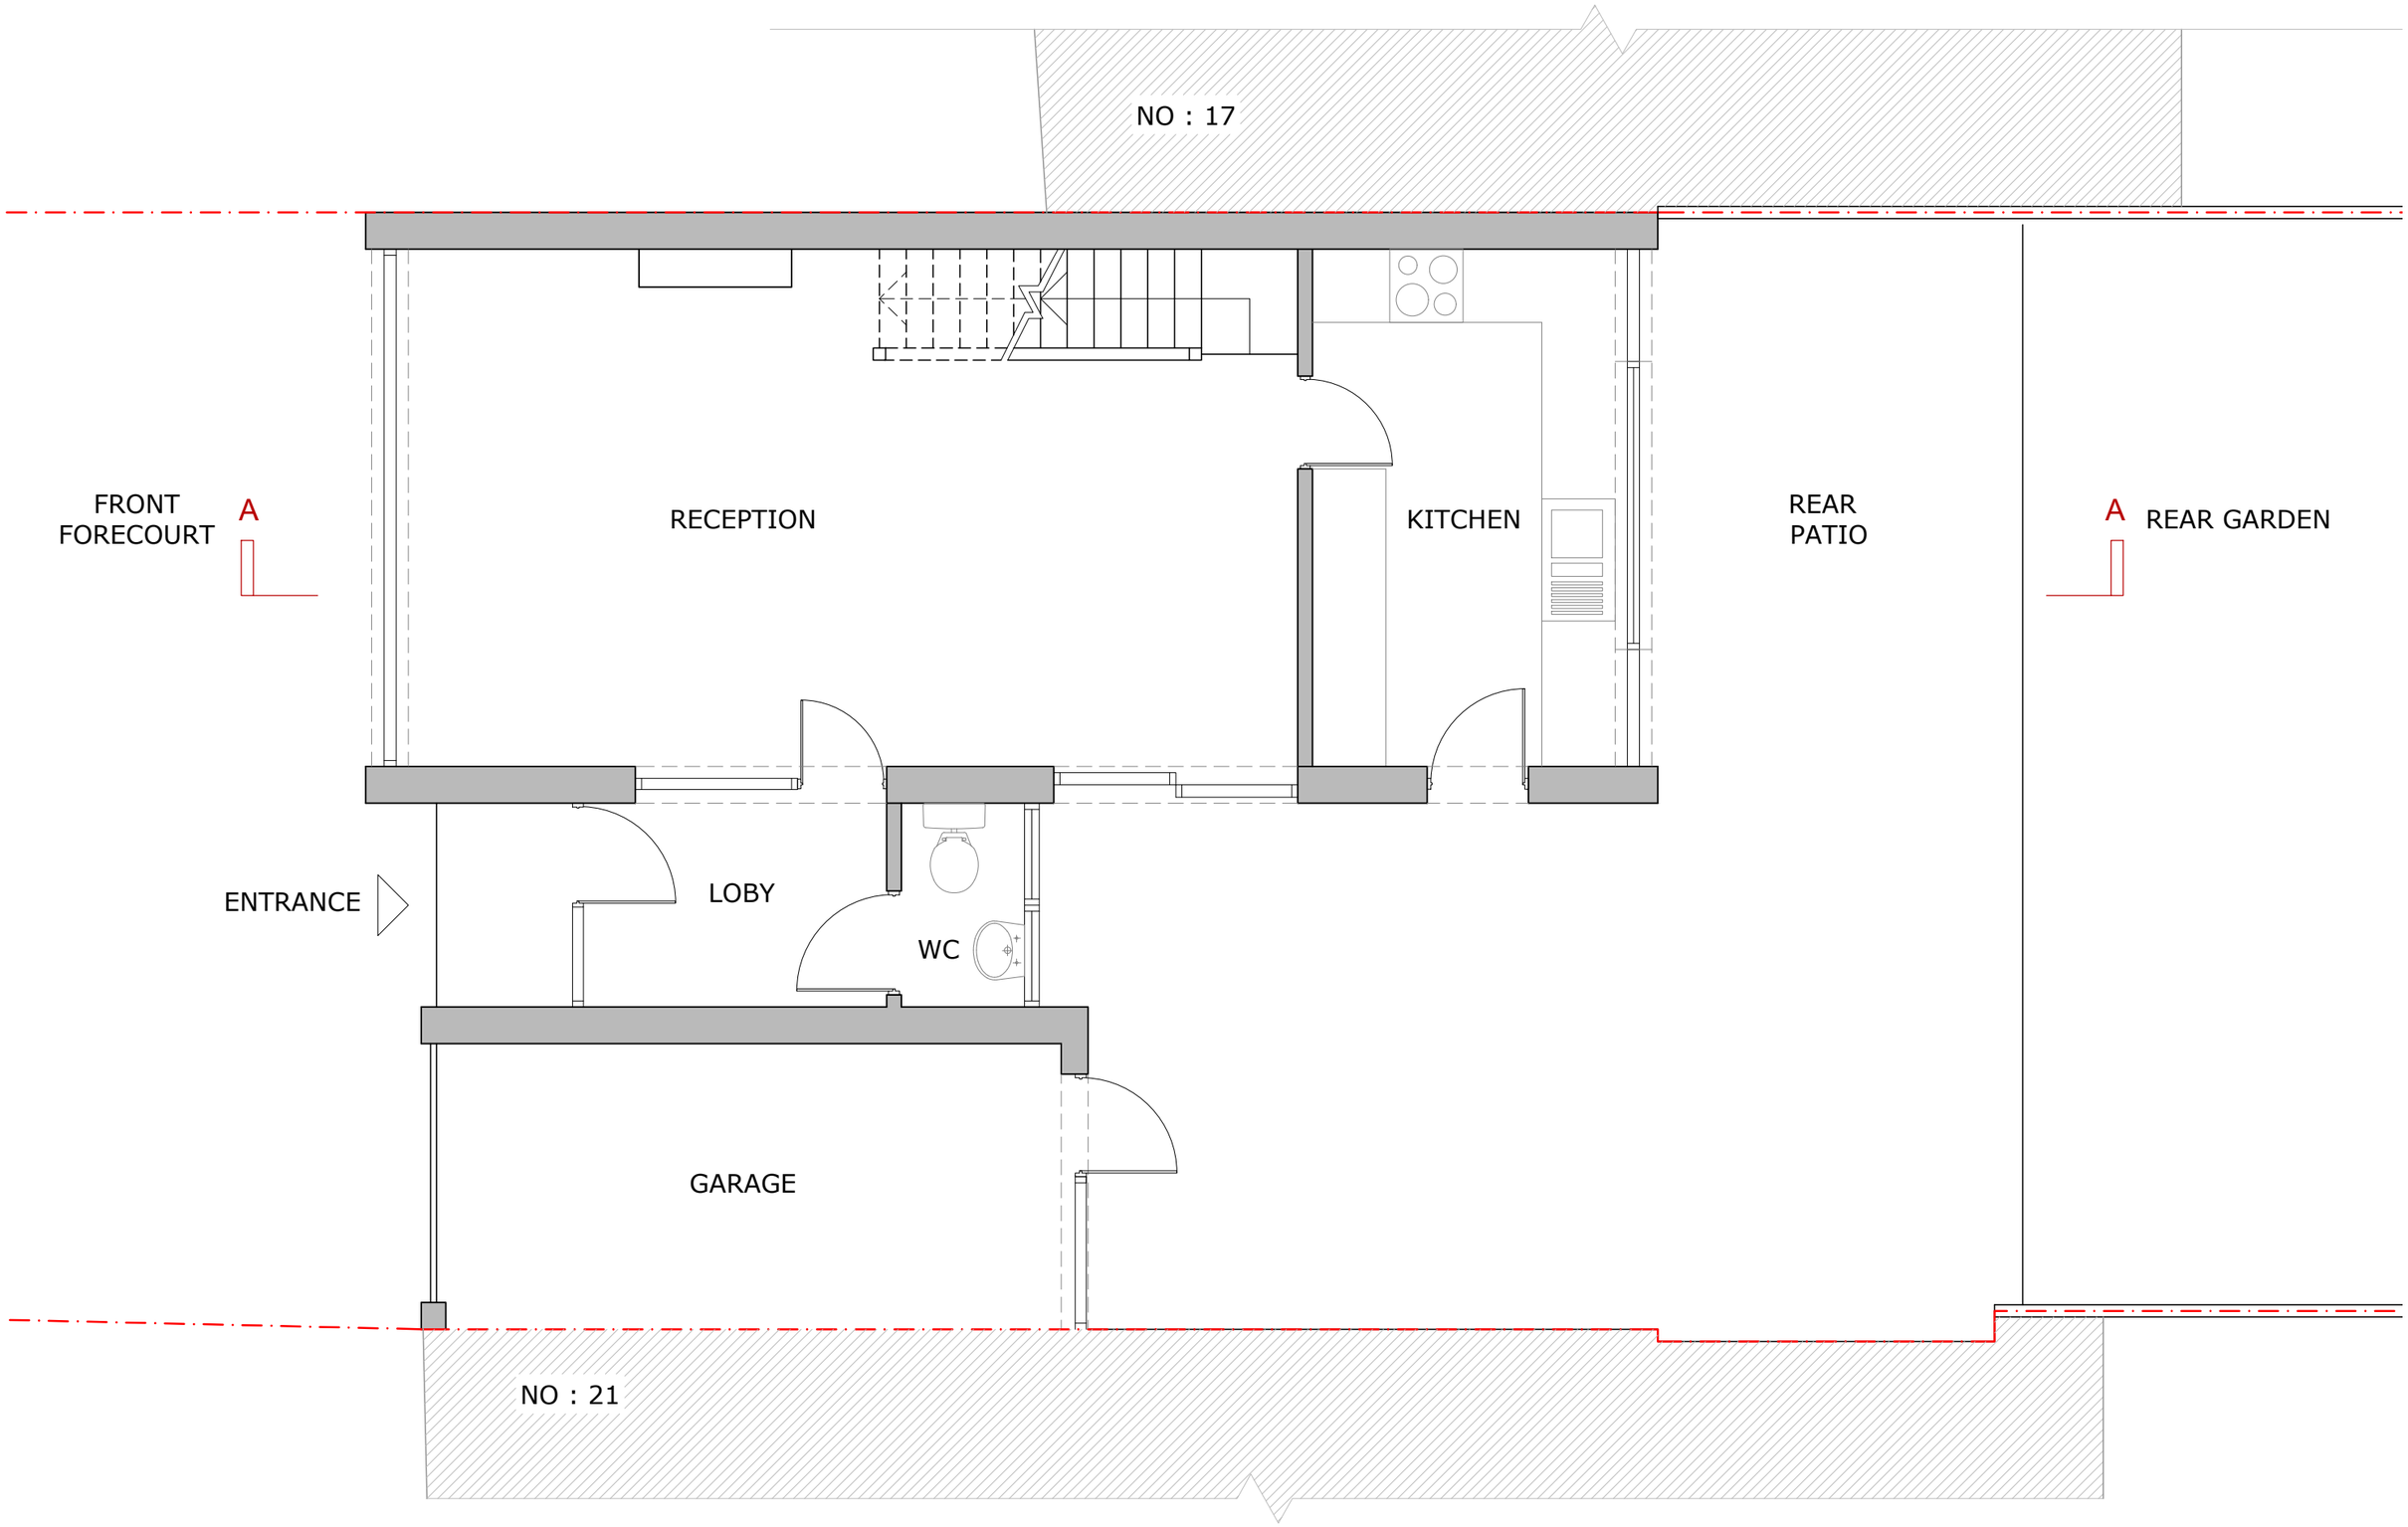


PLEASE NOTE
1. All dimensions to be verifiedon site.
2. All dimensions are in milimeters.
3. No work shall commence until all approvals and agreements have been obtained. These include, Planning, Building Regulations, Water and party Wall.
4. The Copyright of this drawing belong to Adv Planning Limited T/A Advance Architecture.

Scale (@ A3) 1 : 50

0.25m 0.5 1 1.5 2 2.5

| | | | | | | | | | | |
|---|---|---|---|---|---|---|---|---|---|---|
| Drawn By | IE | PROJECT STATUS | **PLANNING** | PROJECT | 19, POOK LANE, HAVANT, PO9 2TH | SHEET | PLAN | DRAWING NUMBER | P100 | REV |
| Checked By | KK | | EXISTING GROUND FLOOR PLAN | | | JOB No. | - | DATE | 19/07/22 | |

ADVANCE ARCHITECTURE
ARCHITECTURE / PLANNING / LICENSING
352 Green Lanes, Palmers Green, London N13 5TJ - 020 8801 6601
www.advancearchitecture.co.uk
info@advancearchitecture.co.uk

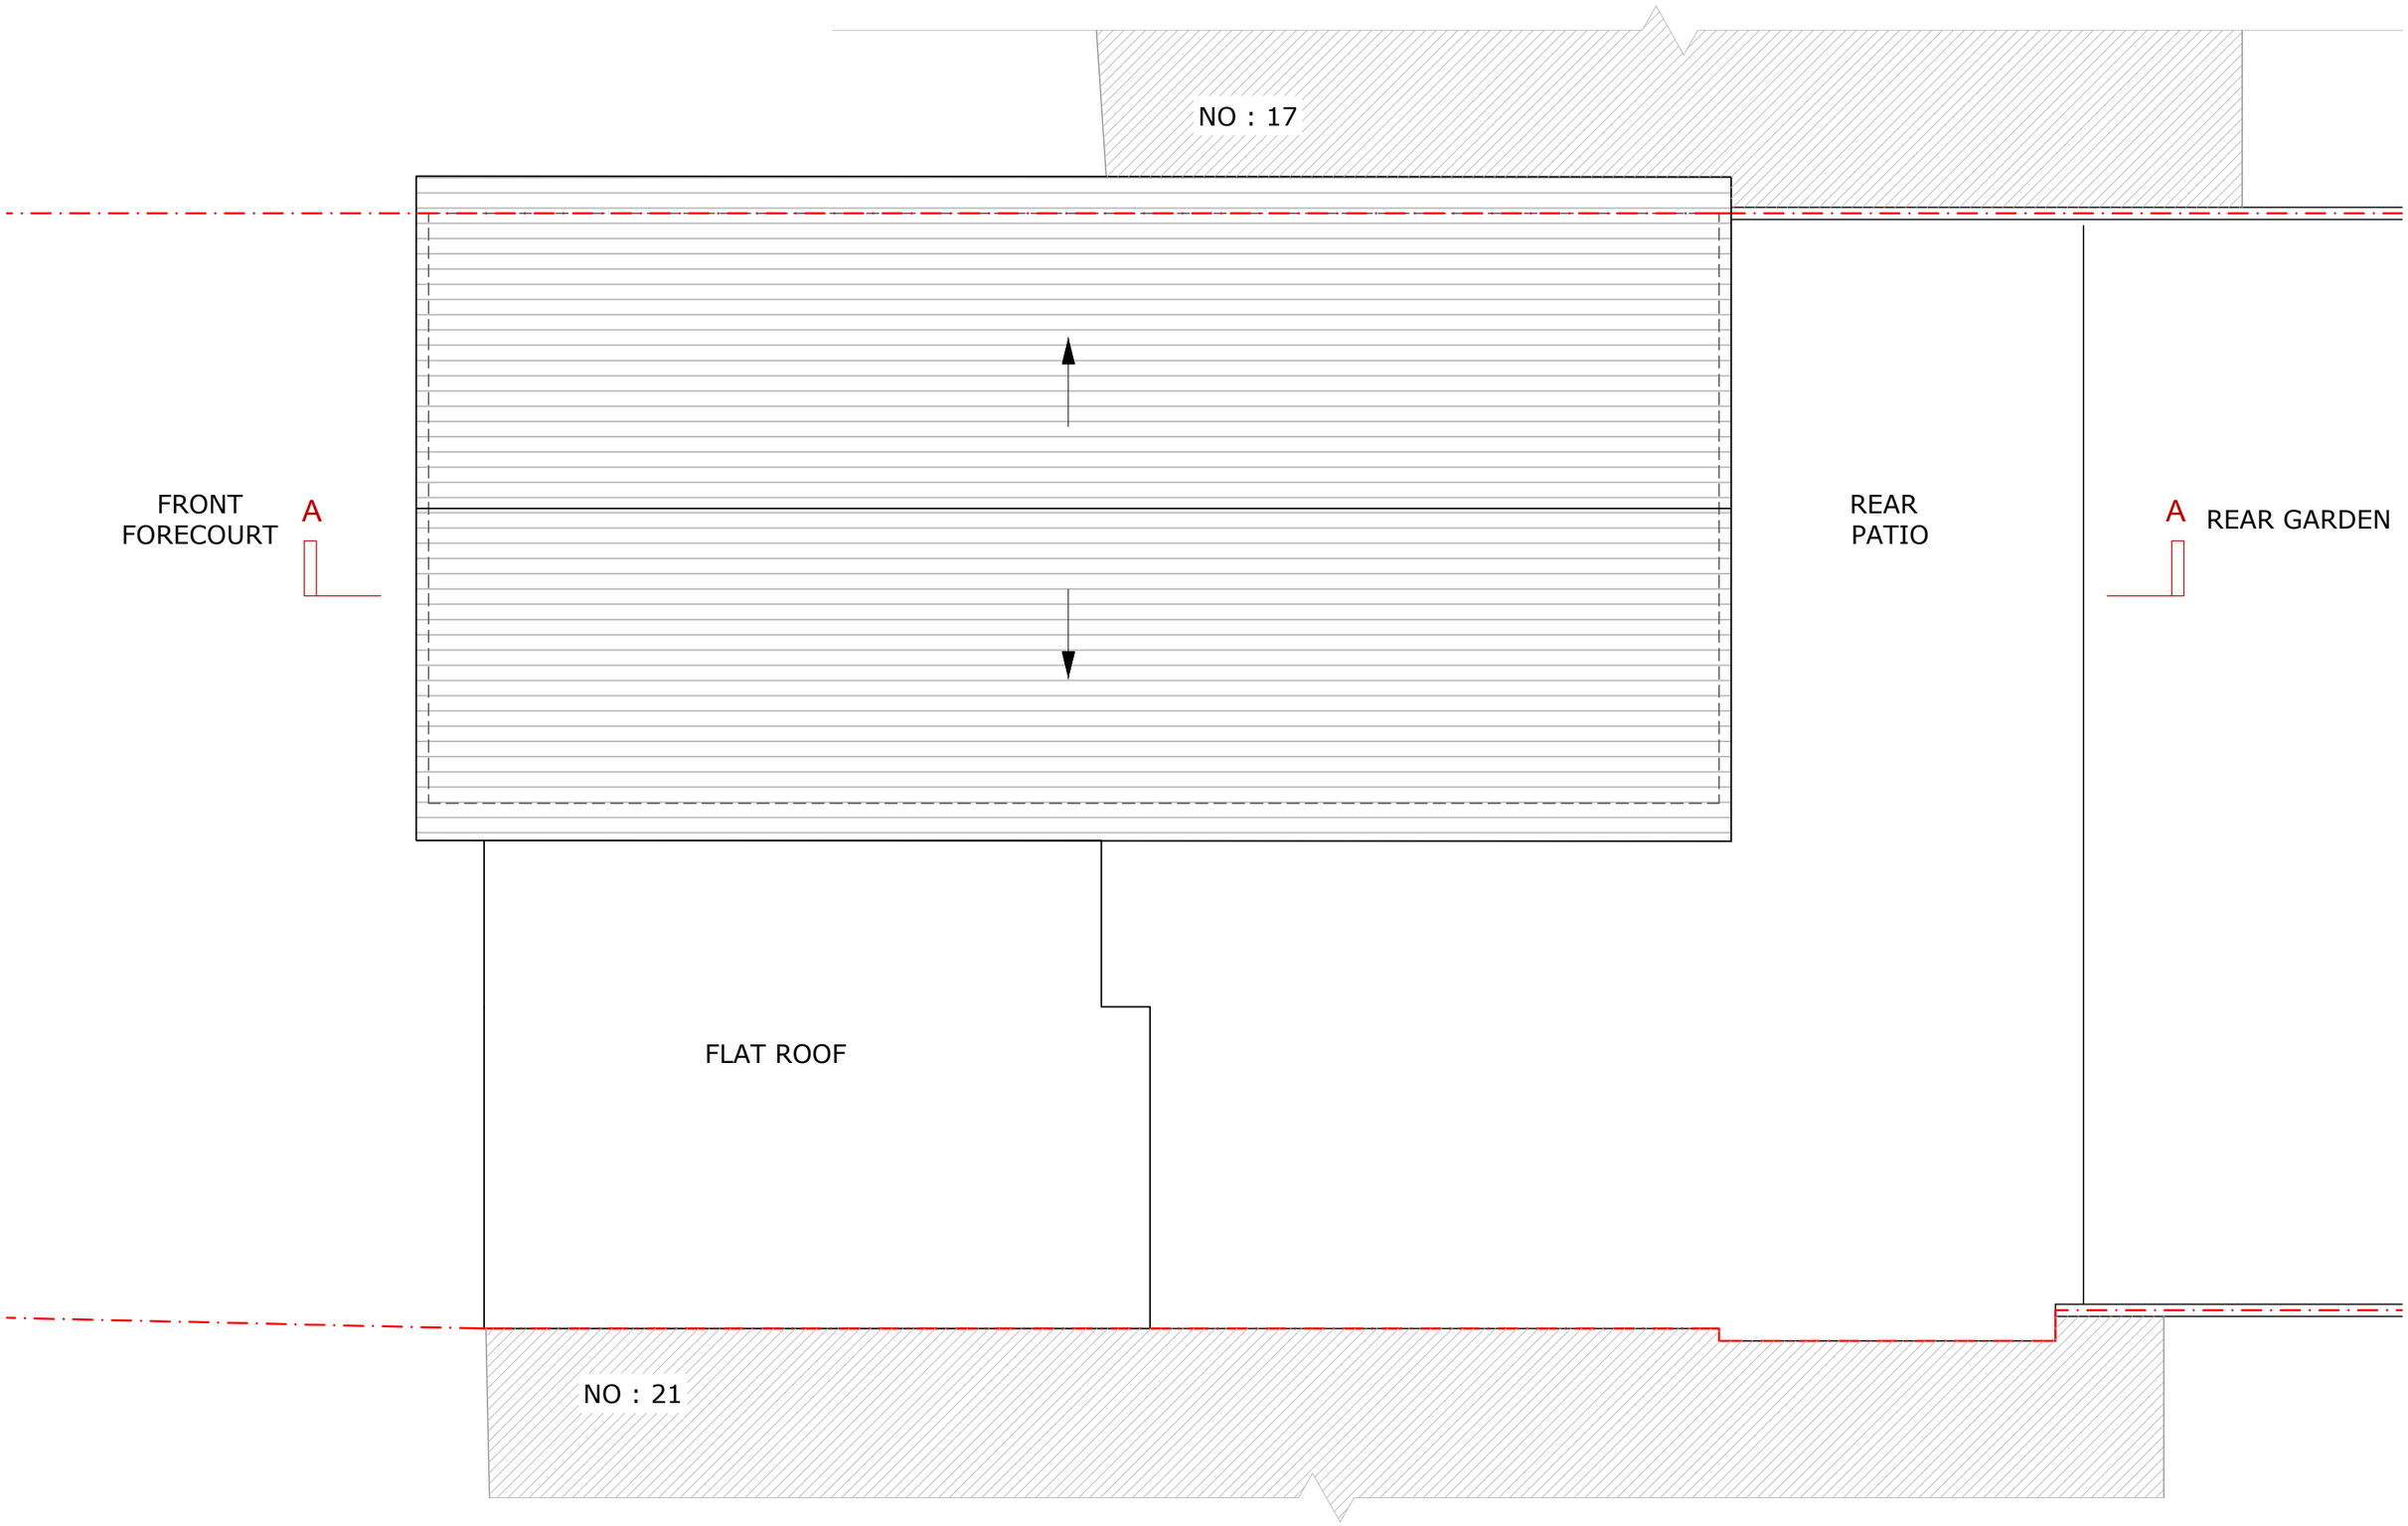


PLEASE NOTE
1. All dimensions to be verifiedon site.
2. All dimensions are in milimeters.
3. No work shall commence until all approvals and agreements have been obtained. These include, Planning, Building Regulations, Water and party Wall.
4. The Copyright of this drawing belong to Adv Planning Limited T/A Advance Architecture.

Scale (@ A3) 1 : 50

0.25m 0.5 1 1.5 2 2.5

| | | | | | | | | | | |
|---|---|---|---|---|---|---|---|---|---|---|
| Drawn By | IE | PROJECT STATUS | **PLANNING** | PROJECT | 19, POOK LANE, HAVANT, PO9 2TH | SHEET | PLAN | DRAWING NUMBER | P101 | REV |
| Checked By | KK | | EXISTING ROOF PLAN | | | JOB No. | - | DATE | 19/07/22 | |

ADVANCE ARCHITECTURE
ARCHITECTURE / PLANNING / LICENSING
352 Green Lanes, Palmers Green, London N13 5TJ - 020 8801 6601
www.advancearchitecture.co.uk
info@advancearchitecture.co.uk

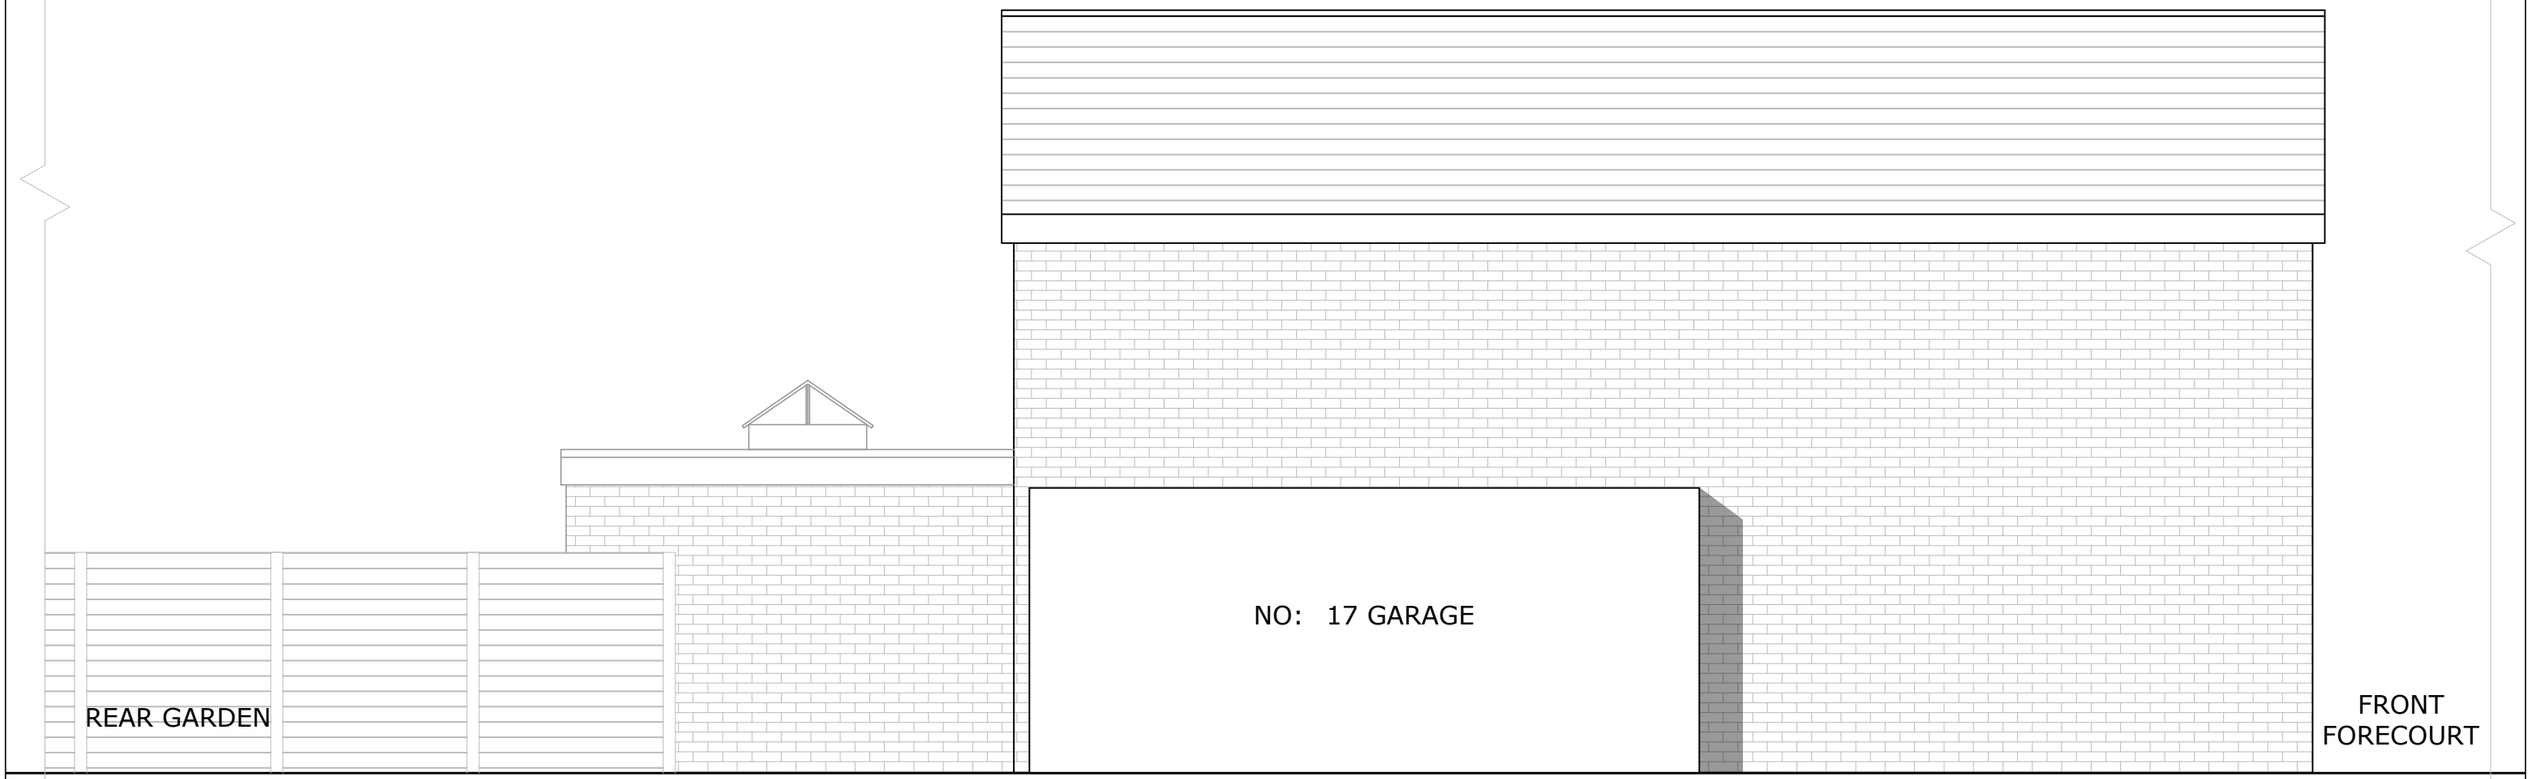


PLEASE NOTE
1. All dimensions to be verifiedon site.
2. All dimensions are in milimeters.
3. No work shall commence until all approvals and agreements have been obtained. These include, Planning, Building Regulations, Water and party Wall.
4. The Copyright of this drawing belong to Adv Planning Limited T/A Advance Architecture.

Scale (@ A3) 1 : 50

0.25m 0.5 1 1.5 2 2.5

| | | | | | | | | | | | |
|---|---|---|---|---|---|---|---|---|---|---|---|
| Drawn By | IE | PROJECT STATUS | **PLANNING** | PROJECT | 19, POOK LANE, HAVANT, PO9 2TH | SHEET | ELEVATION | DRAWING NUMBER | P102 | REV | |
| Checked By | KK | | EXISTING NORTH ELEVATION | | | JOB No. | - | DATE | 19/07/22 | | |

ADVANCE ARCHITECTURE
ARCHITECTURE / PLANNING / LICENSING
352 Green Lanes, Palmers Green, London N13 5TJ - 020 8801 6601
www.advancearchitecture.co.uk
info@advancearchitecture.co.uk

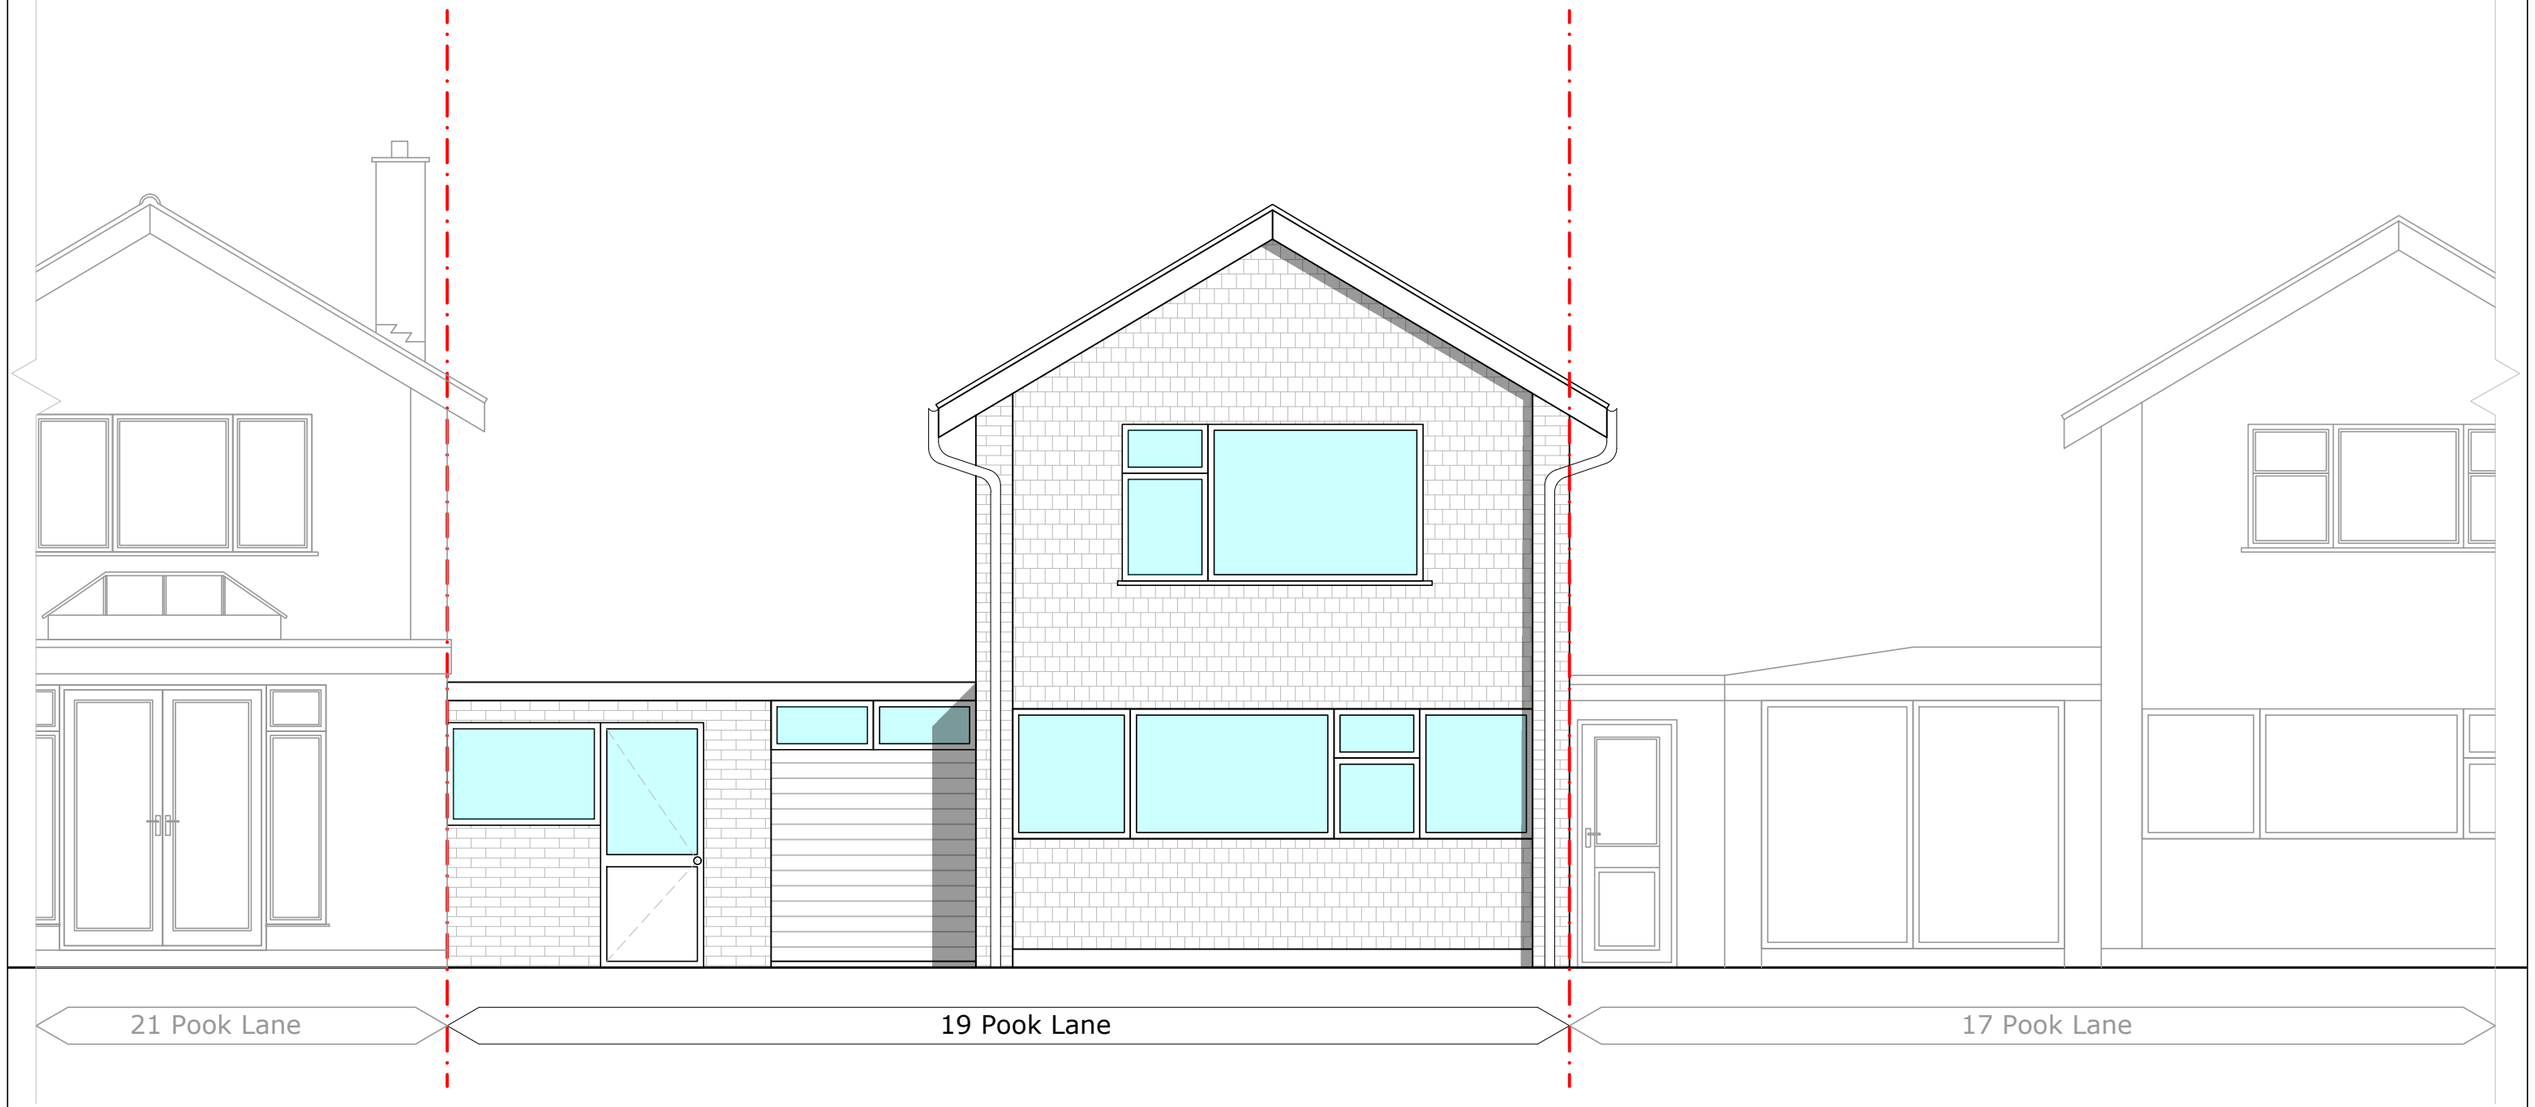


PLEASE NOTE
1. All dimensions to be verifiedon site.
2. All dimensions are in milimeters.
3. No work shall commence until all approvals and agreements have been obtained. These include, Planning, Building Regulations, Water and party Wall.
4. The Copyright of this drawing belong to Adv Planning Limited T/A Advance Architecture.

Scale (@ A3) 1 : 50

0.25m 0.5 1 1.5 2 2.5

| | | | | | | | | | | |
|---|---|---|---|---|---|---|---|---|---|---|
| Drawn By | IE | PROJECT STATUS | **PLANNING** | PROJECT | 19, POOK LANE, HAVANT, PO9 2TH | SHEET | ELEVATION | DRAWING NUMBER | P103 | REV |
| Checked By | KK | | EXISTING EAST (REAR) ELEVATION | | | JOB No. | - | DATE | 19/07/22 | |

ADVANCE ARCHITECTURE
ARCHITECTURE / PLANNING / LICENSING
352 Green Lanes, Palmers Green, London N13 5TJ - 020 8801 6601
www.advancearchitecture.co.uk
info@advancearchitecture.co.uk

PLEASE NOTE
1. All dimensions to be verifiedon site.
2. All dimensions are in milimeters.
3. No work shall commence until all approvals and agreements have been obtained. These include, Planning, Building Regulations, Water and party Wall.
4. The Copyright of this drawing belong to Adv Planning Limited T/A Advance Architecture.

Scale (@ A3) 1 : 50

0.25m 0.5 1 1.5 2 2.5

| | | | | | | | | | | | |
|---|---|---|---|---|---|---|---|---|---|---|---|
| Drawn By | IE | PROJECT STATUS | **PLANNING** | PROJECT | 19, POOK LANE, HAVANT, PO9 2TH | SHEET | ELEVATION | DRAWING NUMBER | P104 | REV | |
| Checked By | KK | | EXISTING SOUTH ELEVATION | | | JOB No. | - | DATE | 19/07/22 | | |

ADVANCE ARCHITECTURE
ARCHITECTURE / PLANNING / LICENSING
352 Green Lanes, Palmers Green, London N13 5TJ - 020 8801 6601
www.advancearchitecture.co.uk
info@advancearchitecture.co.uk

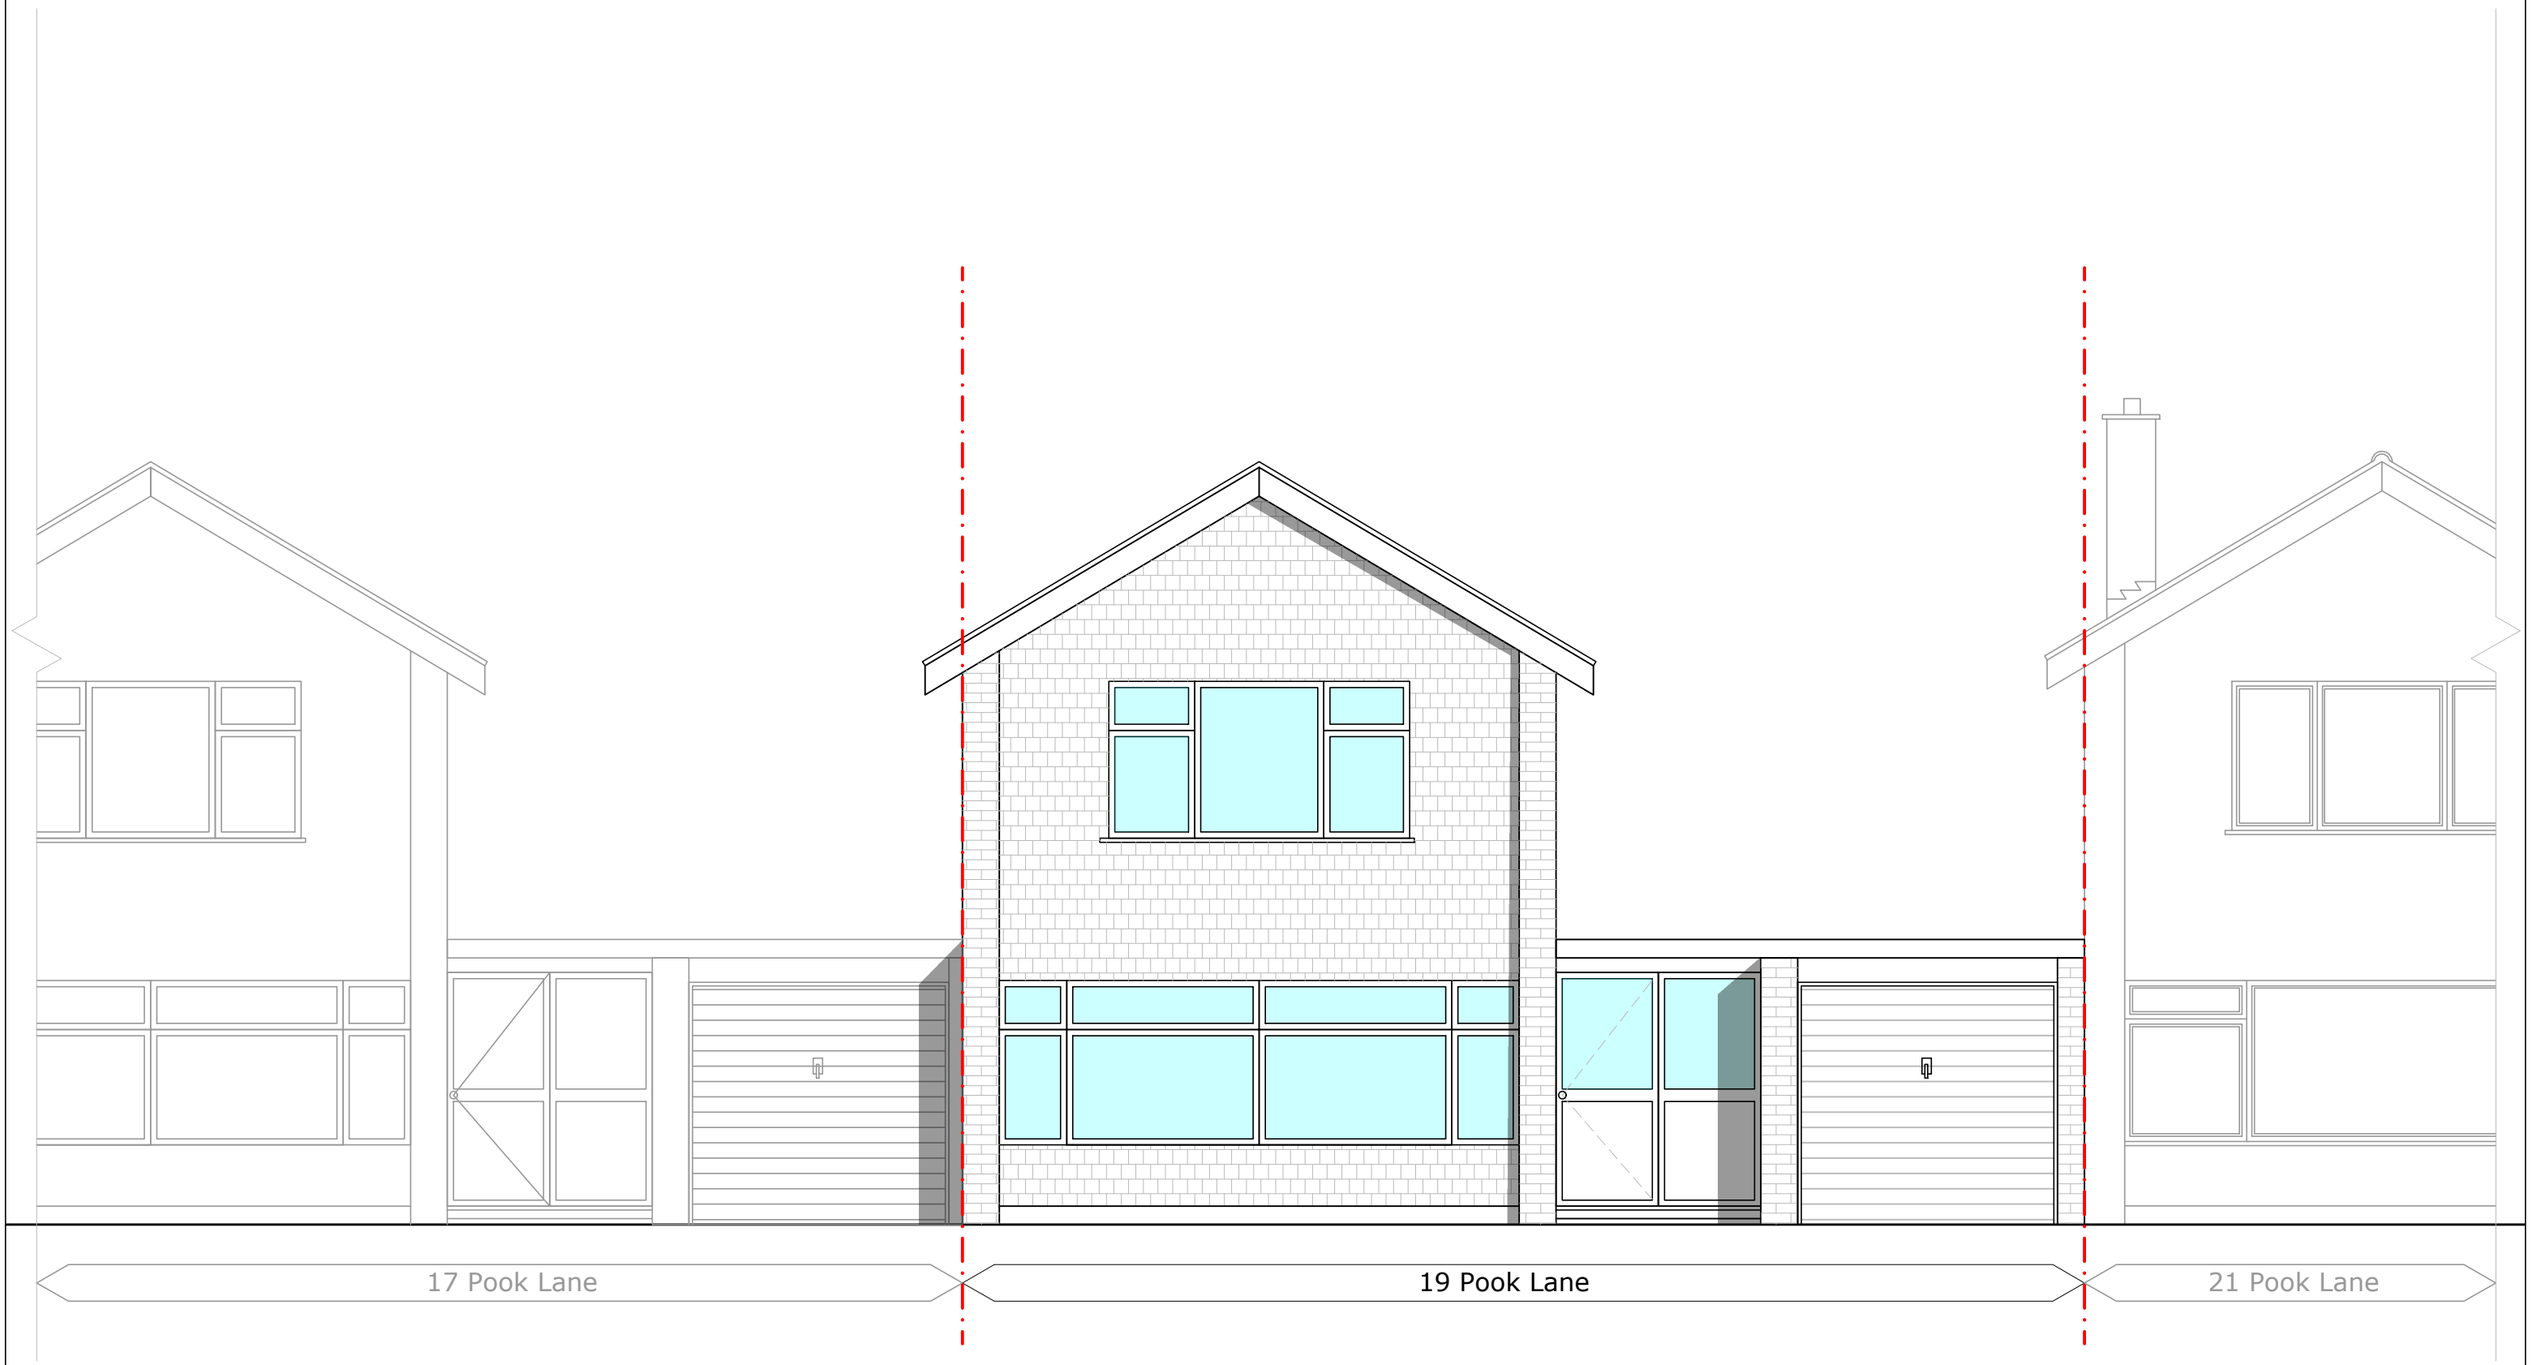


PLEASE NOTE
1. All dimensions to be verifiedon site.
2. All dimensions are in milimeters.
3. No work shall commence until all approvals and agreements have been obtained. These include, Planning, Building Regulations, Water and party Wall.
4. The Copyright of this drawing belong to Adv Planning Limited T/A Advance Architecture.

Scale (@ A3) 1 : 50

0.25m 0.5 1 1.5 2 2.5

| | | | | | | | | | | |
|---|---|---|---|---|---|---|---|---|---|---|
| Drawn By | IE | PROJECT STATUS | **PLANNING** | PROJECT | 19, POOK LANE, HAVANT, PO9 2TH | SHEET | ELEVATION | DRAWING NUMBER | P105 | REV |
| Checked By | KK | | EXISTING WEST (FRONT) ELEVATION | | | JOB No. | - | DATE | 19/07/22 | |

ADVANCE ARCHITECTURE
ARCHITECTURE / PLANNING / LICENSING
352 Green Lanes, Palmers Green, London N13 5TJ - 020 8801 6601
www.advancearchitecture.co.uk
info@advancearchitecture.co.uk

PLEASE NOTE
1. All dimensions to be verifiedon site.
2. All dimensions are in milimeters.
3. No work shall commence until all approvals and agreements have been obtained. These include, Planning, Building Regulations, Water and party Wall.
4. The Copyright of this drawing belong to Adv Planning Limited T/A Advance Architecture.

Scale (@ A3) 1 : 50

0.25m 0.5 1 1.5 2 2.5

| | | | | | | | | | | | |
|---|---|---|---|---|---|---|---|---|---|---|---|
| Drawn By | IE | PROJECT STATUS | **PLANNING** | PROJECT | 19, POOK LANE, HAVANT, PO9 2TH | SHEET | SECTION | DRAWING NUMBER | P106 | REV | |
| Checked By | KK | | EXISTING SECTION A -A | | | JOB No. | - | DATE | 19/07/22 | | |

ADVANCE ARCHITECTURE
ARCHITECTURE / PLANNING / LICENSING
352 Green Lanes, Palmers Green, London N13 5TJ - 020 8801 6601
www.advancearchitecture.co.uk
info@advancearchitecture.co.uk