


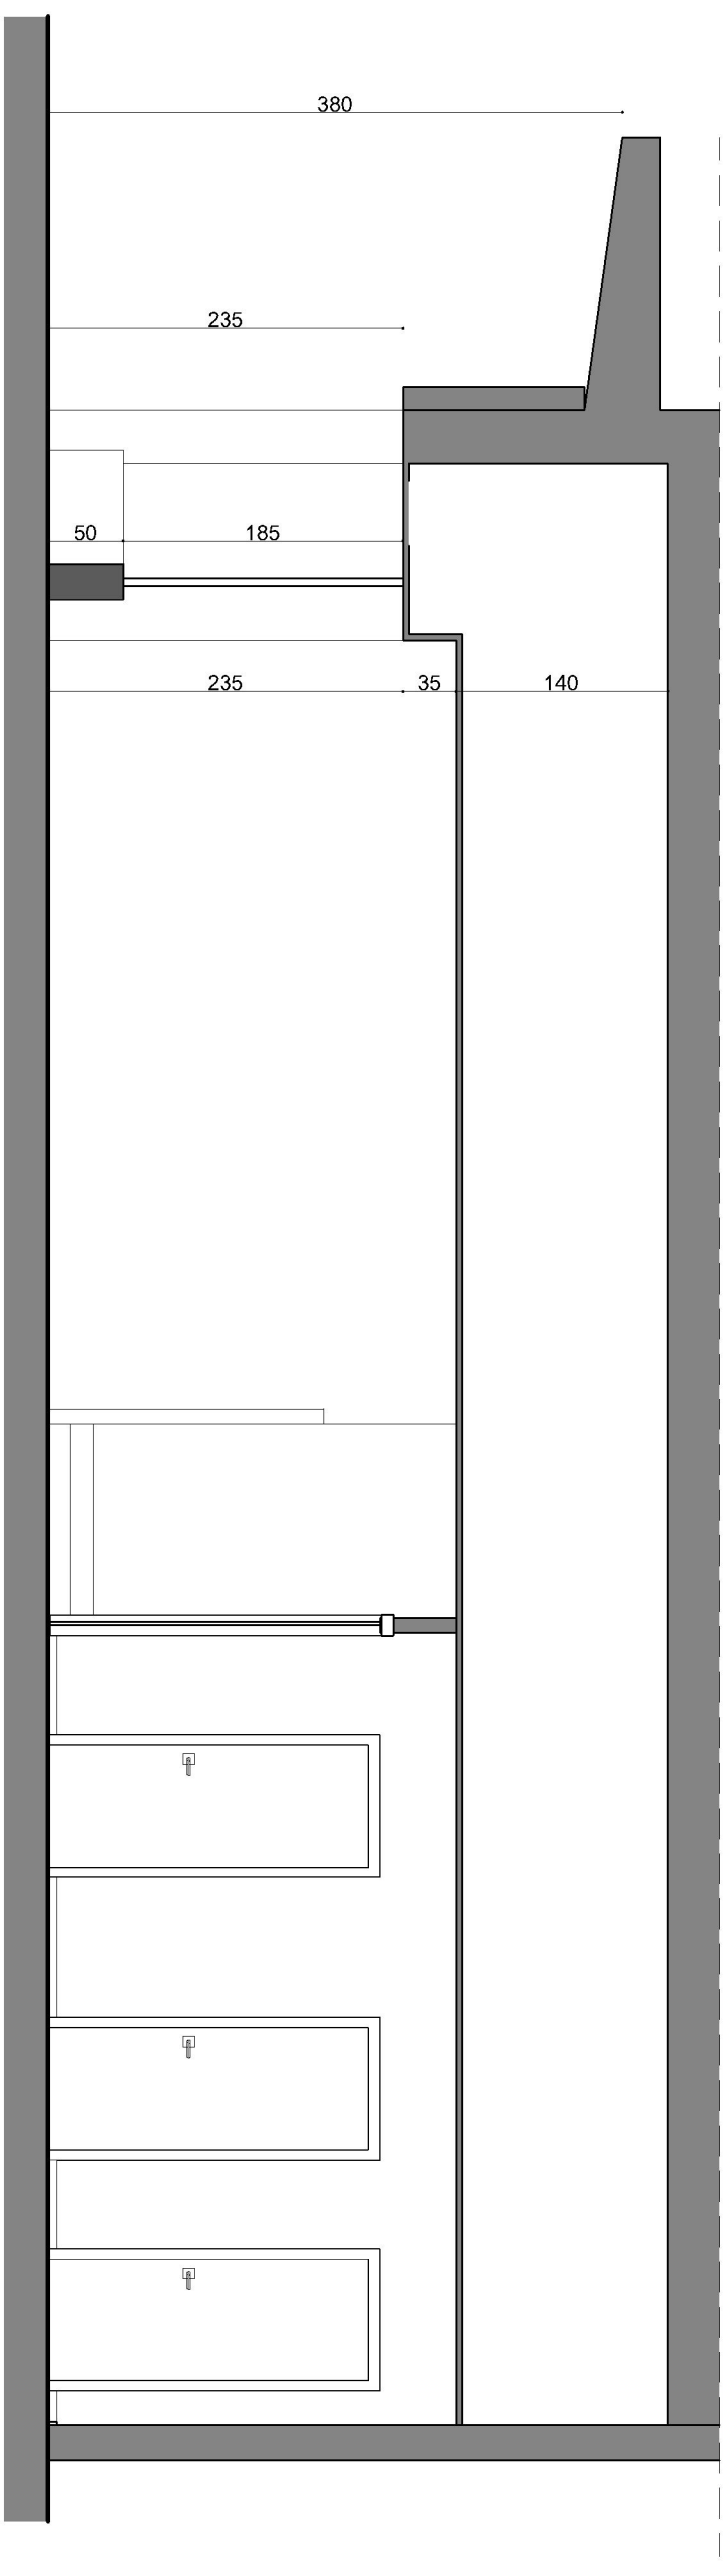

A SECTION

0 1 2 3 4m

Existing Section

Waterlooville Cafe Project	Numbers :	SHAKERS STUDIO ART & INTERIOR DESIGN COMPANY LIMITED
Design&Drawing: M.BULENT MUFTUOGLU	2022-10-13/02	
Scale Date 1:50 2022		