


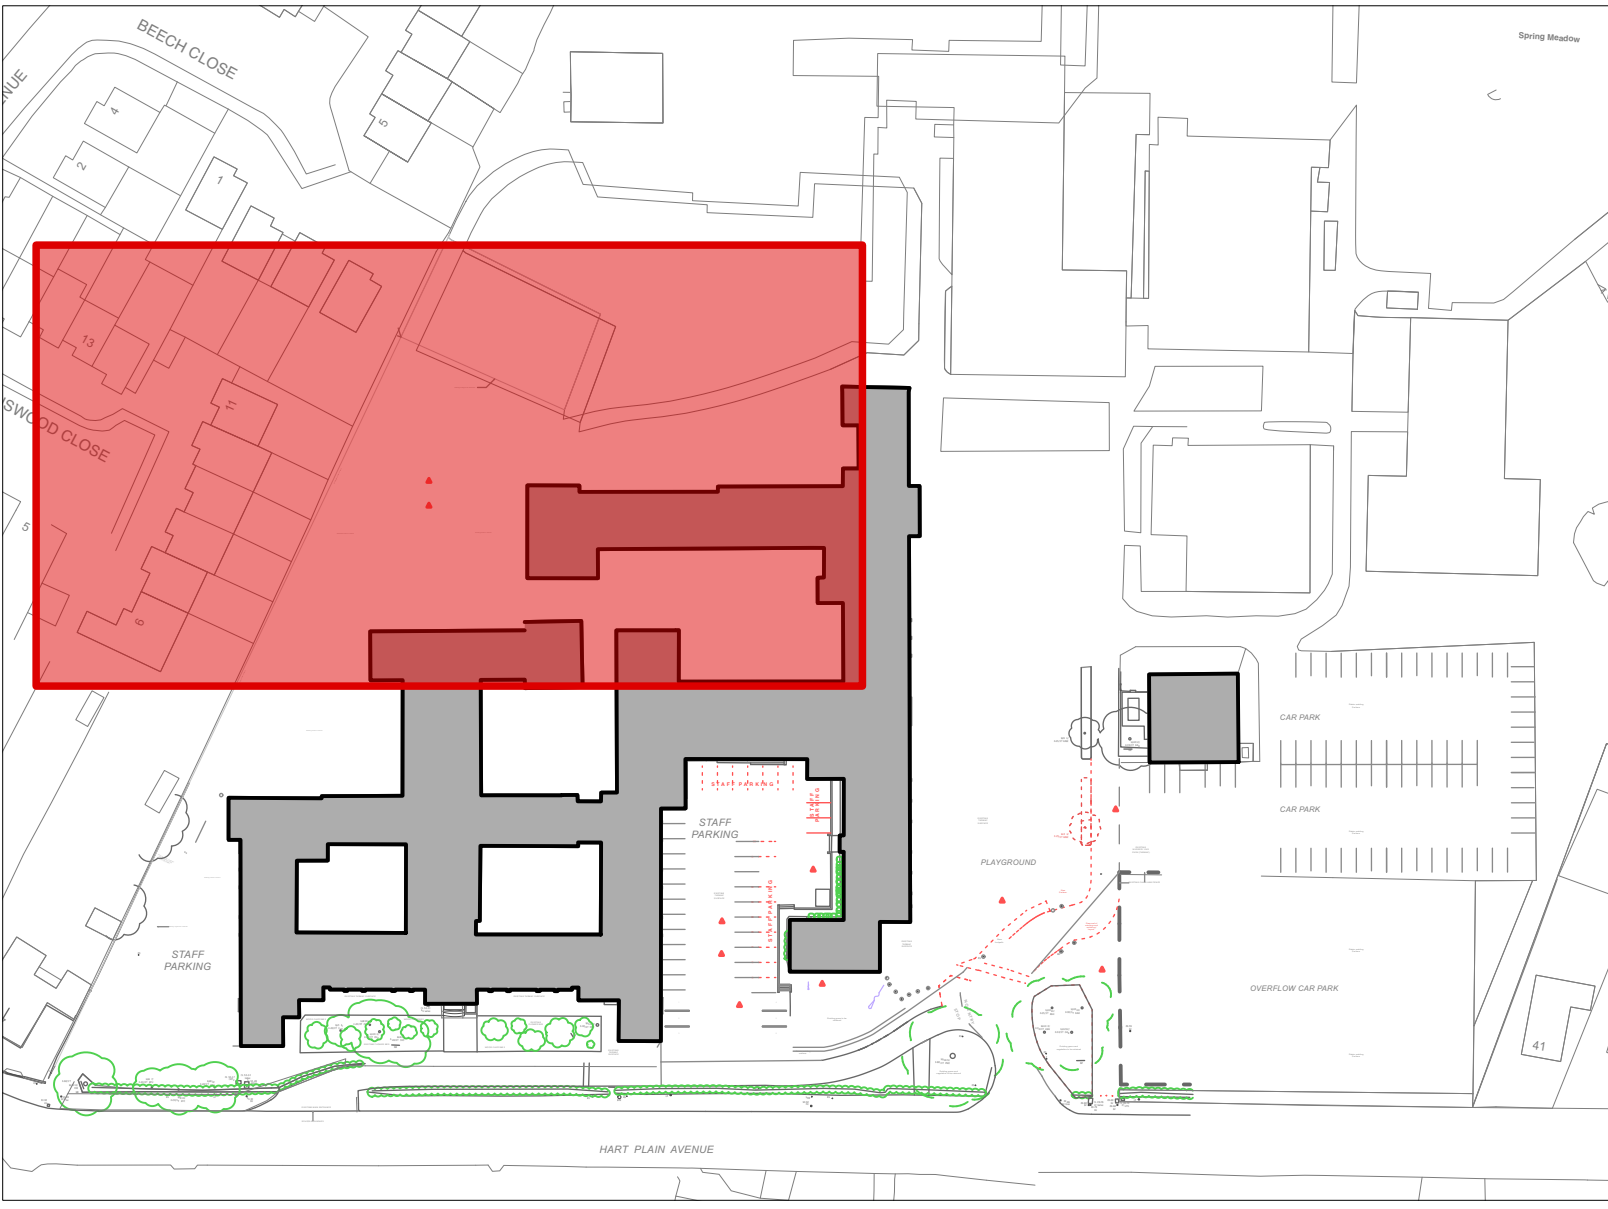

KEY PLAN
NTS

KEY

- Demolition/removal of existing item.
- New Concrete Drop Kerb.
- Remove existing bollards and clear from site.
- Perimeter fence Type A**
Proposed 2.4m height anti-climb, open-welded mesh fencing.
- Perimeter fence Type B**
Proposed 1.2m height anti-climb open-welded mesh fencing.

GATE ACCESS KEY

- EG-01** **EXTERNAL GATE 1 - VEHICULAR TRADES ENTRANCE**
Item: Provide and install new bi-parting hinged vehicle gates, including all associated components.
Access control: Manual operation. Mechanical lock.

PROPOSED PLAN (EXTRACT A)

