
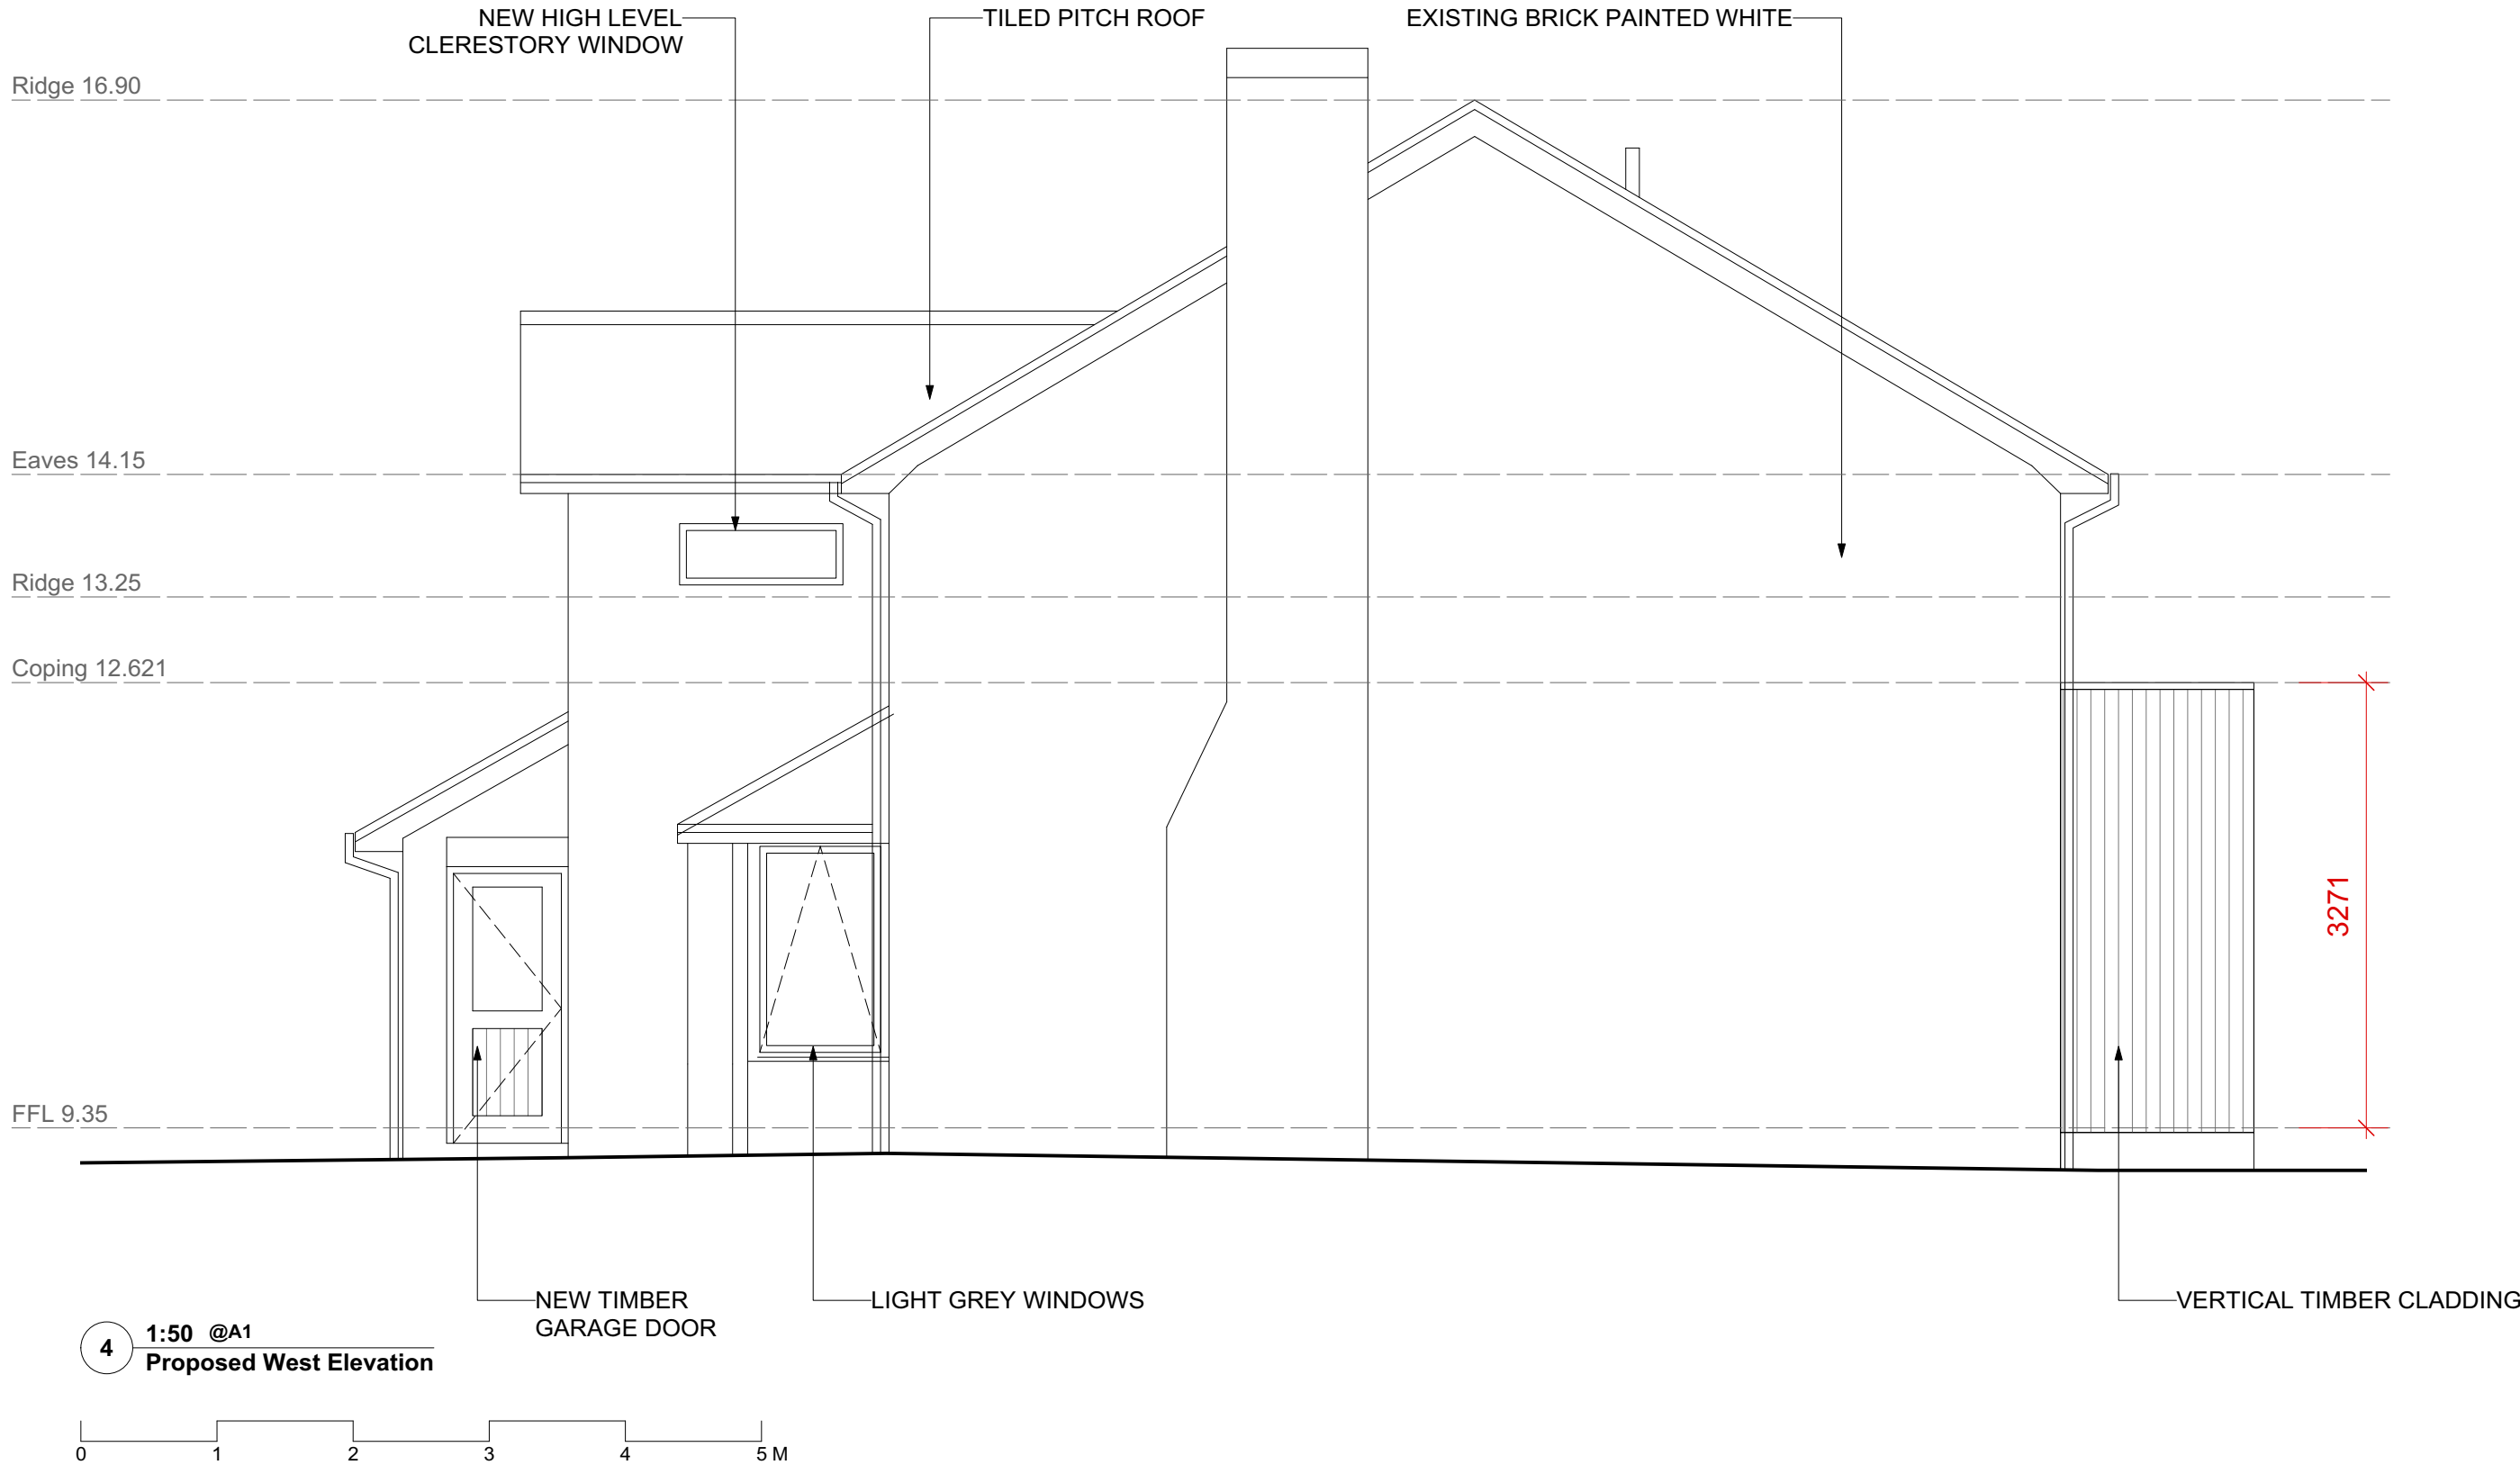
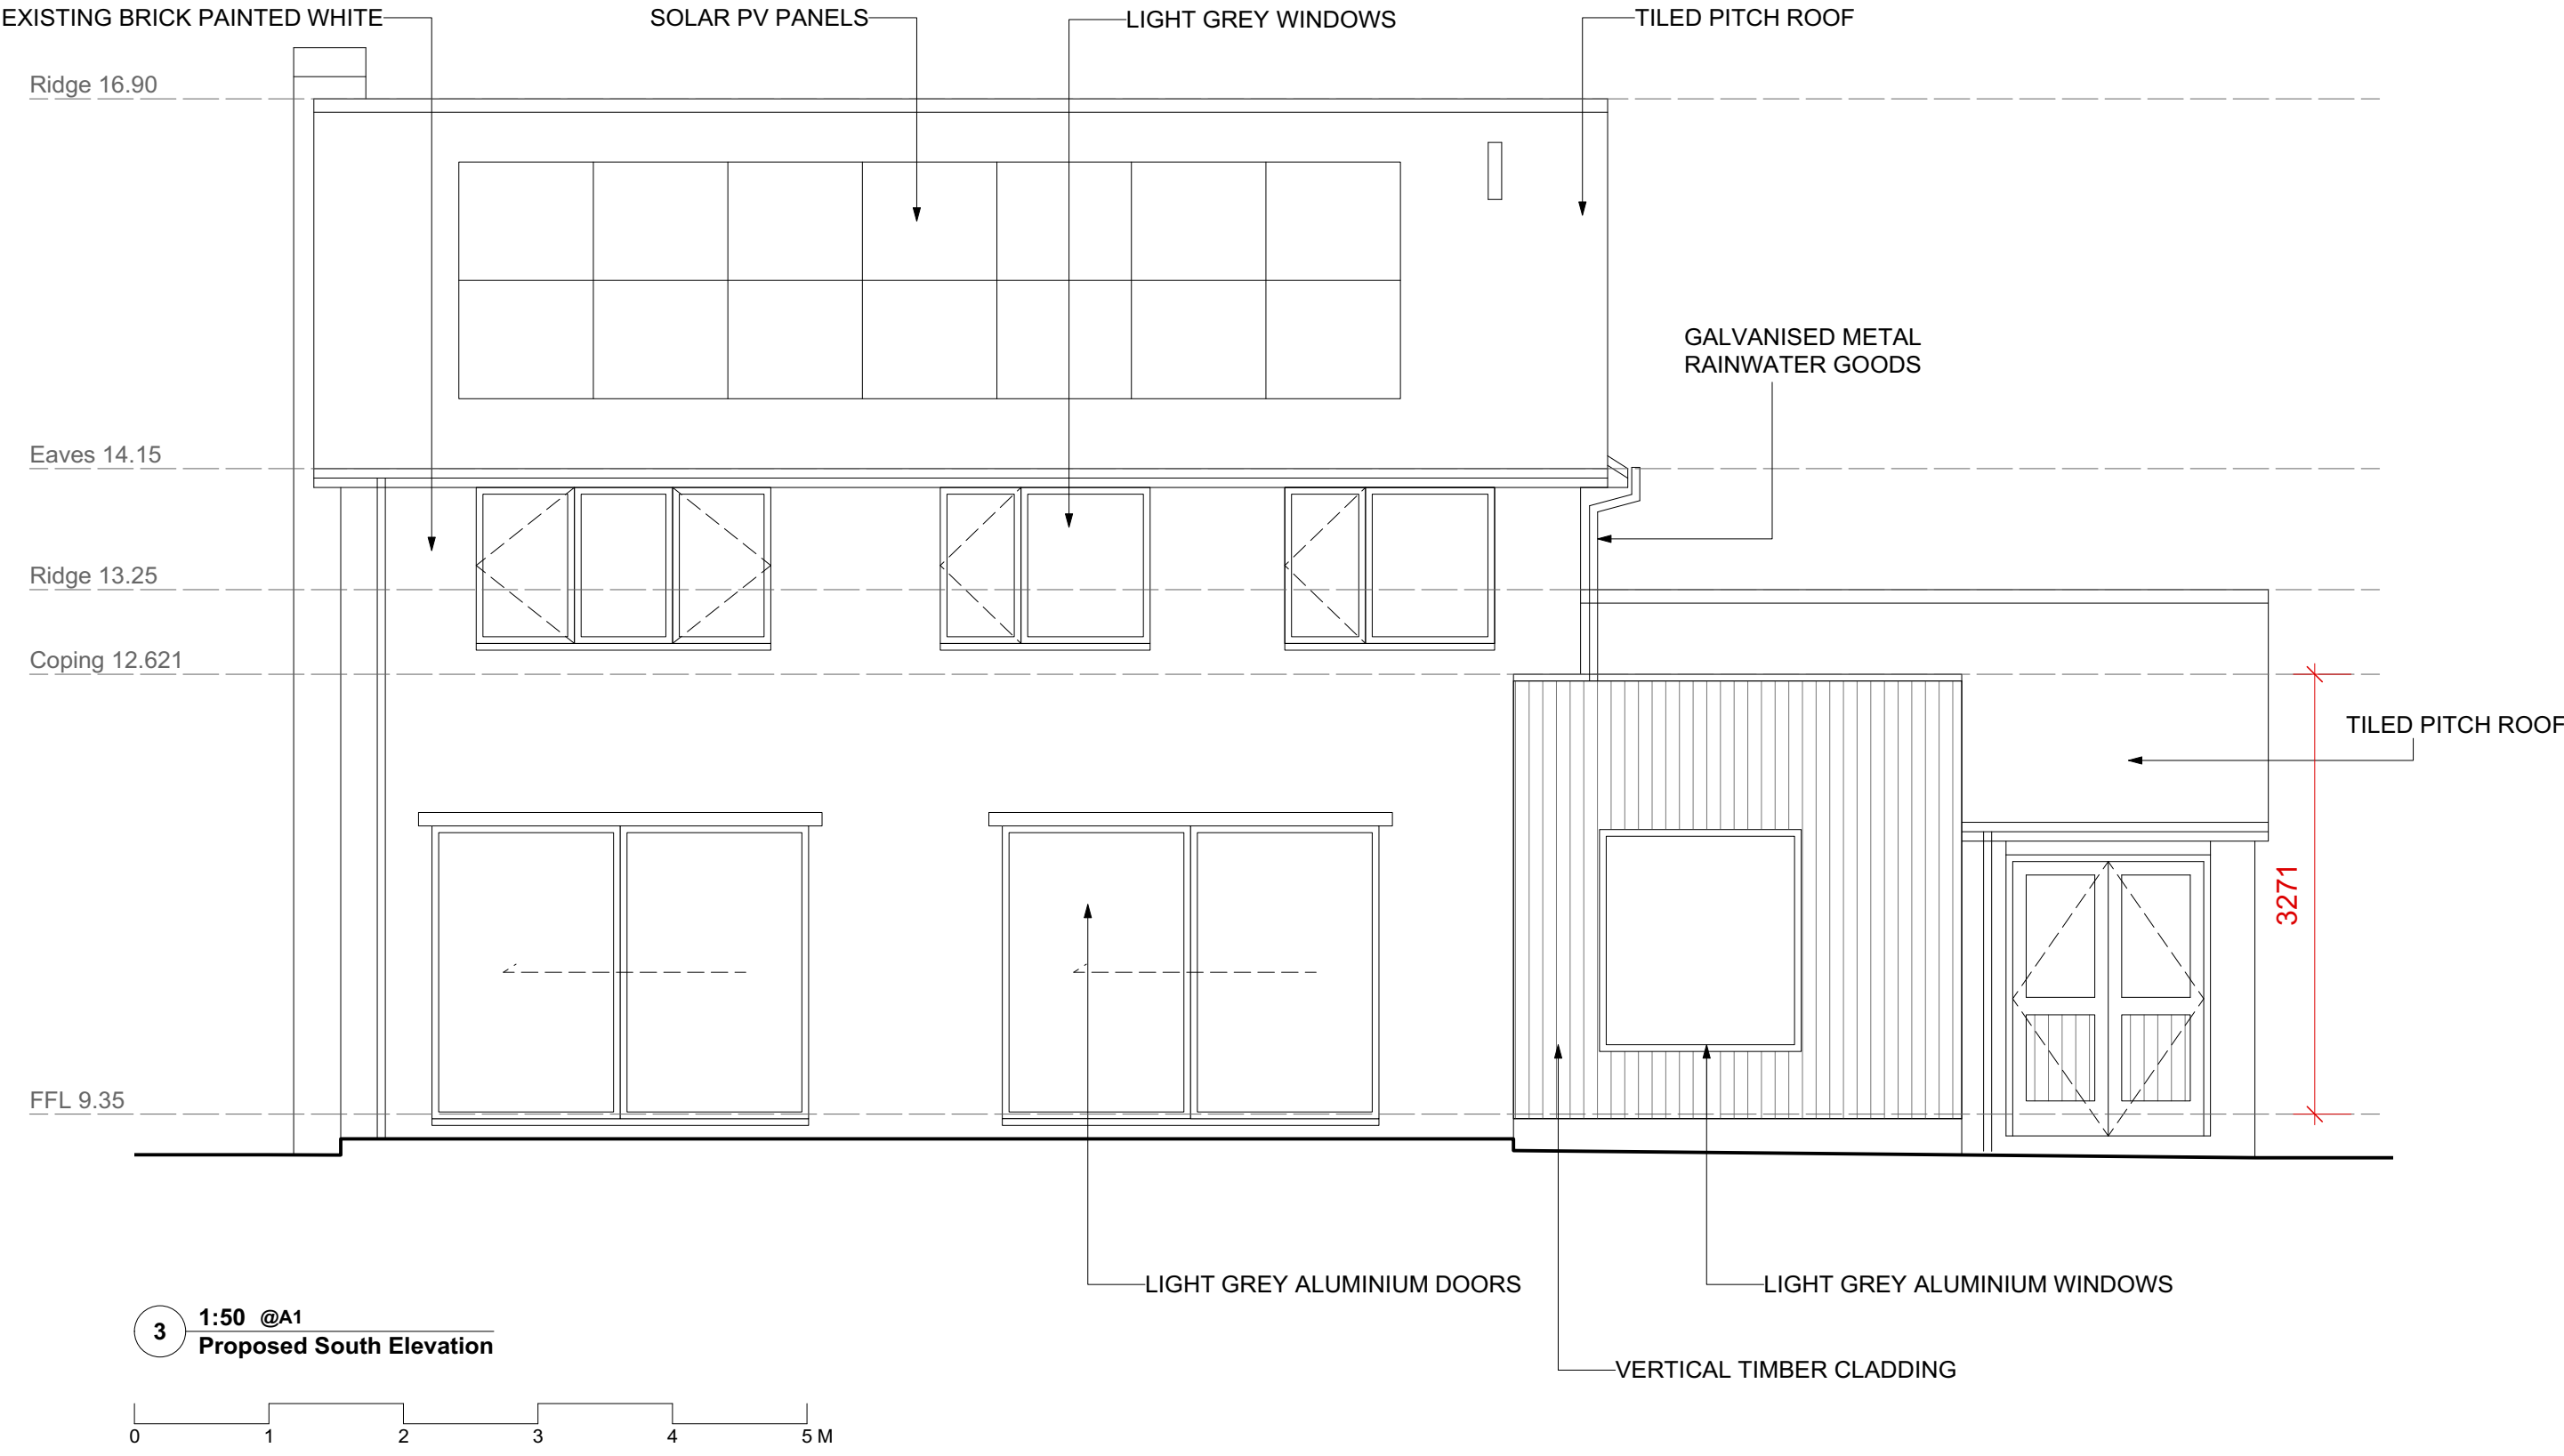


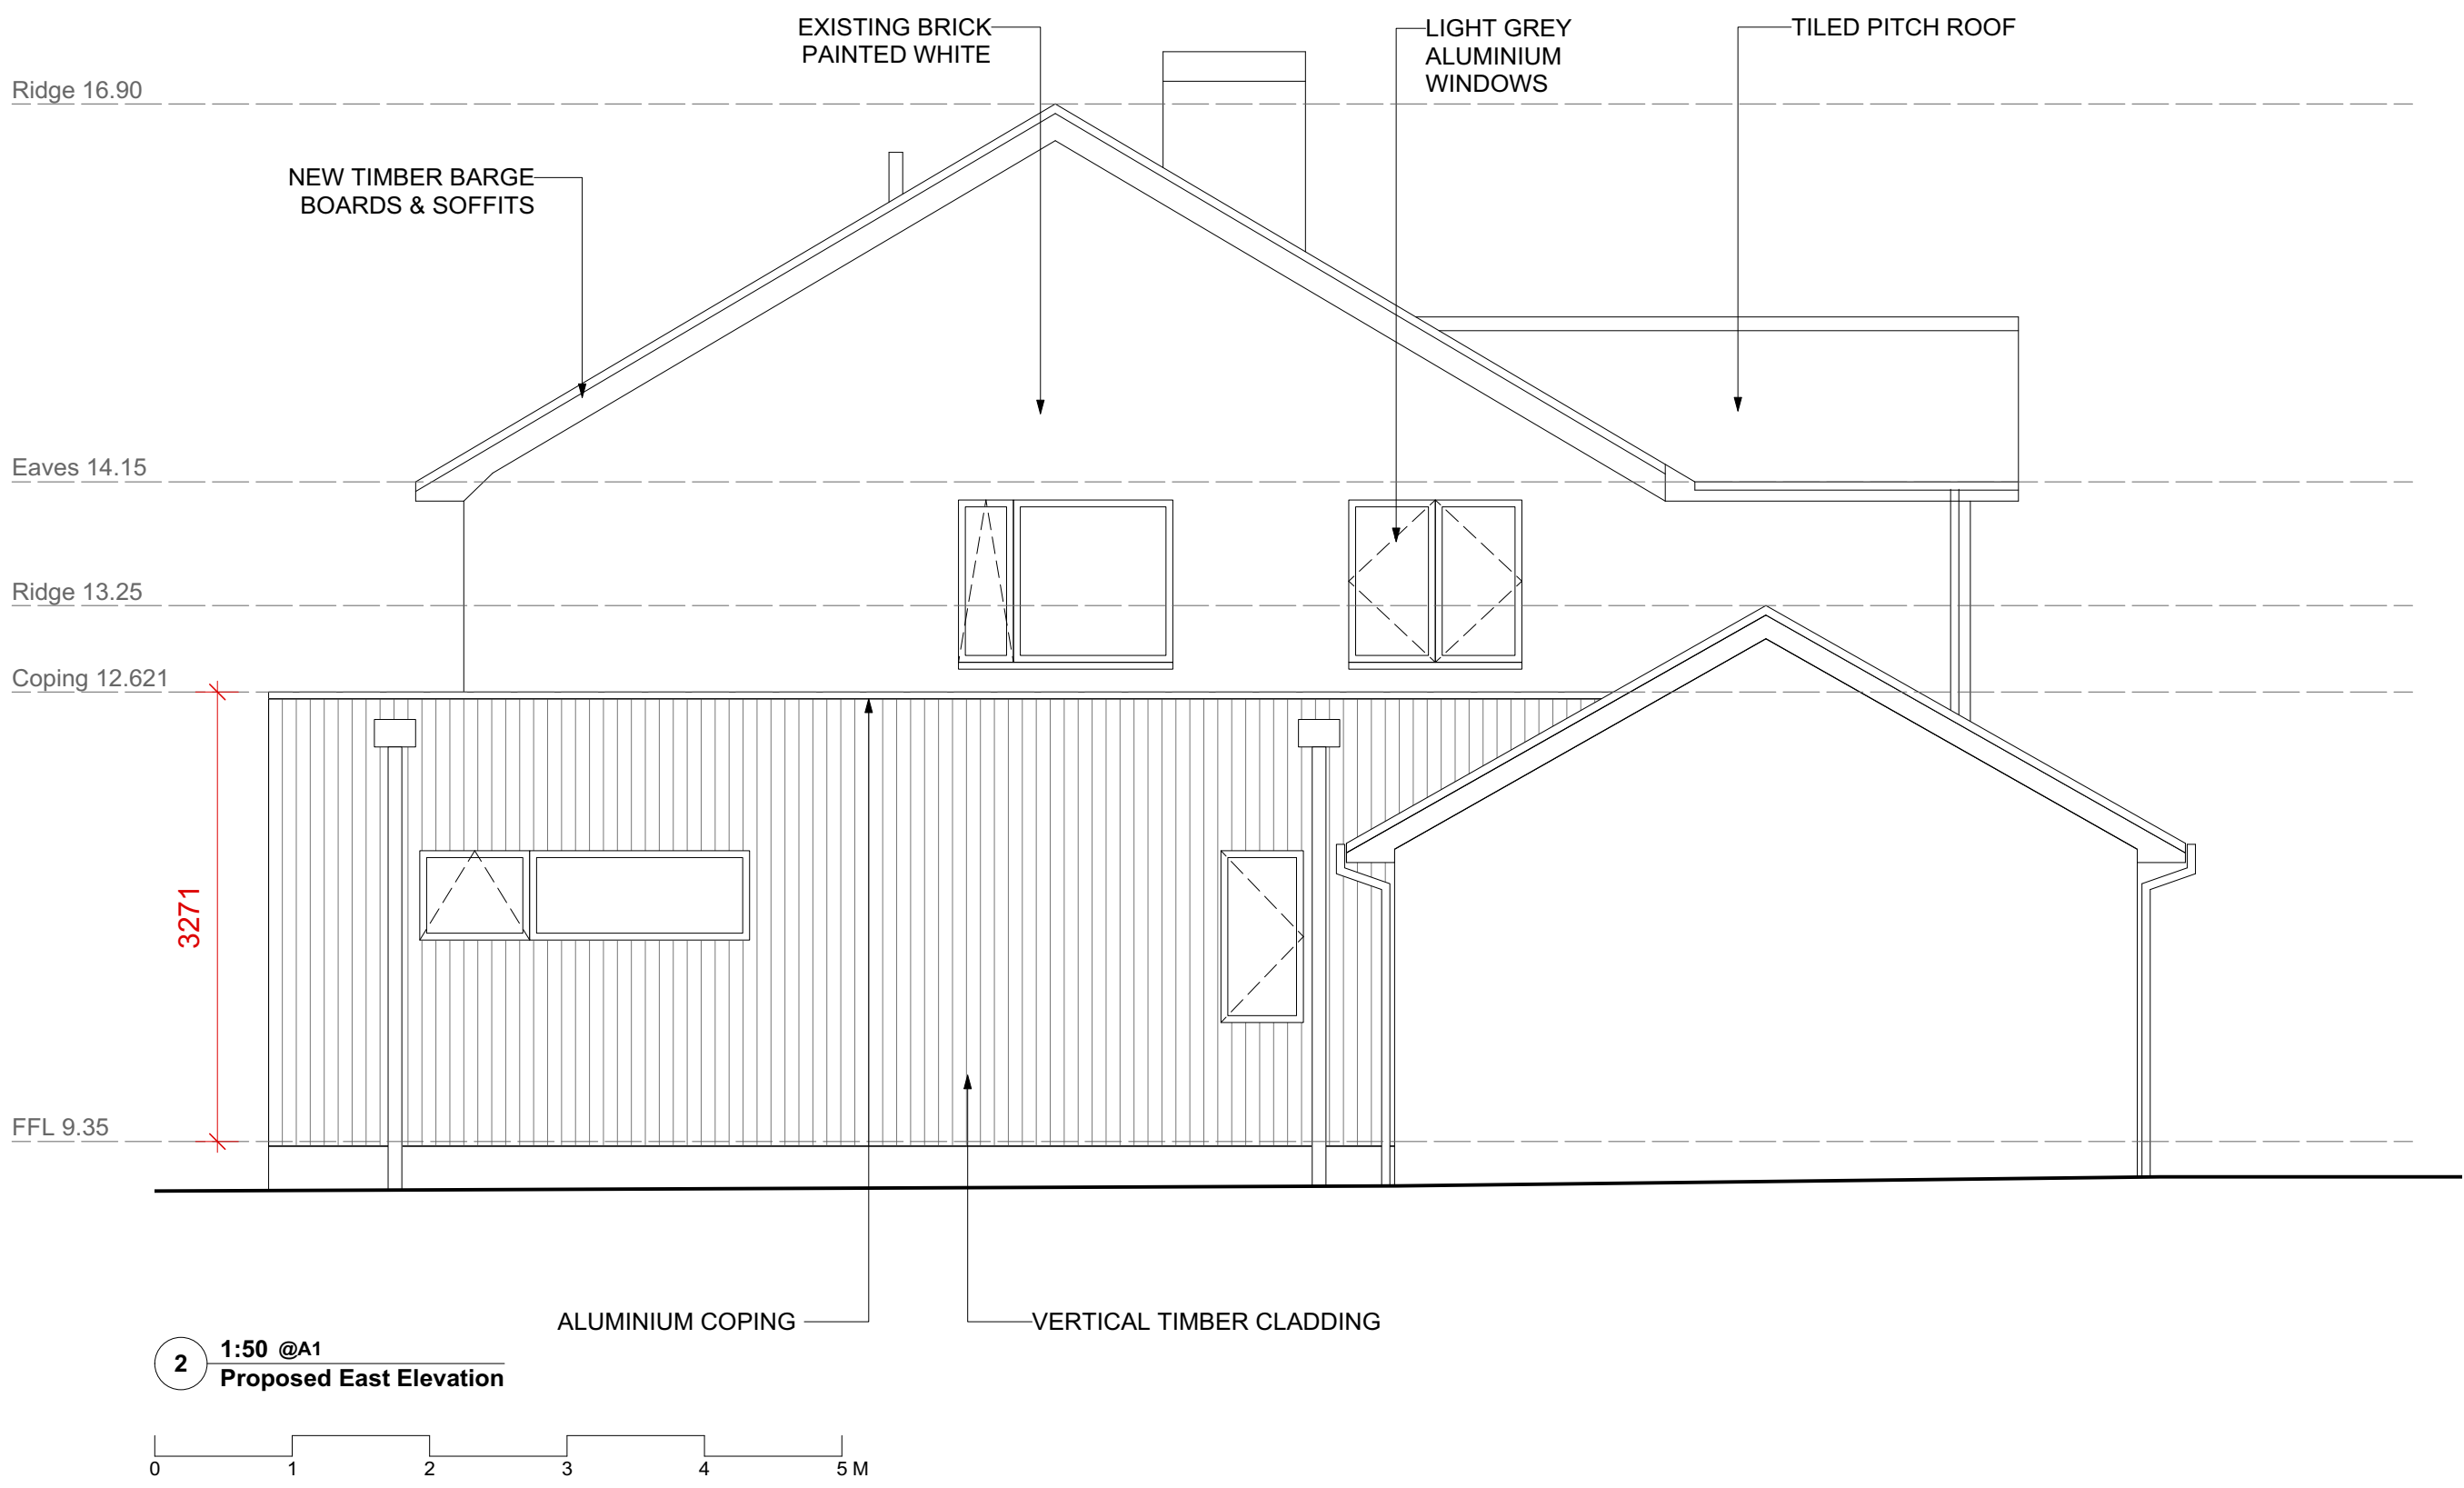

REV	DATE	NOTES	DRN	CHKD	GENERAL NOTES
					THE CONTRACTOR IS RESPONSIBLE FOR THE CHECKING OF ALL SITE DIMENSIONS AND LEVELS. DISCREPANCIES TO BE REPORTED IMMEDIATELY TO THE CONTRACT ADMINISTRATOR / ARCHITECT. TO BE READ IN CONJUNCTION WITH ALL RELEVANT CONSULTANTS DRAWINGS AND INFORMATION. ALL EXISTING SITE, TREE AND BUILDING INFORMATION HAS BEEN COMPILED FROM DIFFERENT SOURCES.

DRAWING TITLE	Proposed Elevations	PROJECT TITLE	50 Woodlands Ave
DRAWING REF	203	CLIENT	Jonny & Bobbie Day
SCALE	1:50 @ A1	ORIGIN	09/22
		PROJECT NO.	2203