

Dwg. No.: GSA12417/03
DATE: Aug. 2022
SCALE: 1:200 1:1250
@ A3
DRAWN BY:
CHECKED:
CLIENT: Mrs Jane Andrews

**PROJECT: PROPOSED
APPLICATION FOR OUTLINE
PLANNING AT 2A NORTH STREET,
BEDHAMPTON PO9 3HD**



GOSSIP
SURVEYING
ASSOCIATES

TITLE
DIMENSIONED BLOCK PLAN
INDICATING LOCATION OF
EXISTING GARAGE AND OVERLAY
OF PROPOSED NEW BUNGALOW,
AND LOCATION OF NEIGHBOURING
GARDEN TREE

COPYRIGHT.
The copyright of this document lies with Gossip Surveying Associates Limited. No use or
copying this document, or part of this document, shall be permitted without prior written
consent of Gossip Surveying Associates Limited, other than for the purpose of copying
for contract documentation and for site use.

RICS
Chartered Surveyors - Summer House
5 Royal Road, Gosport, Hants, PO12 4ES
Tel: 01703 754421 / Email: address: ssa@GSA.LK

Crown Copyright and database rights 2022.
OS 100031961 National Map Centre.
Purchased 14/01/2022 1 year licence.

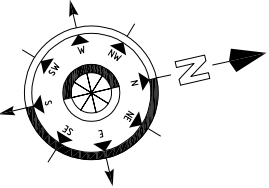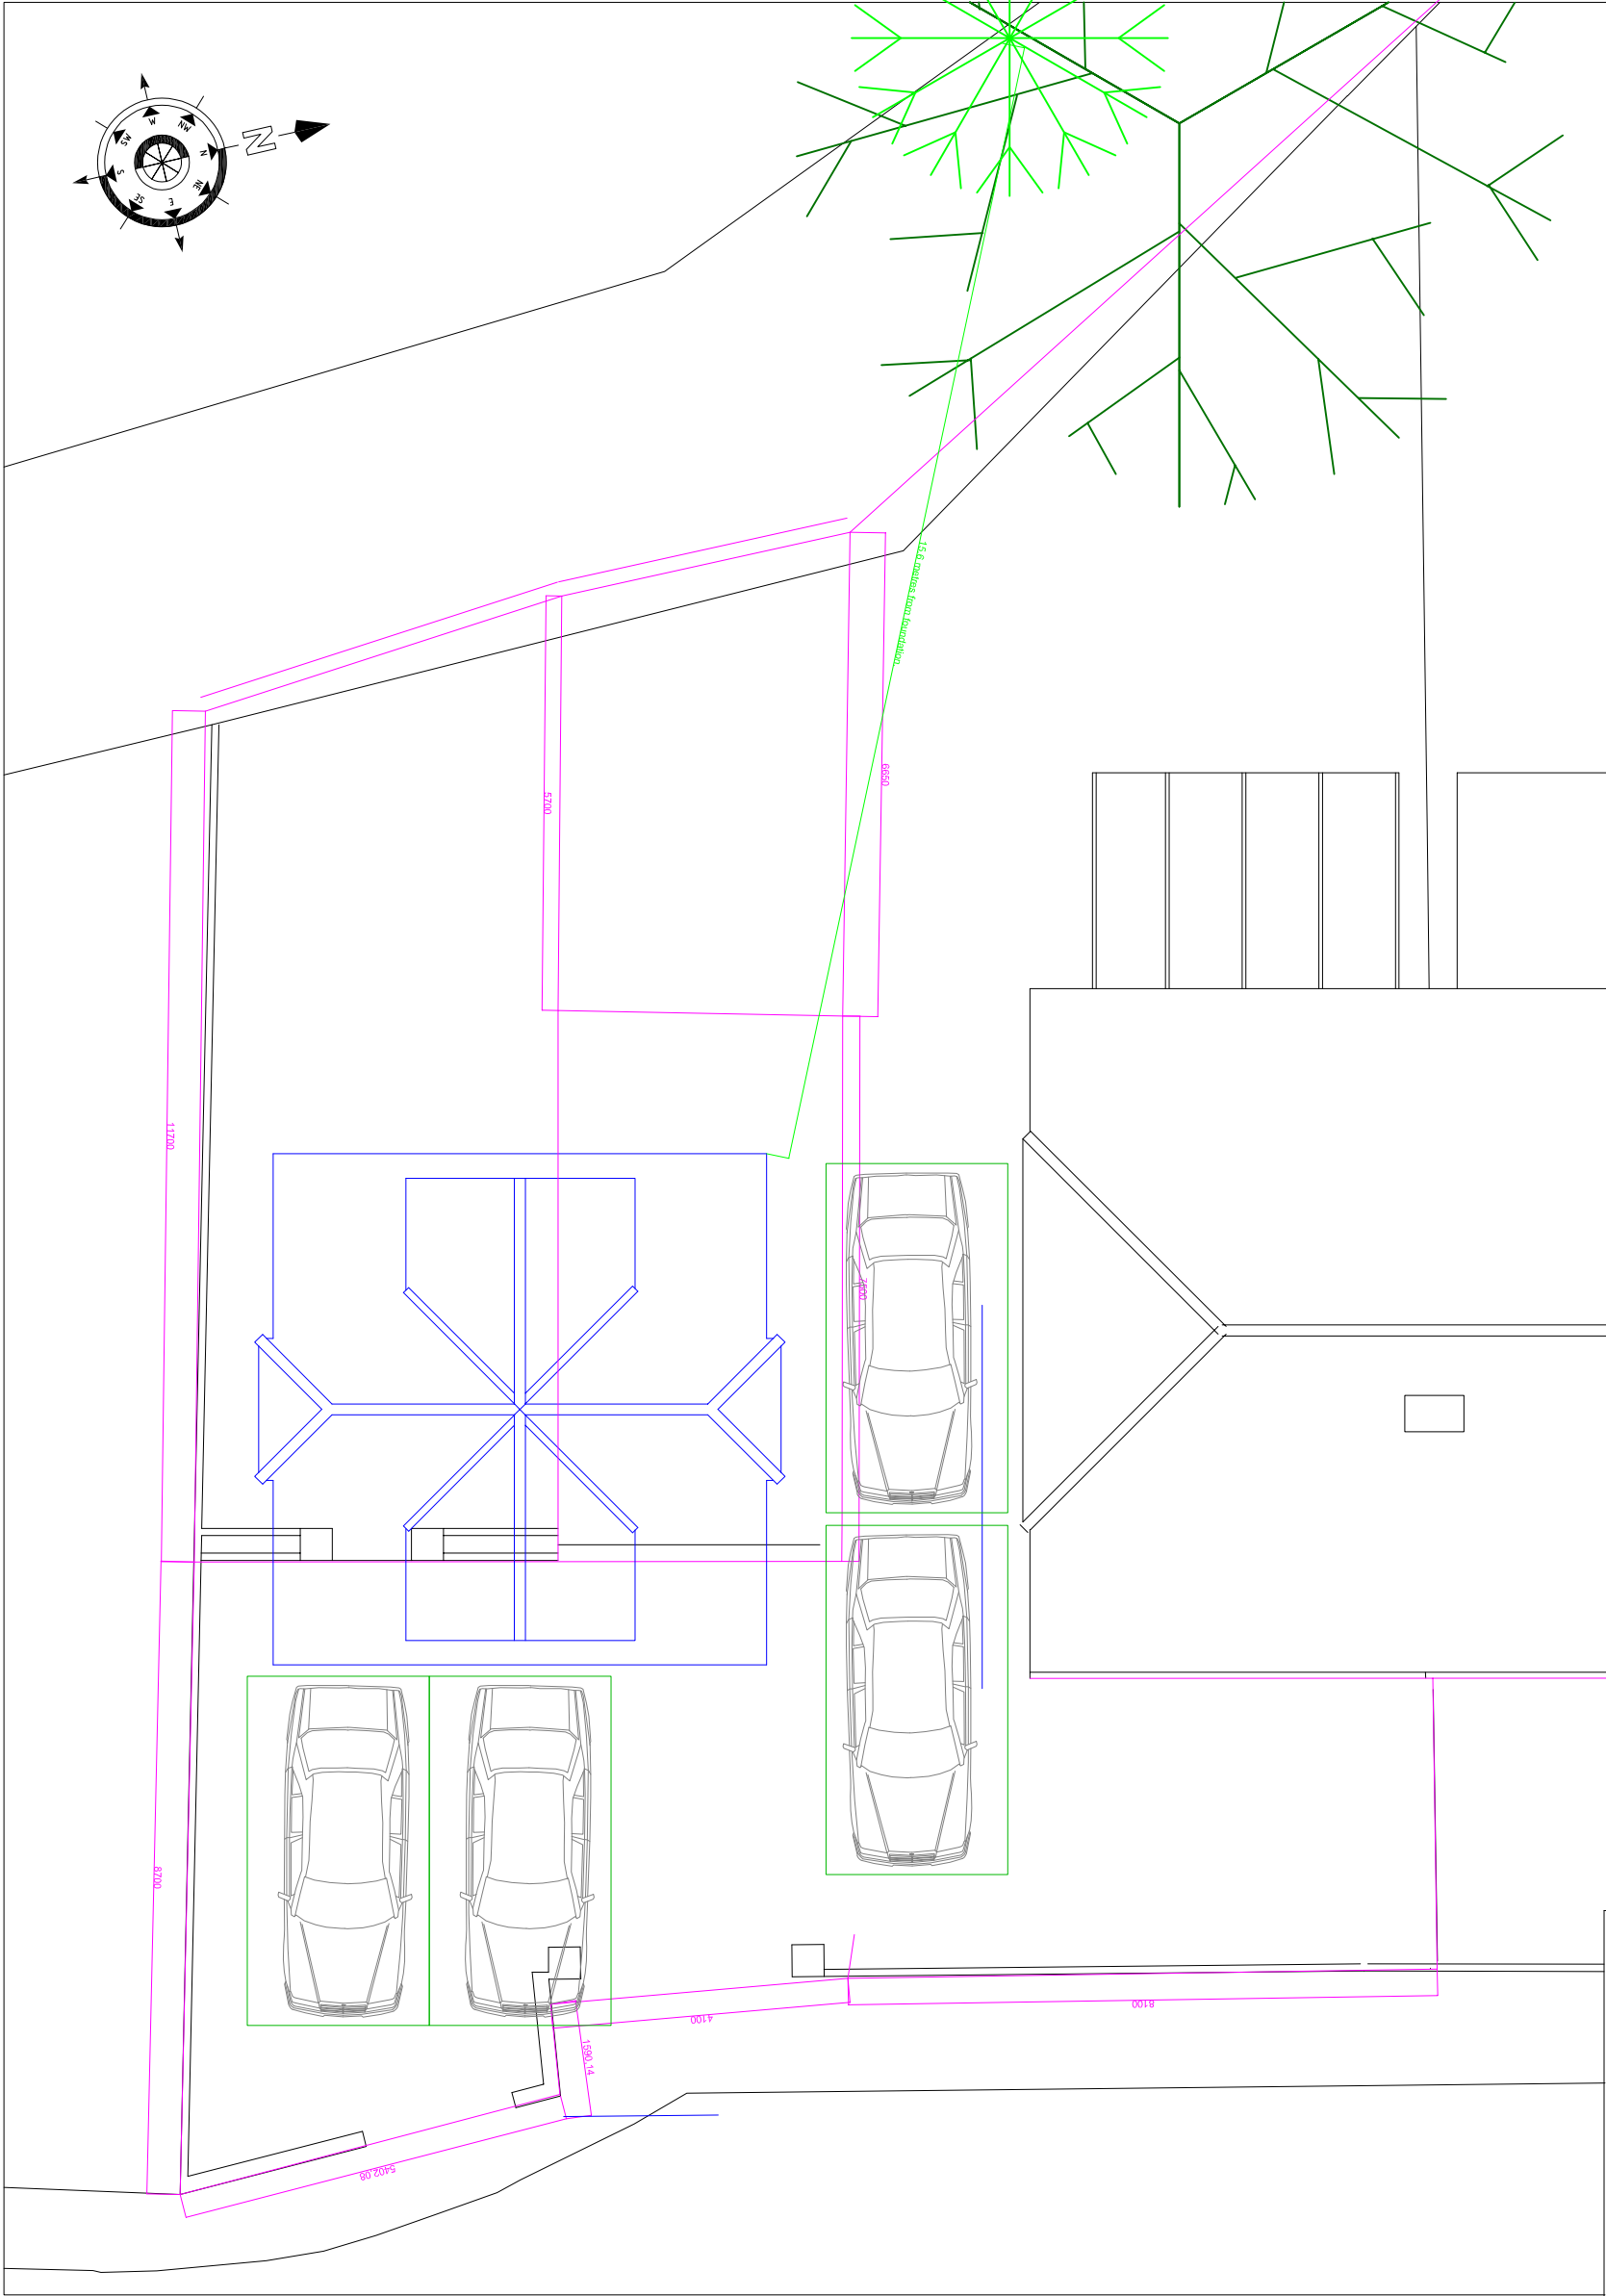

Existing and Proposed Block Plan

NOTES :

The Roots of the neighbouring tree are understood not to cause a significant effect on the structures of the proposed foundation location due to the distance from the proposed concrete base. The foundation depths will be taken to the appropriate depth in accordance with building regulation and control requirements to suit the soil conditions and the effects of neighbouring foundations and pay due regard to the neighbouring tree.