


HAVANT BOROUGH COUNCIL  
 29 MAR 2022  
 RECEIVED

North

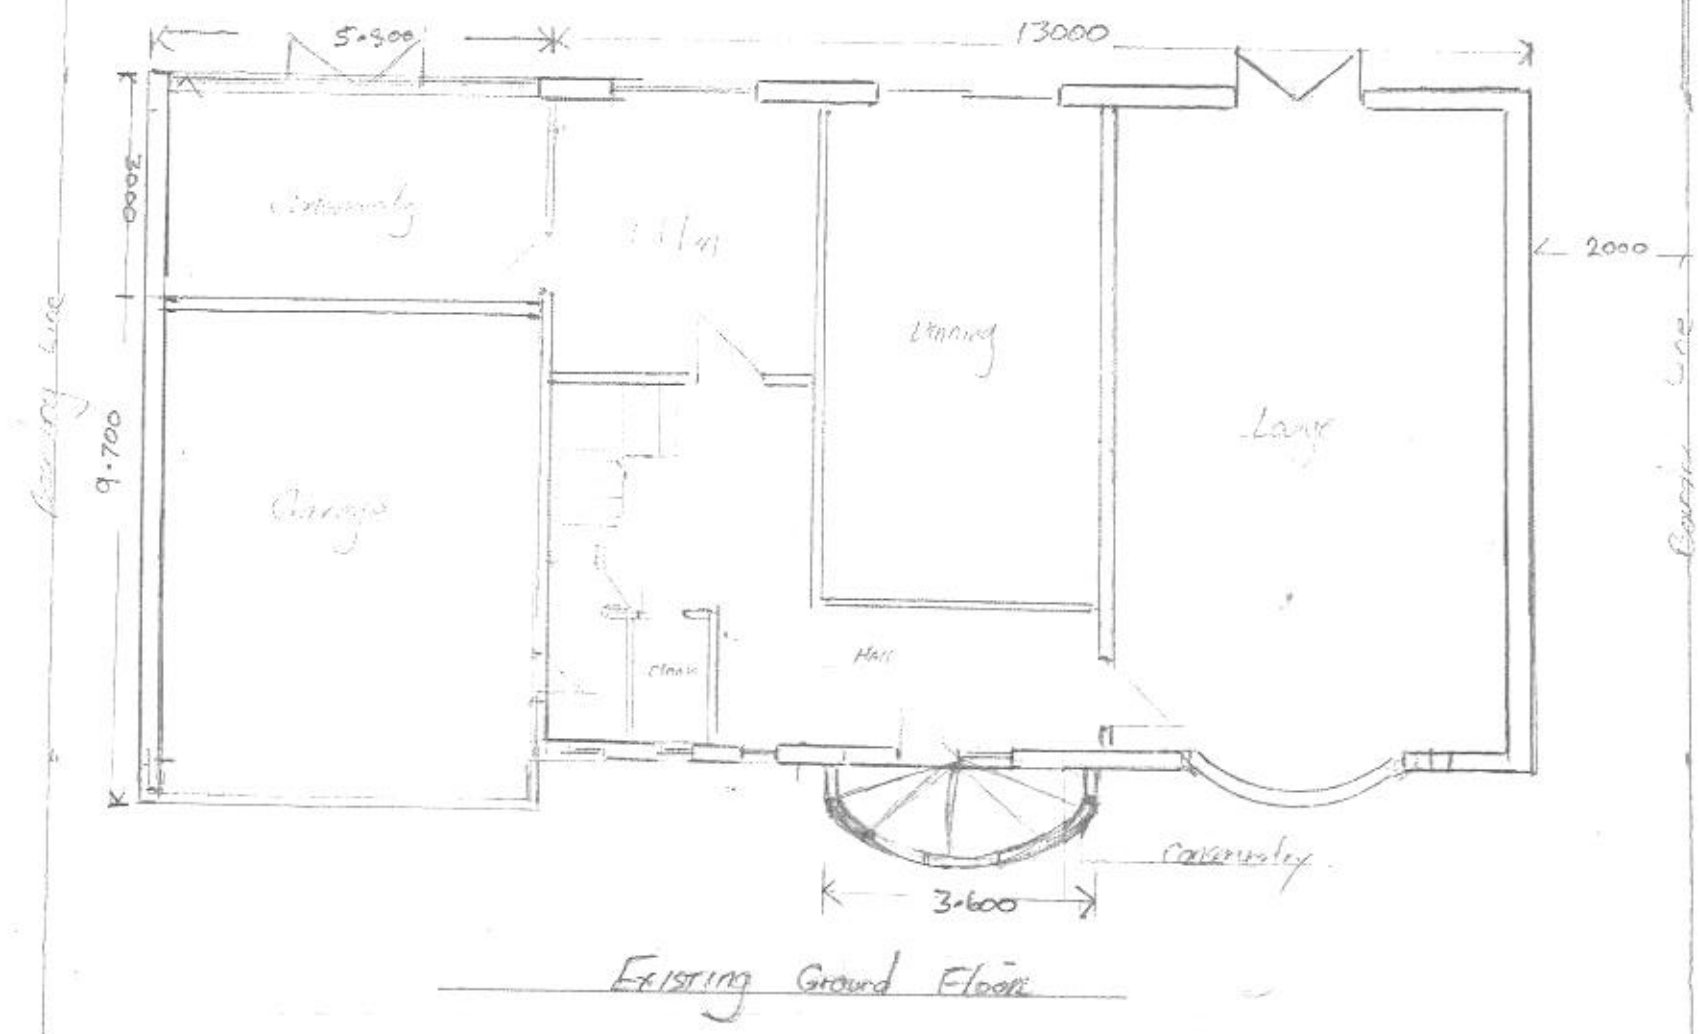

0 1 2 3 4 5  
 Scale BAR

|                 |
|-----------------|
| TALL TREES      |
| Edward Gardens  |
| Havant          |
| Hampshire       |
| PO9-3JJ         |
| Drawing No 0010 |
| Scale 1-100     |
| Revision 4      |